D:\Temp\Jay Marshall\12-21-10\Plate 1-2 10-010.dwg, Model, 12/22/2010 10:13:24 AM

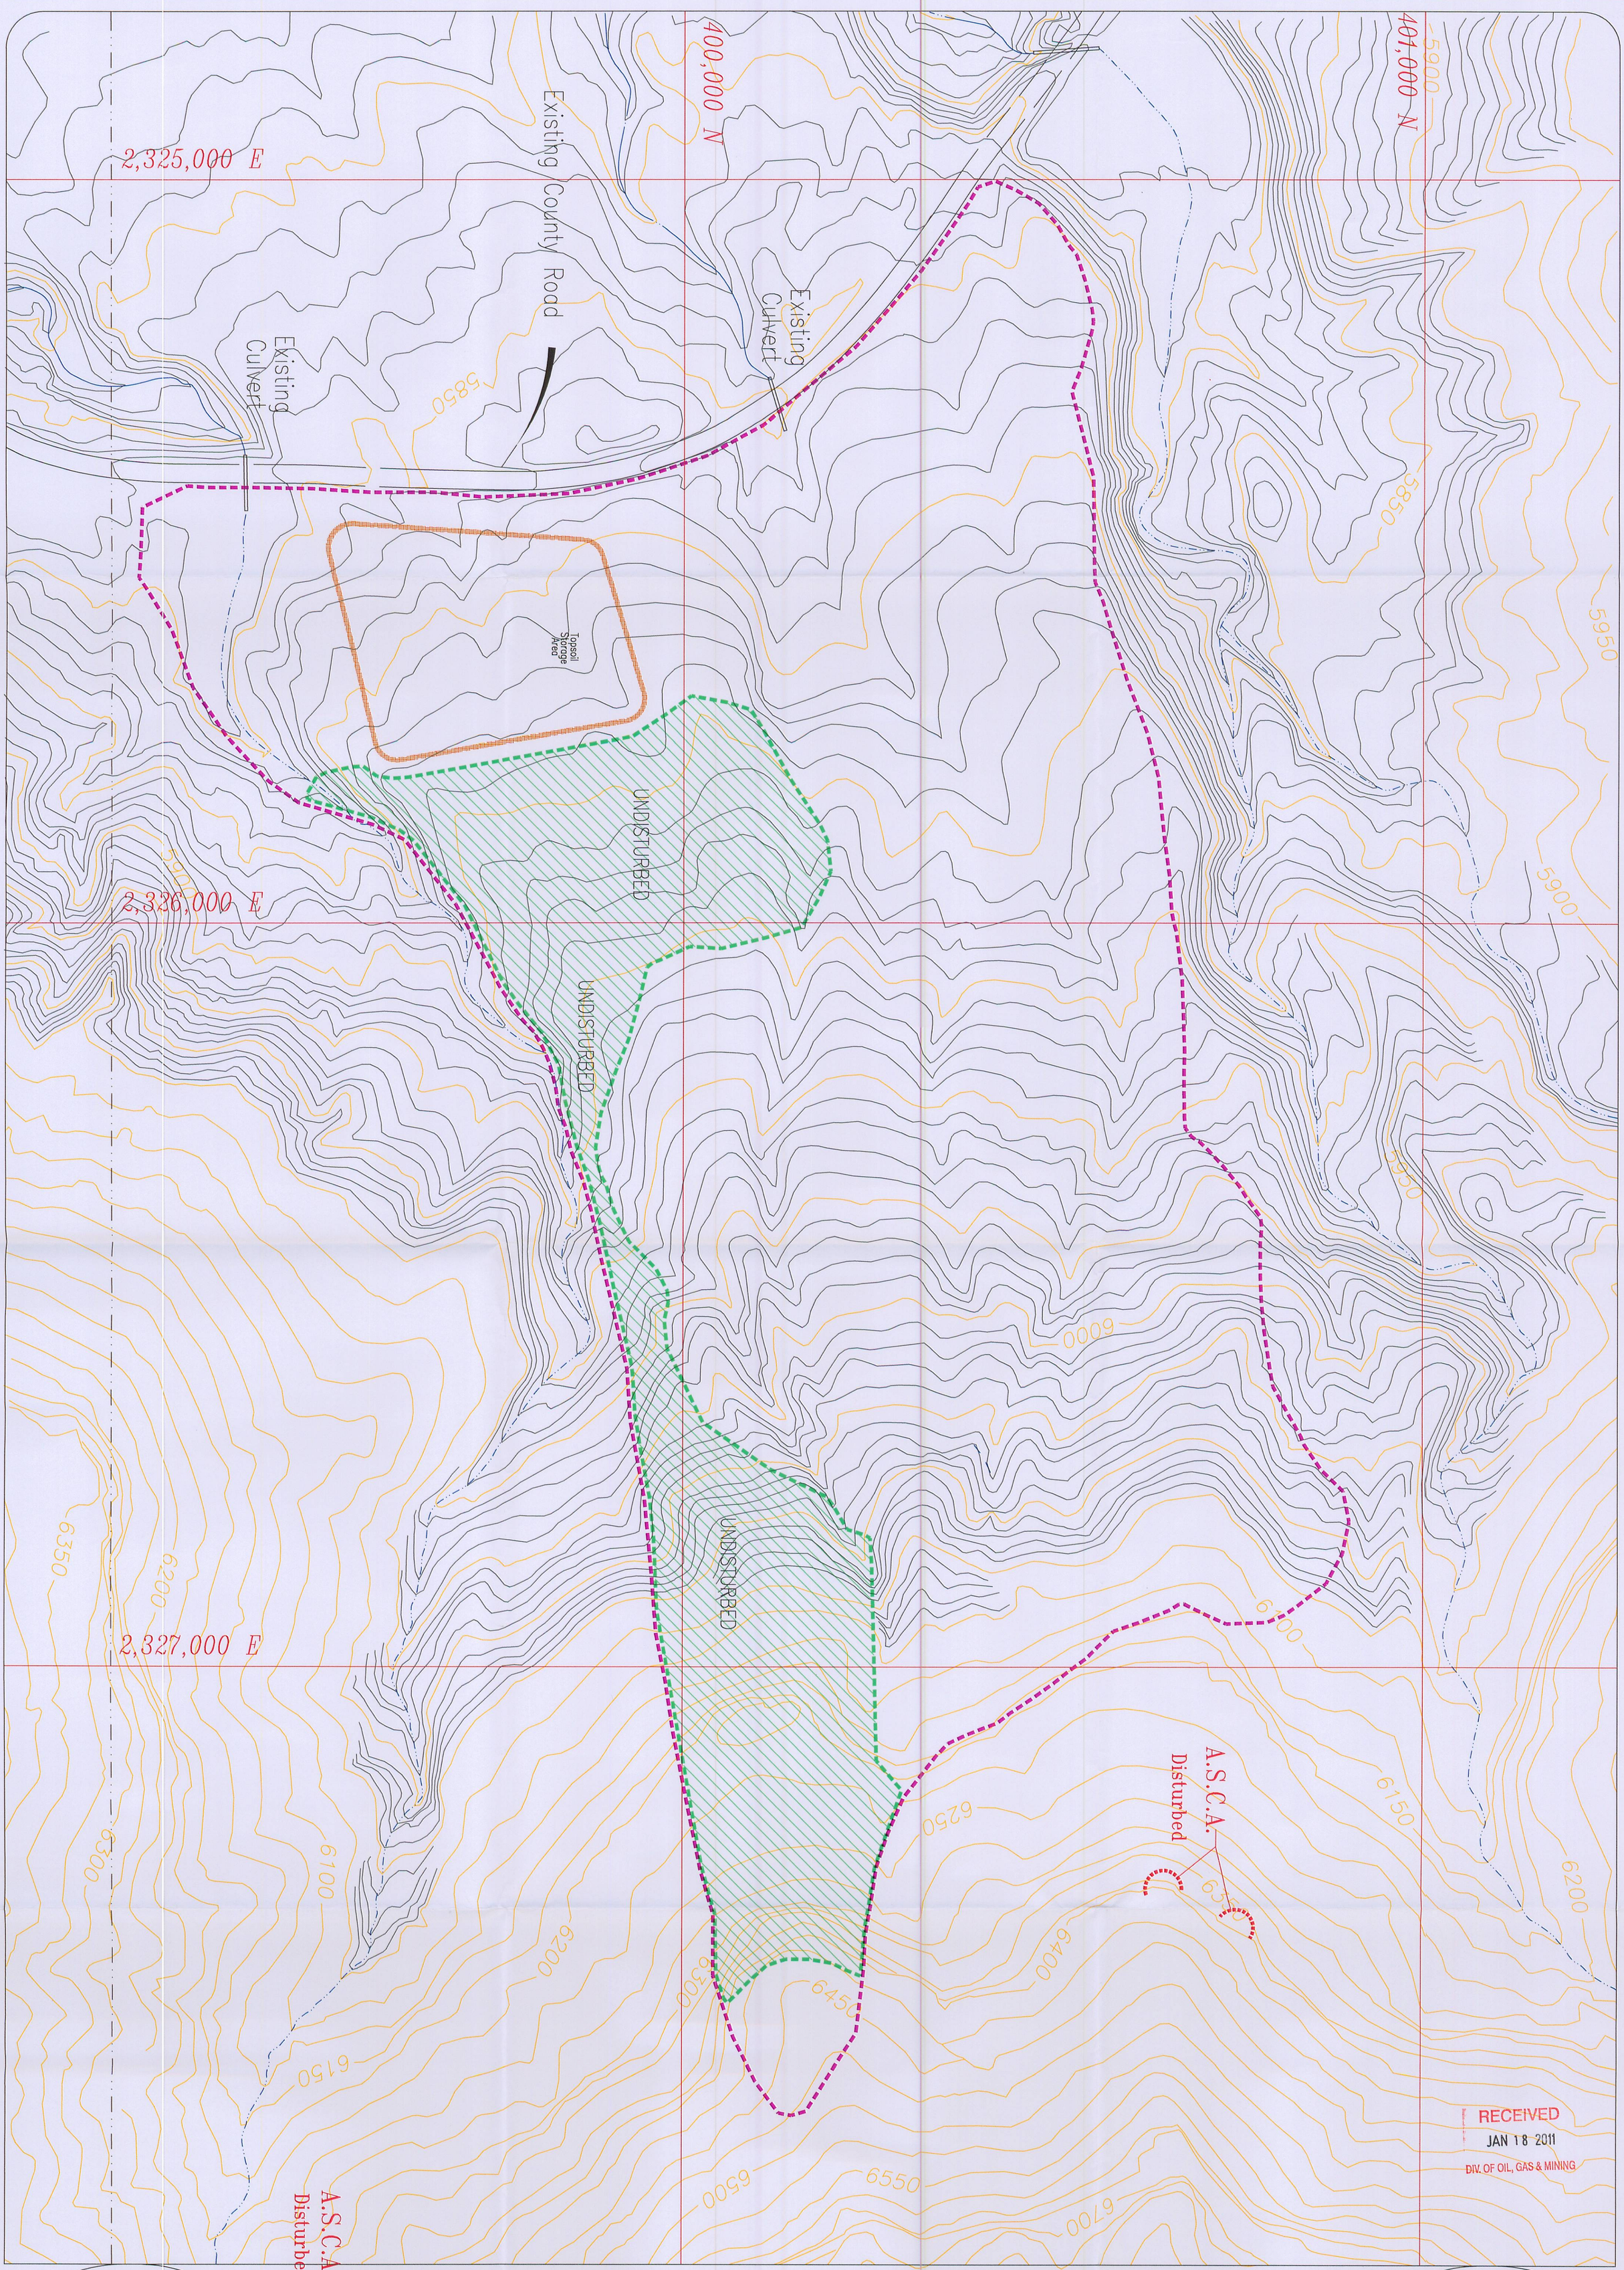

LEGEND:

NATURAL DRAINAGE:
DISTURBED AREA BOUNDARY:
UNDISTURBED AREA BOUNDARY:

R 14 E, T 16 S

50' 0' 100' 200'

File in:
☐ Confidential
☐ Shelf
☒ Expandable
Date Folded: 01/18/2011 0070013
See: Incoming For additional

REVISION DATE:

DATE:	BY:	DATE:	BY:
JAN 2008	RJM		
DEC 2010	RJM		

UTAH REGISTERED PROFESSIONAL ENGINEER #152606 R. Jay Marshall 12/22/10

LILA CANYON MINE

DISTURBED AREA MAP

DATE:	DESIGNED BY:
SEPTEMBER 2000	EIS
SCALE: AS SHOWN	PLATE #: 1-2

RECEIVED