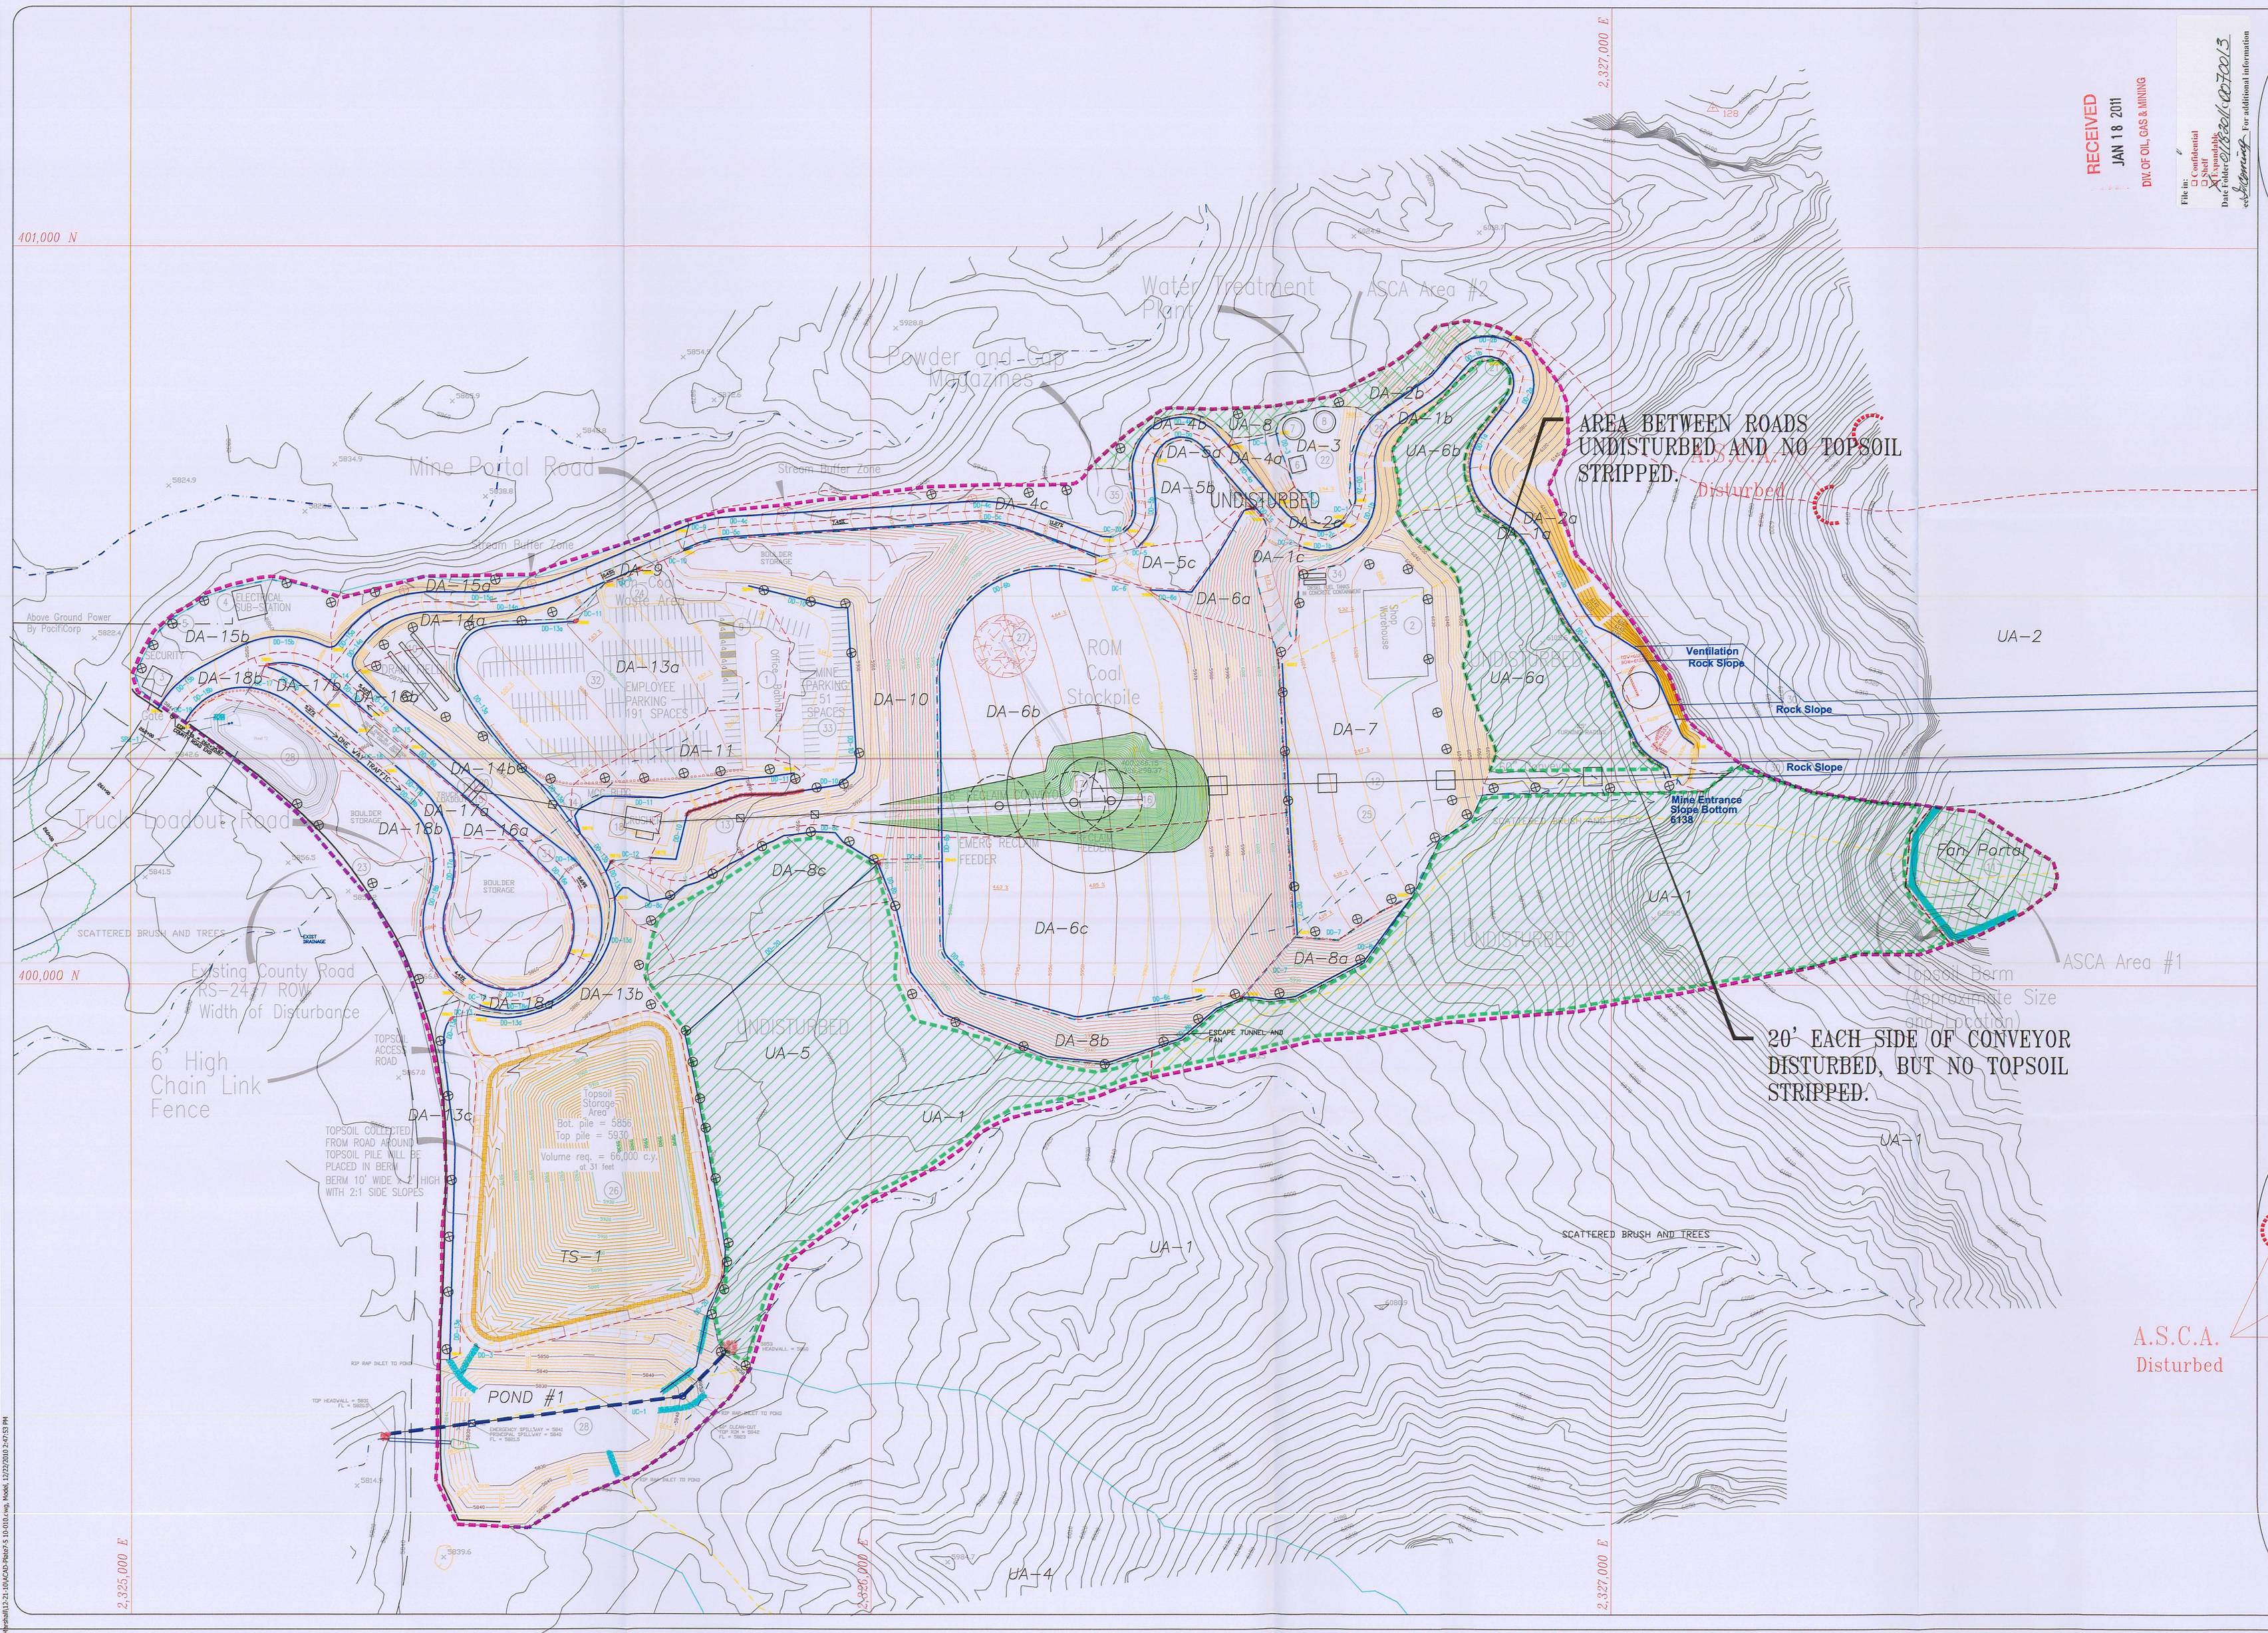

RECEIVED
JAN 18 2011
DIV. OF OIL, GAS & MINING

File in: ☐ Confidential ☐ Shelf ☒ Expandable
Date Folder 01/18/2011 0070013
For additional information

LILA CANYON MINE

PROPOSED SEDIMENT CONTROL

DATE: JUNE 1998
DESIGNED BY: BLACKHAWK ENG.
SCALE: AS SHOWN
PLATE #: 7-5

REVISION DATE:

DATE:	BY:	DATE:	BY:
OCT 1998	WJ	NOV 2003	RJM
JAN 1999	WJ	JAN 2005	RJM
MAR 2000	BHE	APR 2008	TJS
SEP 2000	BHE	JUL 2008	TJS
JAN 2001	BHE	JUN 2009	TJS
MAR 2001	BJ	JAN 2010	TJS
NOV 2002	RJM	Dec 2010	RJM

NOTE:
UNDISTURBED DENOTES DRAINAGE AND IS NOT APPLICABLE TO SOILS.

R 14 E, T 16 S

LEGEND:
UNDISTURBED WITHIN THE DISTURBED AREA
DISTURBED AREA BOUNDARY:
NATURAL DRAINAGE:
6' HIGH CHAIN LINK FENCE
INCIDENTAL ROCK DISTRIBUTION:
STREAM BUFFER ZONE SIGNS
NOTES:
(1) REFER TO PLATE 5-7A&B FOR CROSS-SECTIONS.
STRUCTURAL FILL:
TEMP. REFUSE PILE (COAL MINE WASTE):
TOPSOIL BERM:
Stream Buffer Zone
Berm
Ditch
Culvert
WS Bound

A.S.C.A. Disturbed