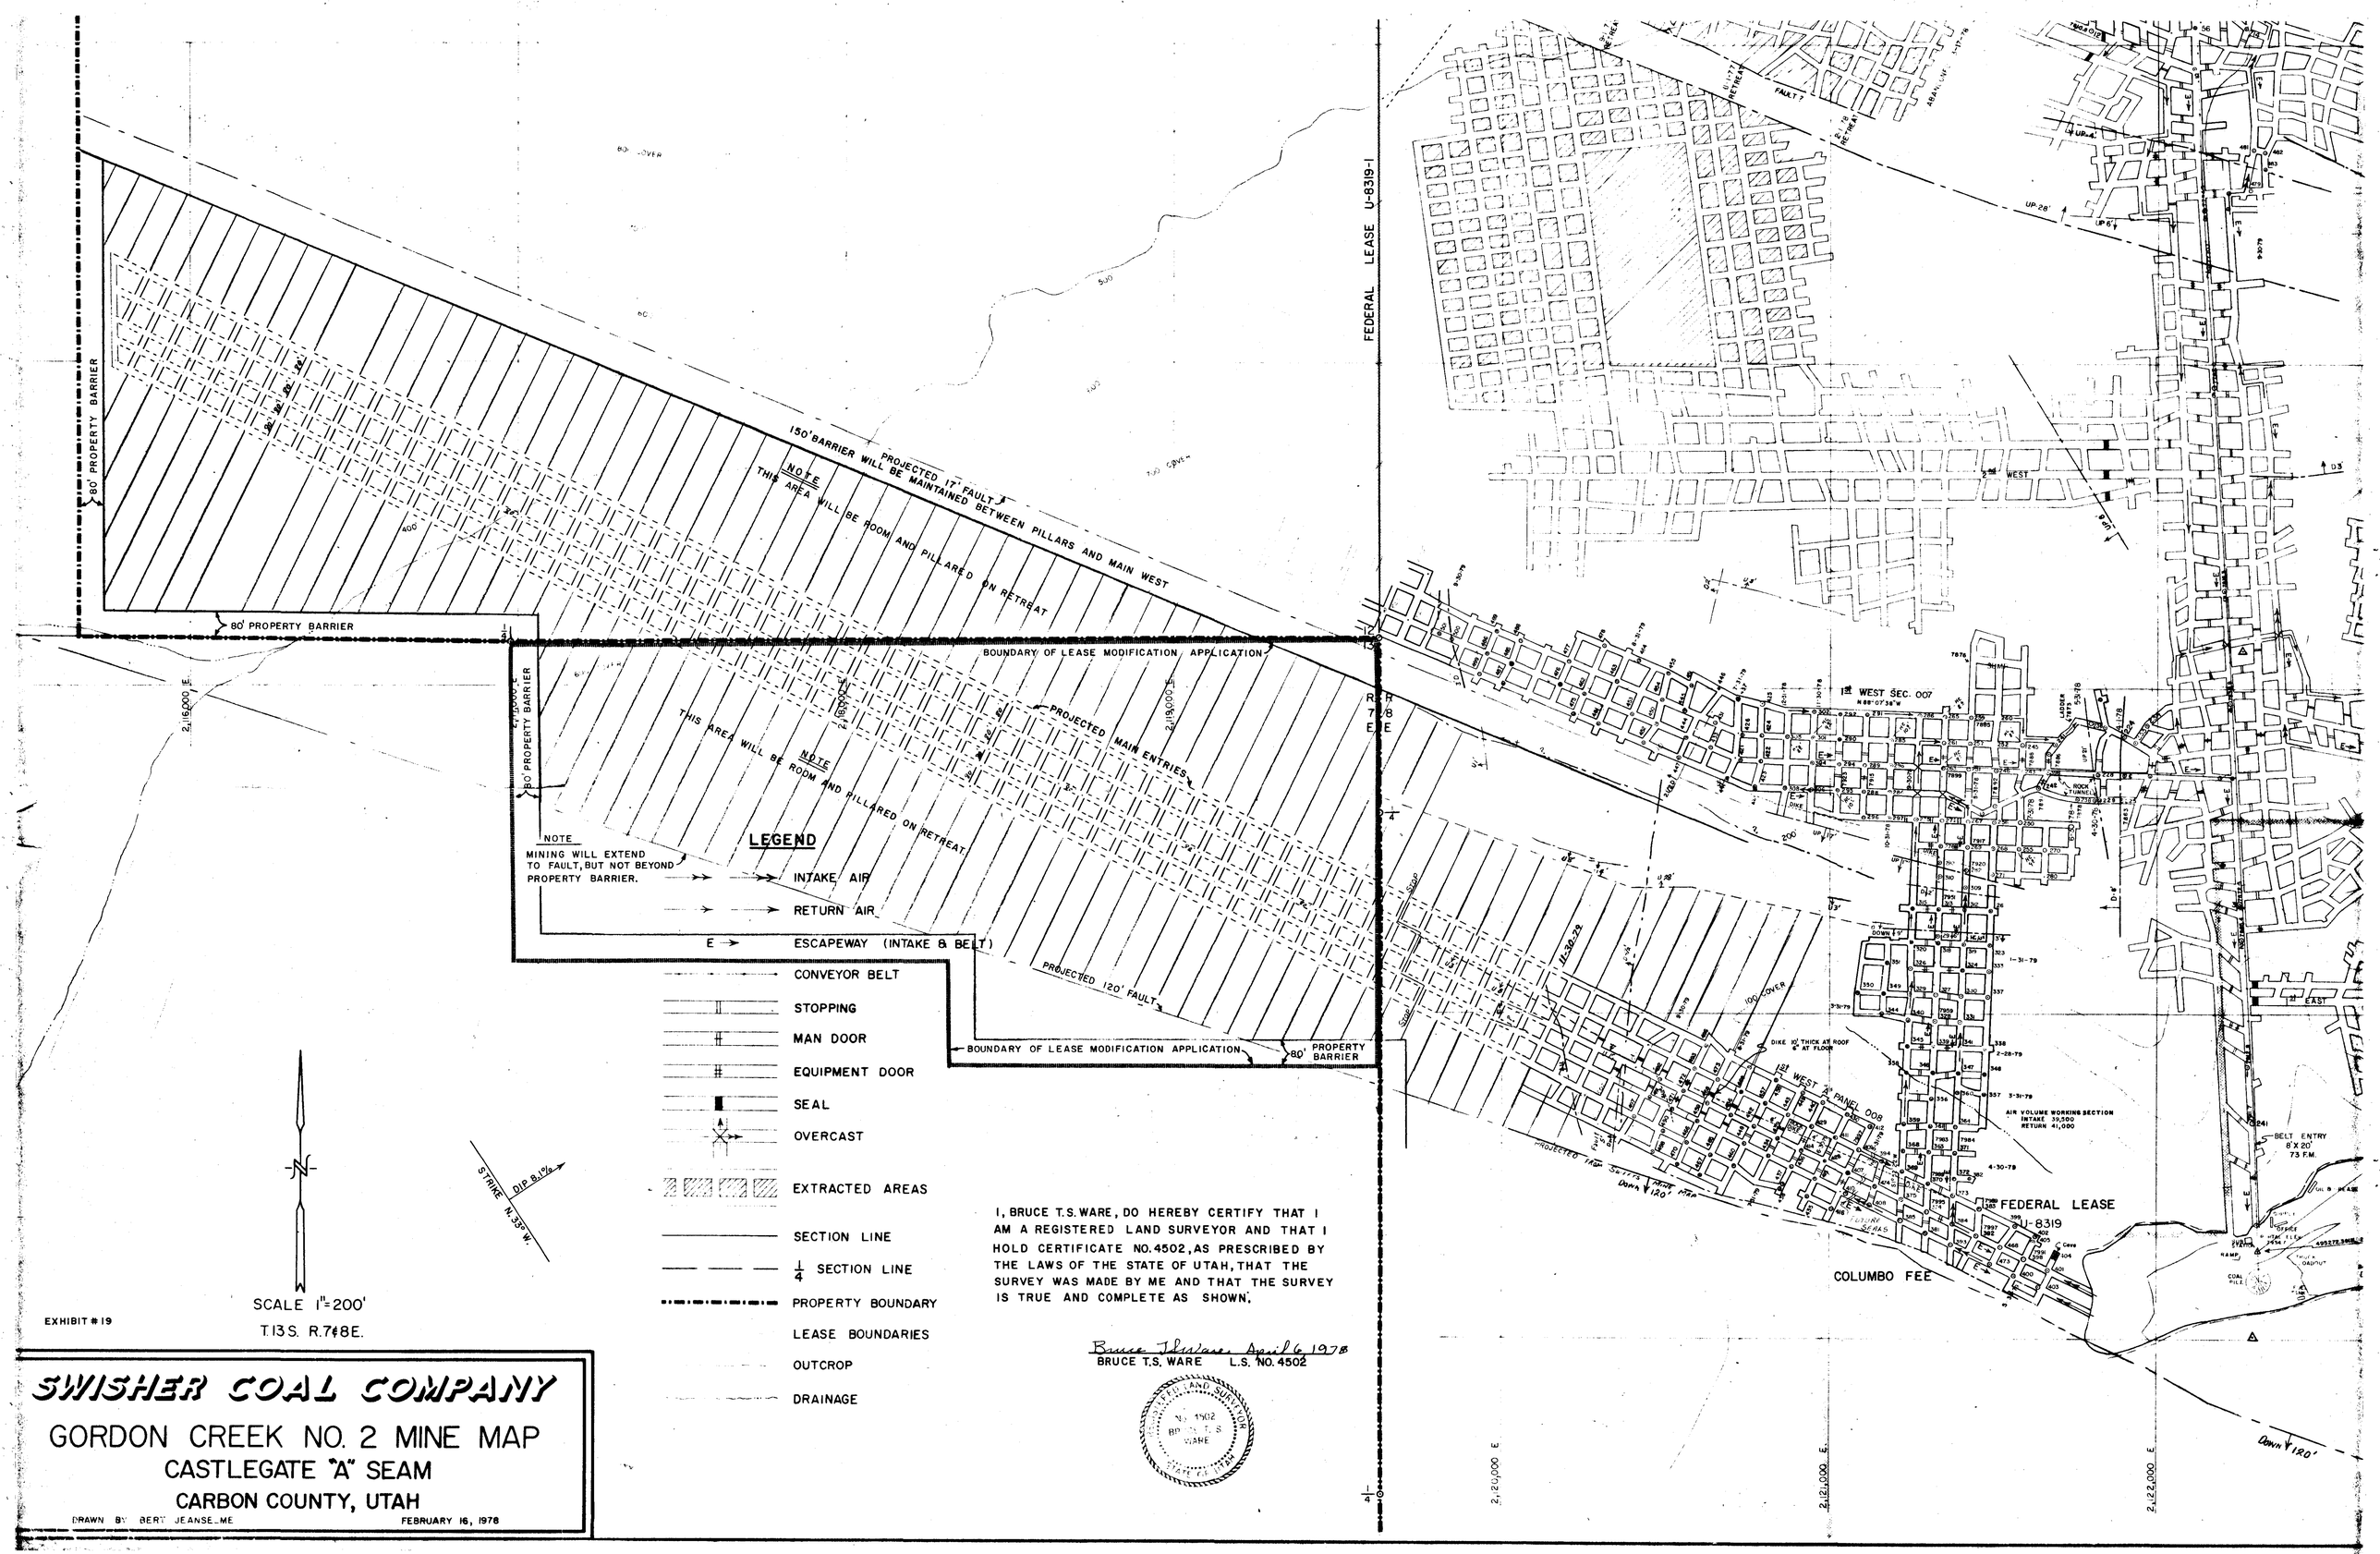

I, BRUCE T.S. WARE, DO HEREBY CERTIFY THAT I AM A REGISTERED LAND SURVEYOR AND THAT I HOLD CERTIFICATE NO. 4502, AS PRESCRIBED BY THE LAWS OF THE STATE OF UTAH, THAT THE SURVEY WAS MADE BY ME AND THAT THE SURVEY IS TRUE AND COMPLETE AS SHOWN.

Bruce T.S. Ware April 6, 1978
BRUCE T.S. WARE L.S. NO. 4502

REGISTERED LAND SURVEYOR No. 4502 BRUCE T.S. WARE STATE OF UTAH

SWISHER COAL COMPANY

GORDON CREEK NO. 2 MINE MAP

CASTLEGATE "A" SEAM

CARBON COUNTY, UTAH

DRAWN BY BERT JEANSELME FEBRUARY 16, 1978