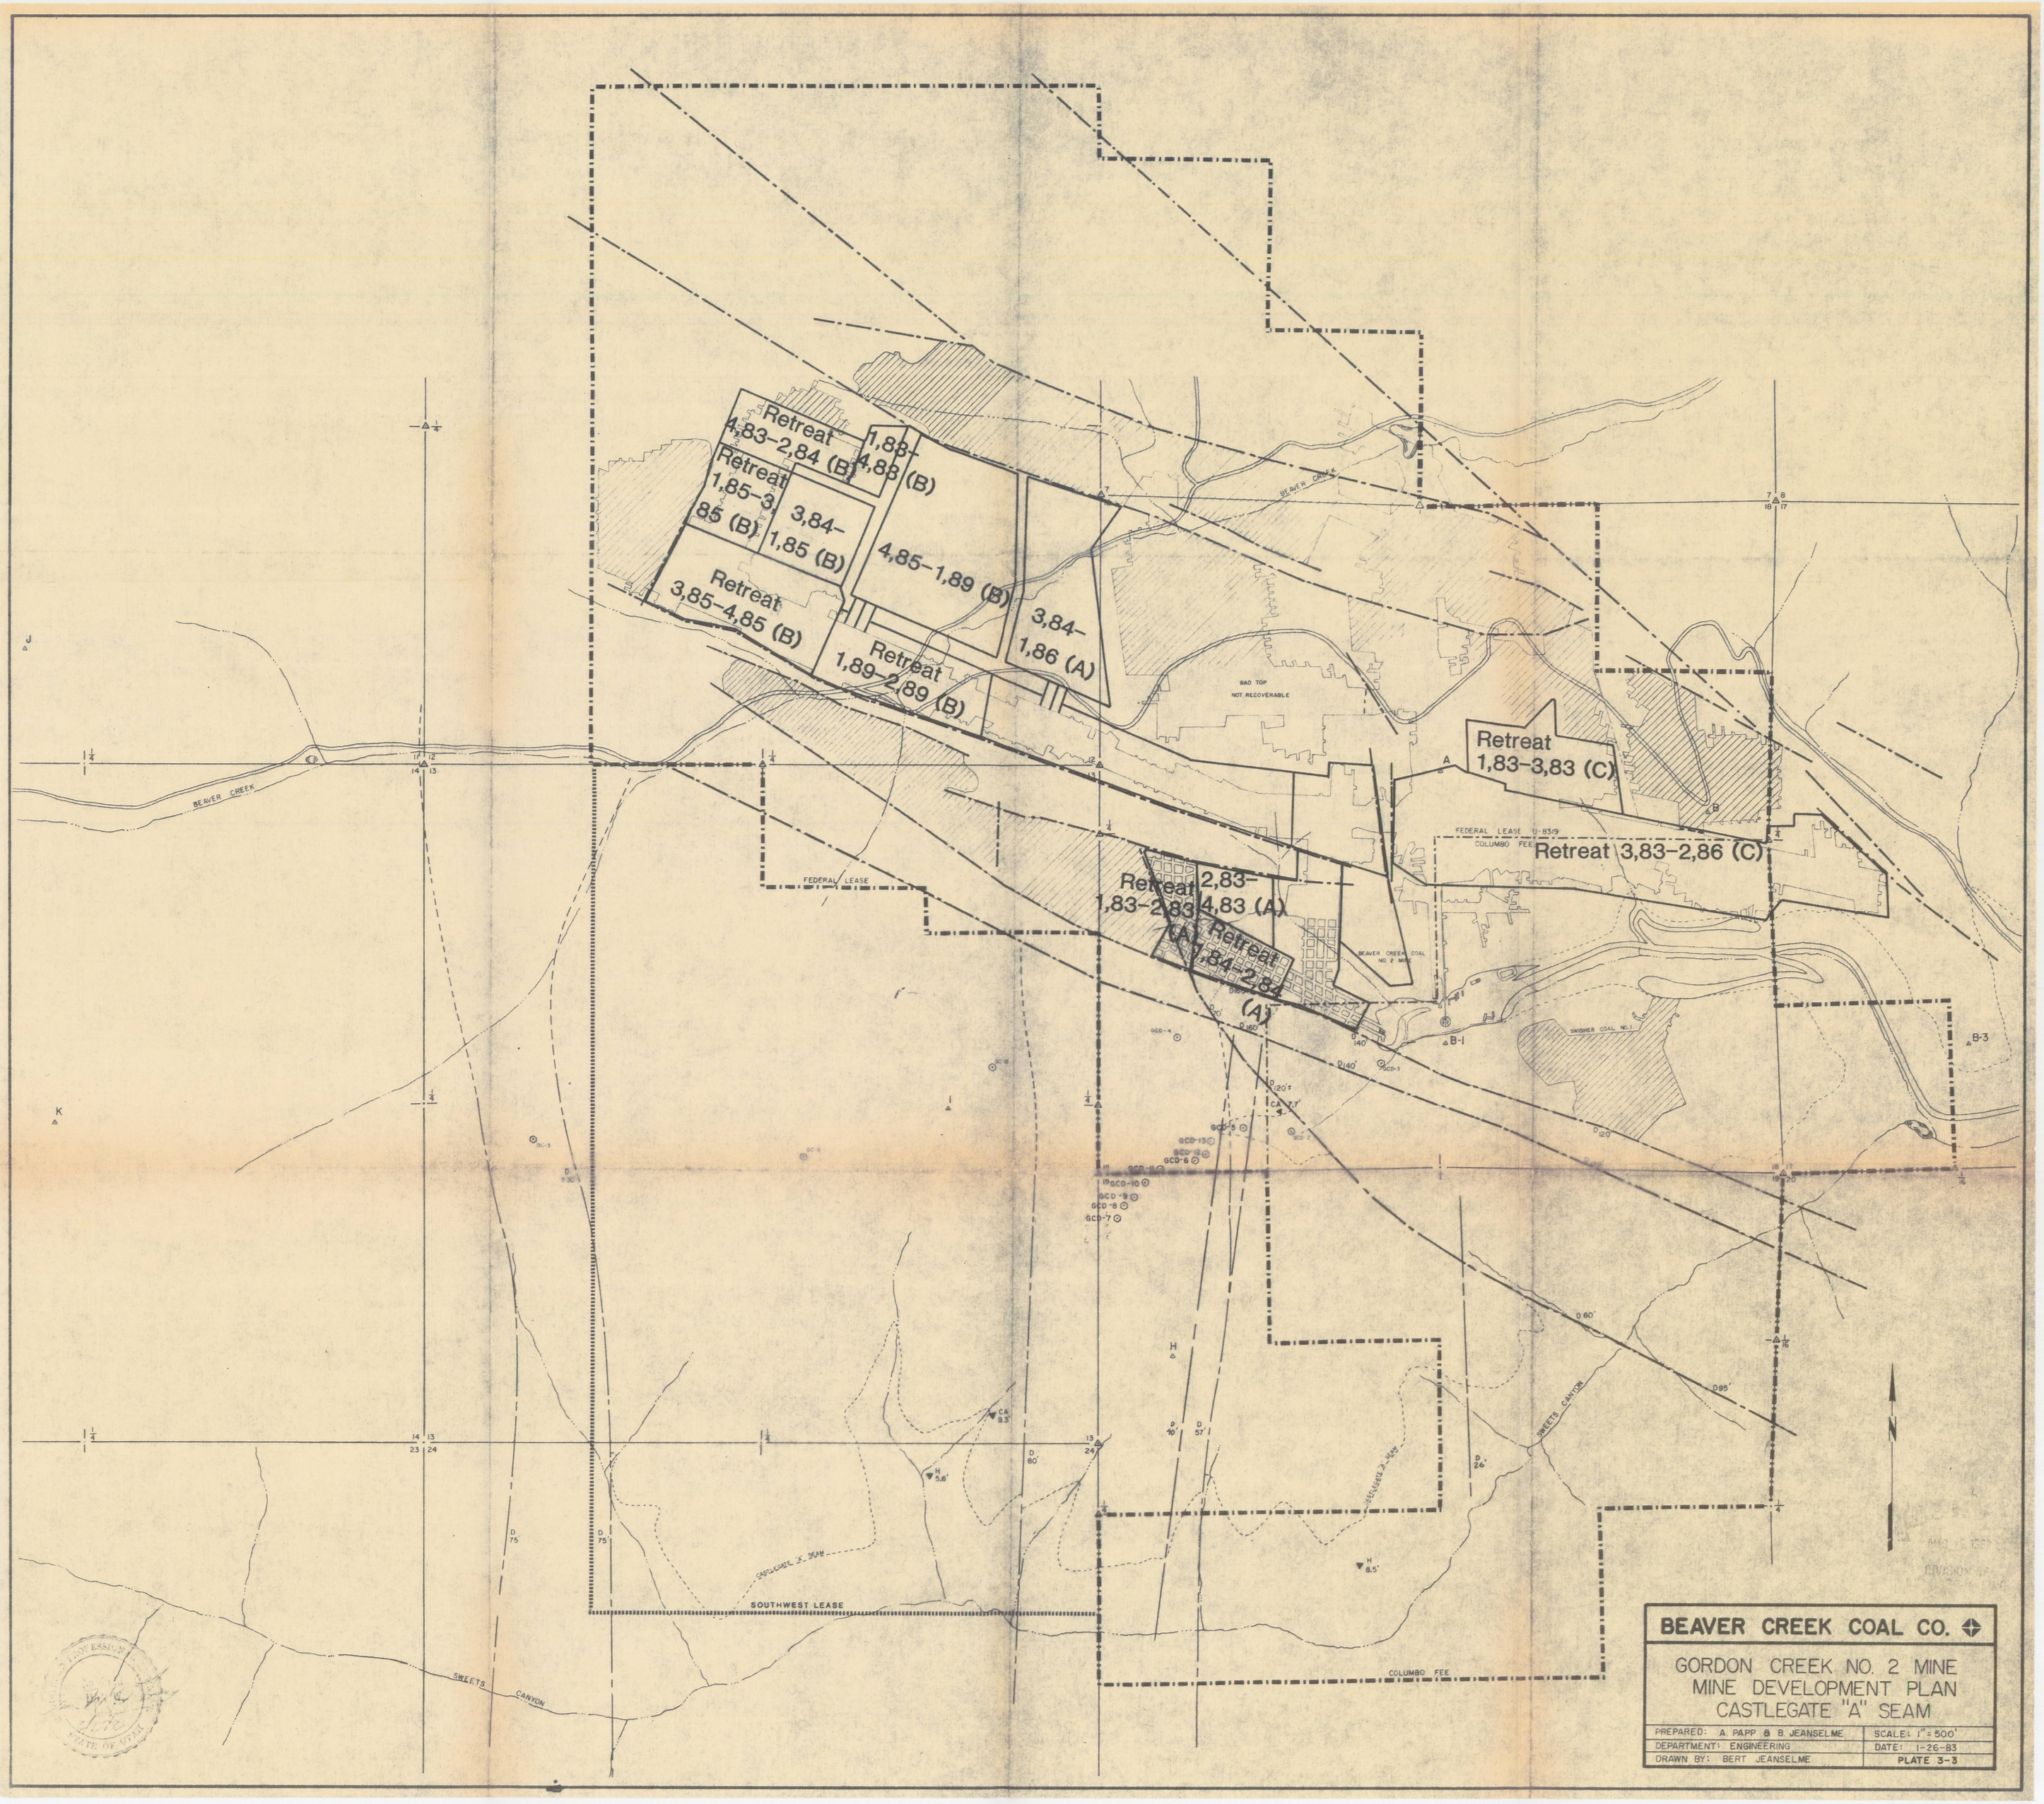

BEAVER CREEK COAL CO.

GORDON CREEK NO. 2 MINE
MINE DEVELOPMENT PLAN
CASTLEGATE "A" SEAM

PREPARED: A. PAPP & B. JEANSELME	SCALE: 1" = 500'
DEPARTMENT: ENGINEERING	DATE: 1-26-83
DRAWN BY: BERT JEANSELME	PLATE 3-3