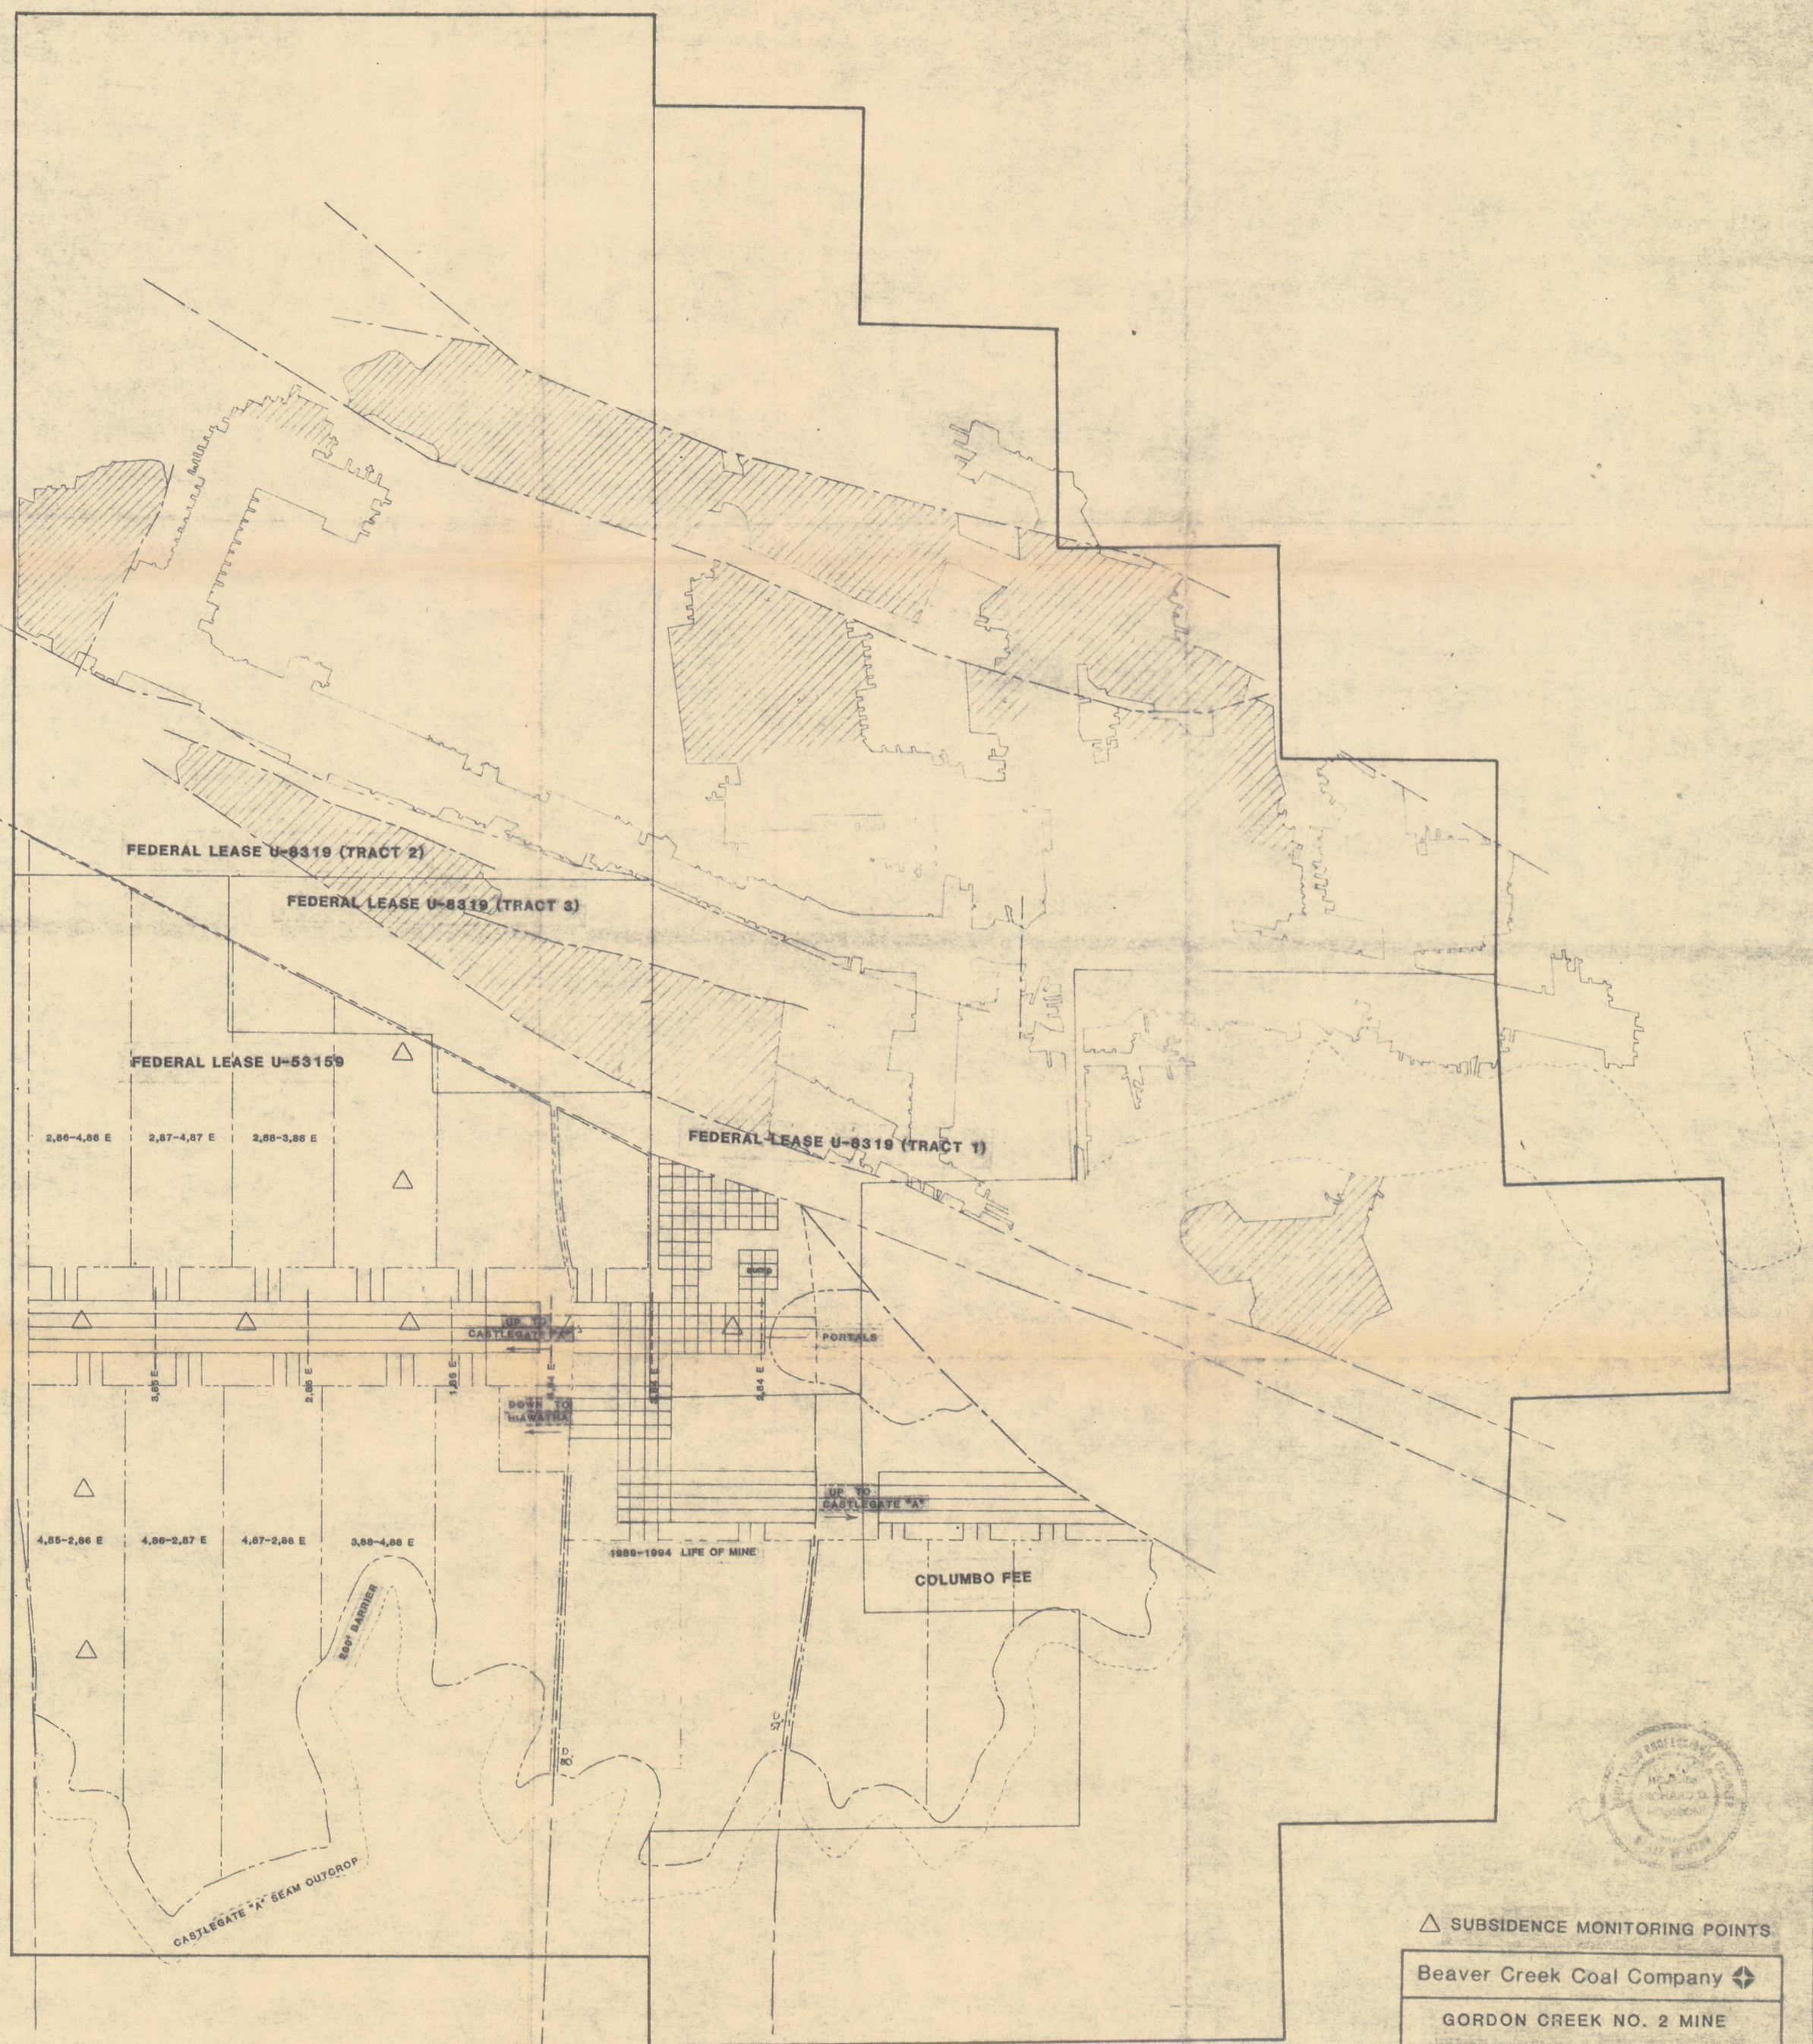


Beaver Creek Coal Company

GORDON CREEK NO. 2 MINE

SOUTHWEST LEASE MINE PLAN

TIMING IN QUARTERS

CASTLEGATE "A" SEAM

| | | |
|---|---|---|
| Prepared: J. VOORHEES | Scale: 1" = 500' | PLATE 3-9a |
| Department: ENGINEERING | Date: 6-24-83 | |
| Drawn by: B. JEANSELME | | |