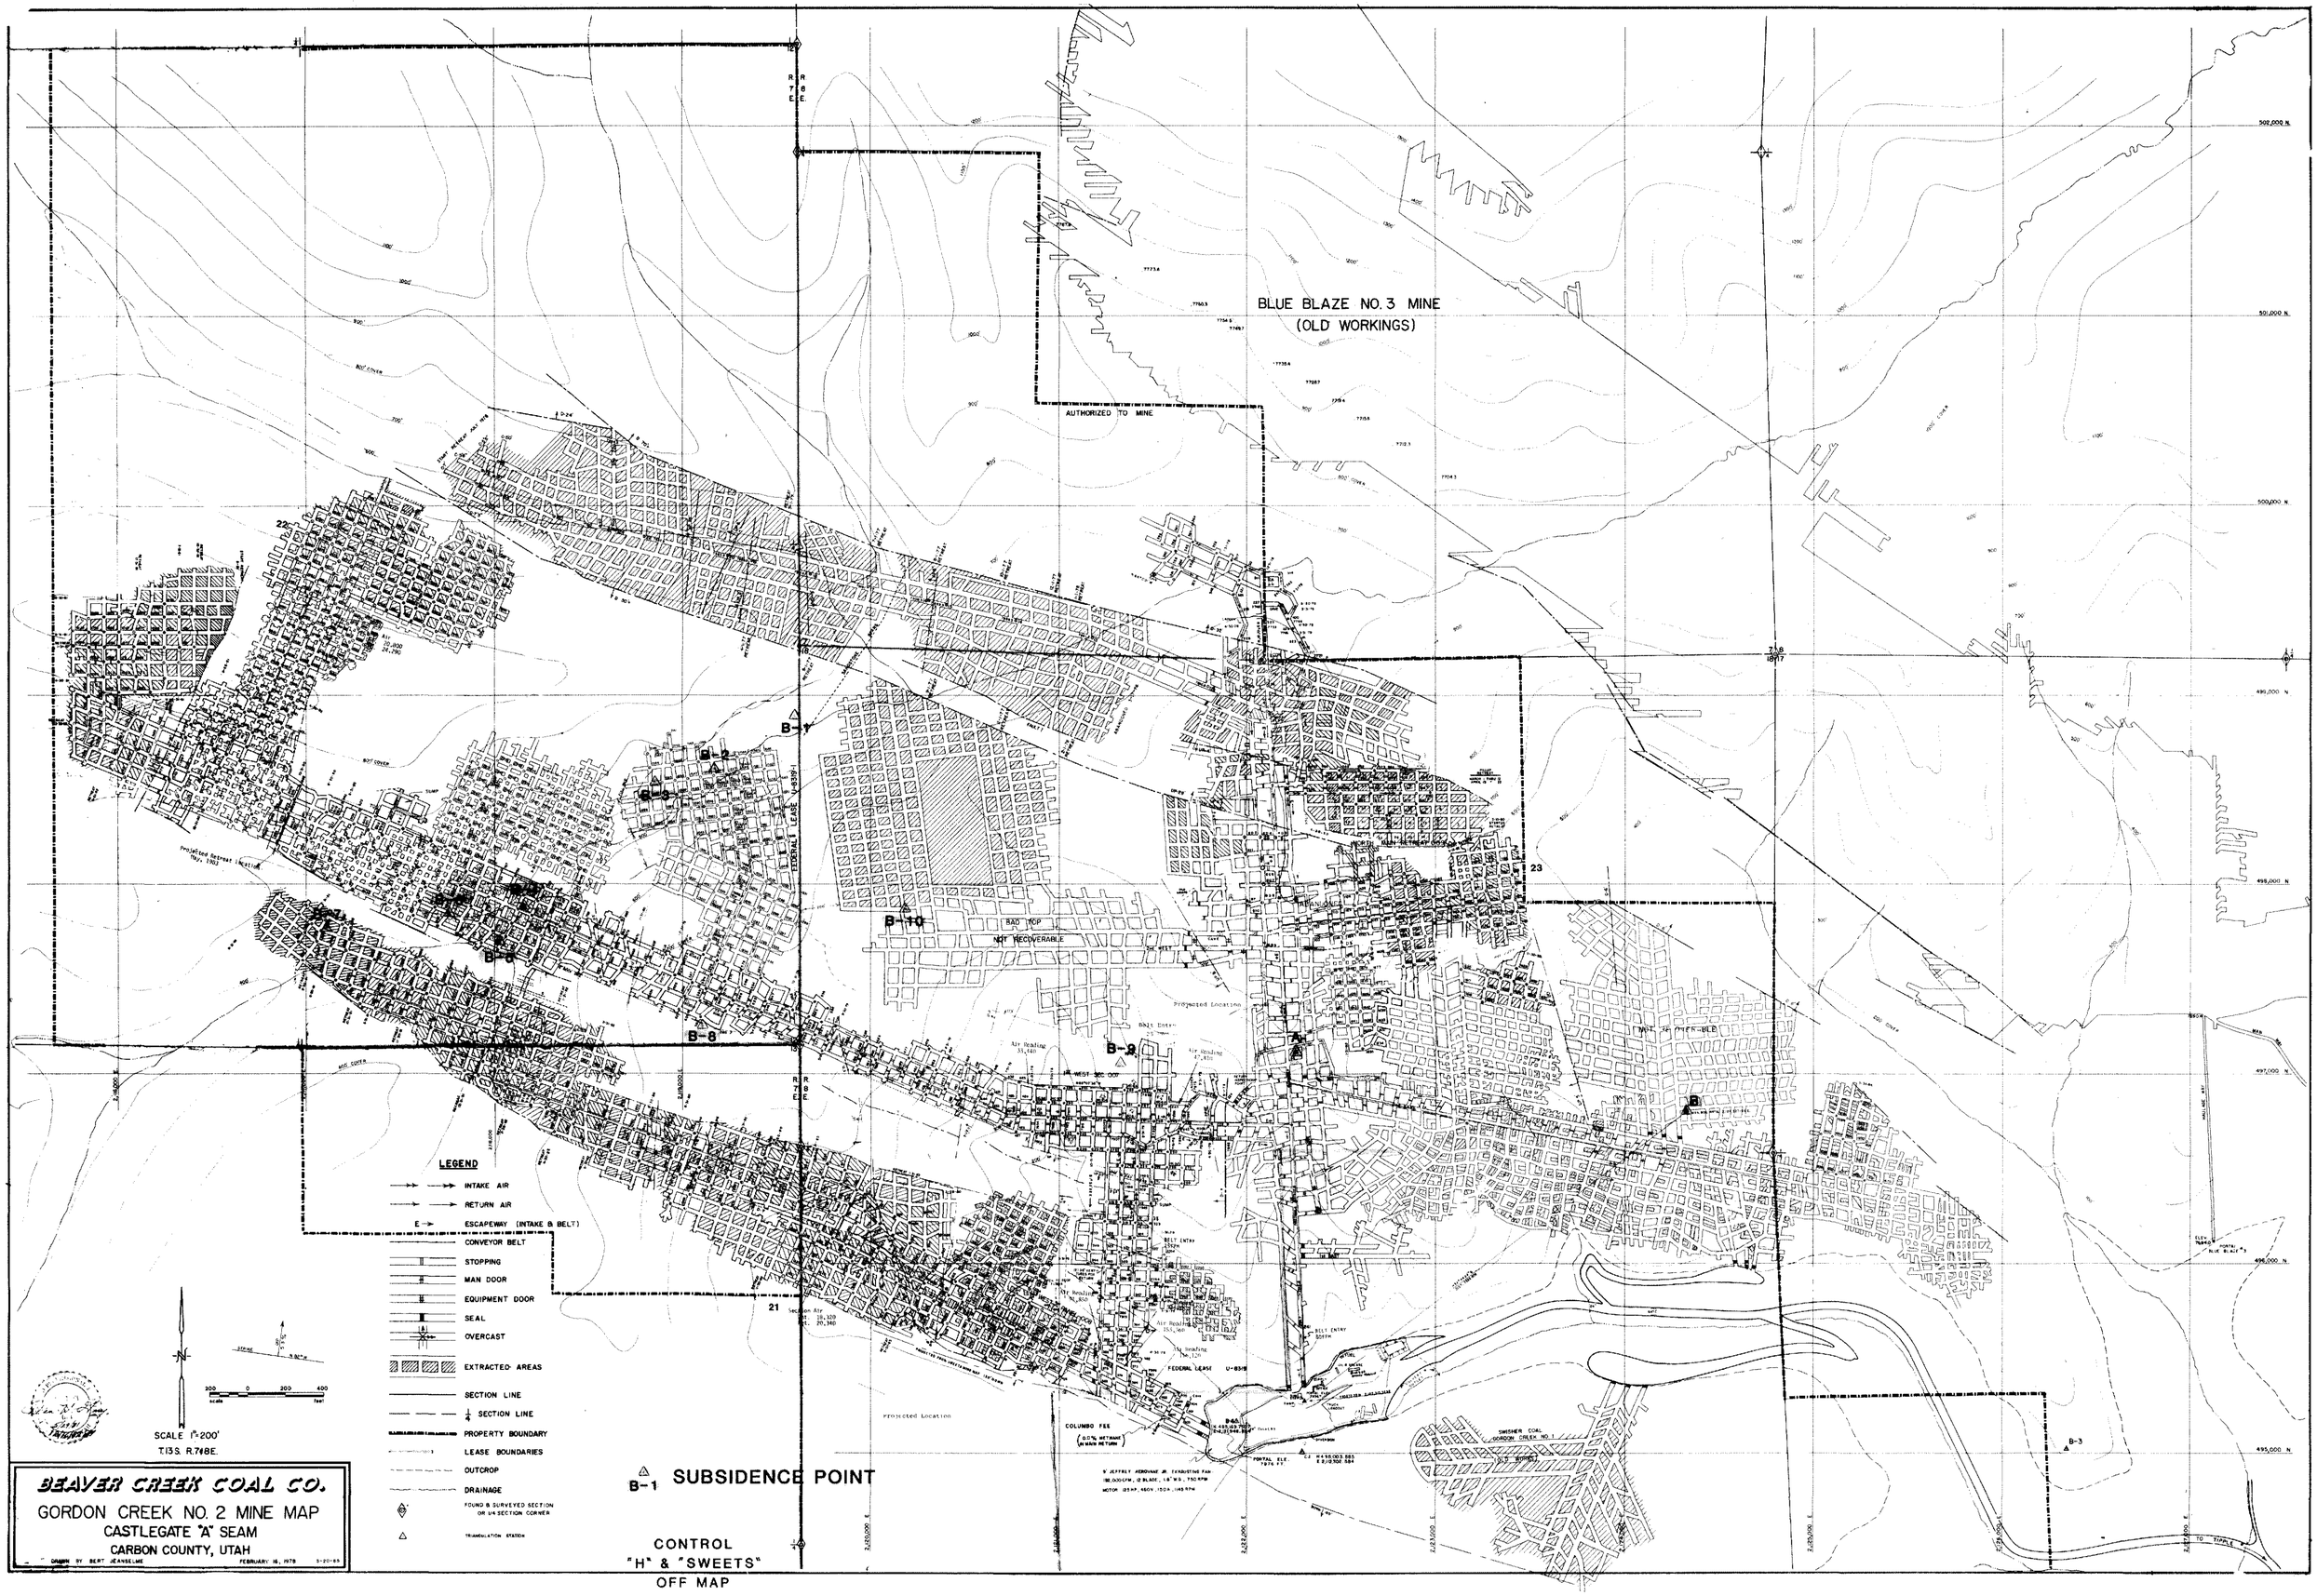
BLUE BLAZE NO. 3 MINE
(OLD WORKINGS)
AUTHORIZED TO MINE
LEGEND
INTAKE AIR
RETURN AIR
ESCAPEWAY (INTAKE & BELT)
CONVEYOR BELT
STOPPING
MAN DOOR
EQUIPMENT DOOR
SEAL
OVERCAST
EXTRACTED AREAS
SECTION LINE
1/4 SECTION LINE
PROPERTY BOUNDARY
LEASE BOUNDARIES
OUTCROP
DRAINAGE
FOUND & SURVEYED SECTION OR 1/4 SECTION CORNER
TRIANGULATION STATION
SCALE 1"=200'
T13S. R7&8E.
BEAVER CREEK COAL CO.
GORDON CREEK NO. 2 MINE MAP
CASTLEGATE "A" SEAM
CARBON COUNTY, UTAH
DRAWN BY BERT JEANSELME
FEBRUARY 16, 1979
B-1 SUBSIDENCE POINT
CONTROL
"H" & "SWEETS"
OFF MAP
BAD TOP
NOT RECOVERABLE
FEDERAL LEASE U-8319
COLUMBO FEE
Projected Location
B-1
B-2
B-3
B-8
B-9
B-10
A
B
21
22
23