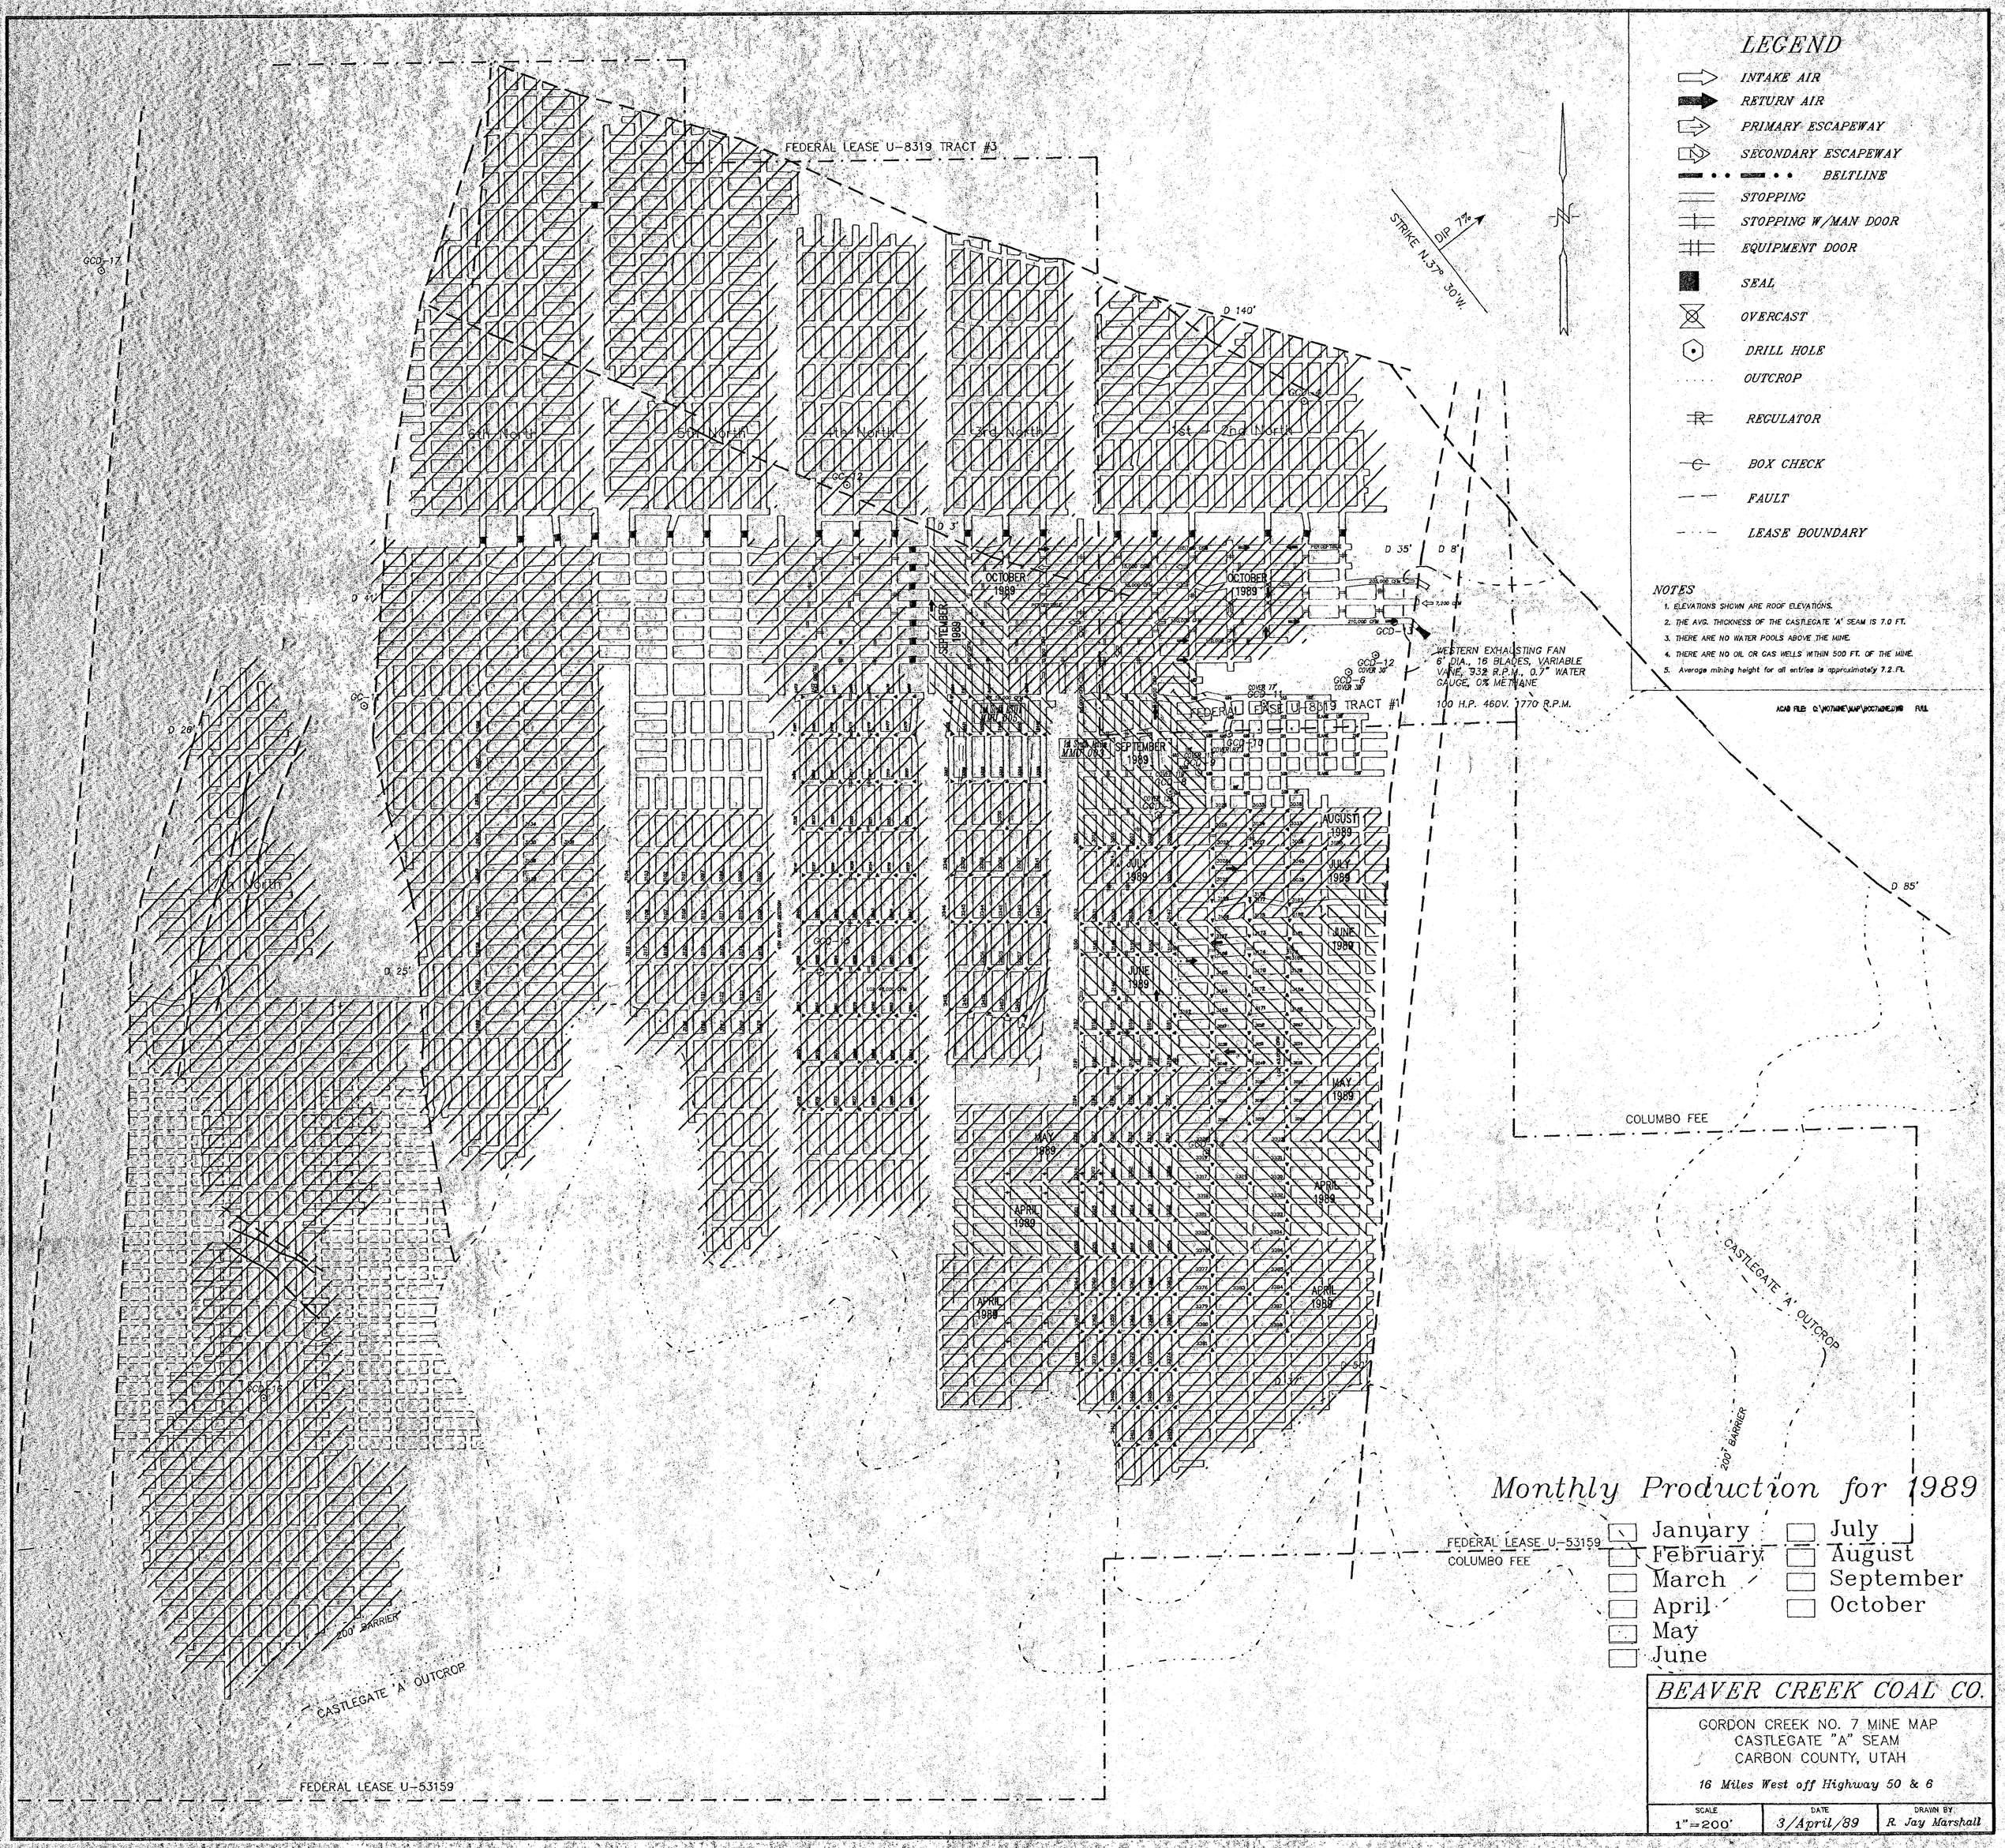
LEGEND
INTAKE AIR
RETURN AIR
PRIMARY ESCAPEWAY
SECONDARY ESCAPEWAY
BELTLINE
STOPPING
STOPPING W/MAN DOOR
EQUIPMENT DOOR
SEAL
OVERCAST
DRILL HOLE
OUTCROP
REGULATOR
BOX CHECK
FAULT
LEASE BOUNDARY
NOTES
1. ELEVATIONS SHOWN ARE ROOF ELEVATIONS.
2. THE AVG. THICKNESS OF THE CASTLEGATE 'A' SEAM IS 7.0 FT.
3. THERE ARE NO WATER POOLS ABOVE THE MINE.
4. THERE ARE NO OIL OR GAS WELLS WITHIN 500 FT. OF THE MINE.
5. Average mining height for all entries is approximately 7.2 FT.
FEDERAL LEASE U-8319 TRACT #3
FEDERAL LEASE U-8319 TRACT #1
FEDERAL LEASE U-53159
COLUMBO FEE
STRIKE N.37° 30'W.
DIP 7°
WESTERN EXHAUSTING FAN
6' DIA., 16 BLADES, VARIABLE VANE, 932 R.P.M., 0.7" WATER GAUGE, 0% METHANE
100 H.P. 460V. 1770 R.P.M.
6th North
5th North
4th North
3rd North
2nd North
1st North
OCTOBER 1989
SEPTEMBER 1989
AUGUST 1989
JULY 1989
JUNE 1989
MAY 1989
APRIL 1989
CASTLEGATE 'A' OUTCROP
200' BARRIER
Monthly Production for 1989
January
February
March
April
May
June
July
August
September
October
BEAVER CREEK COAL CO.
GORDON CREEK NO. 7 MINE MAP
CASTLEGATE "A" SEAM
CARBON COUNTY, UTAH
16 Miles West off Highway 50 & 6
SCALE 1"=200'
DATE 3/April/89
DRAWN BY R. Jay Marshall