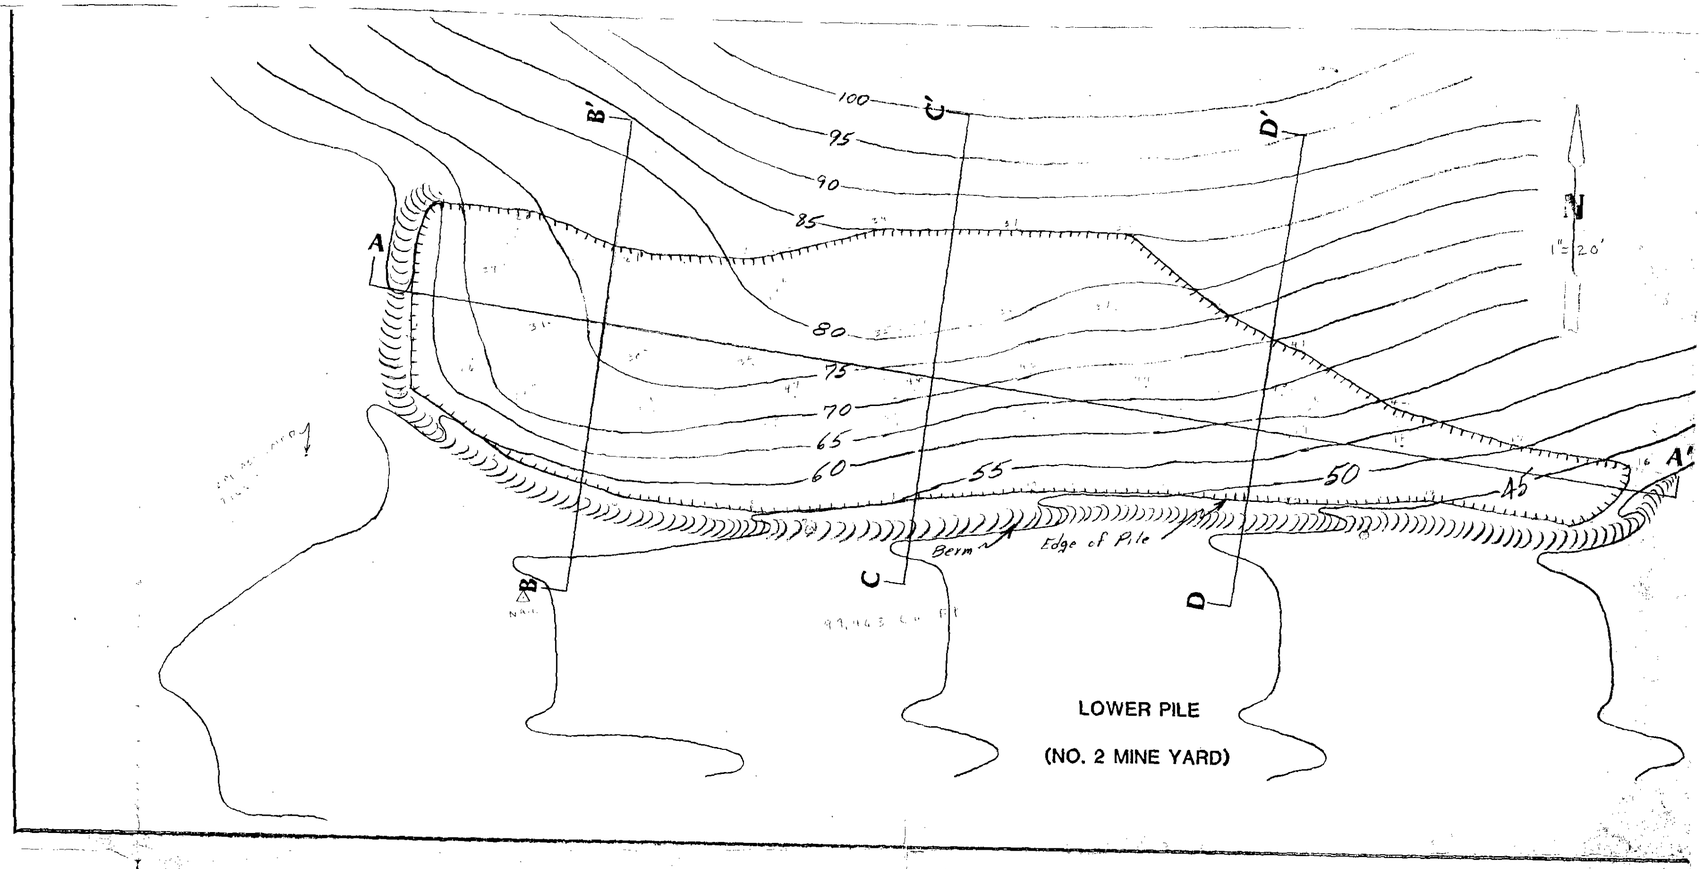

LOWER PILE

(NO. 2 MINE YARD)

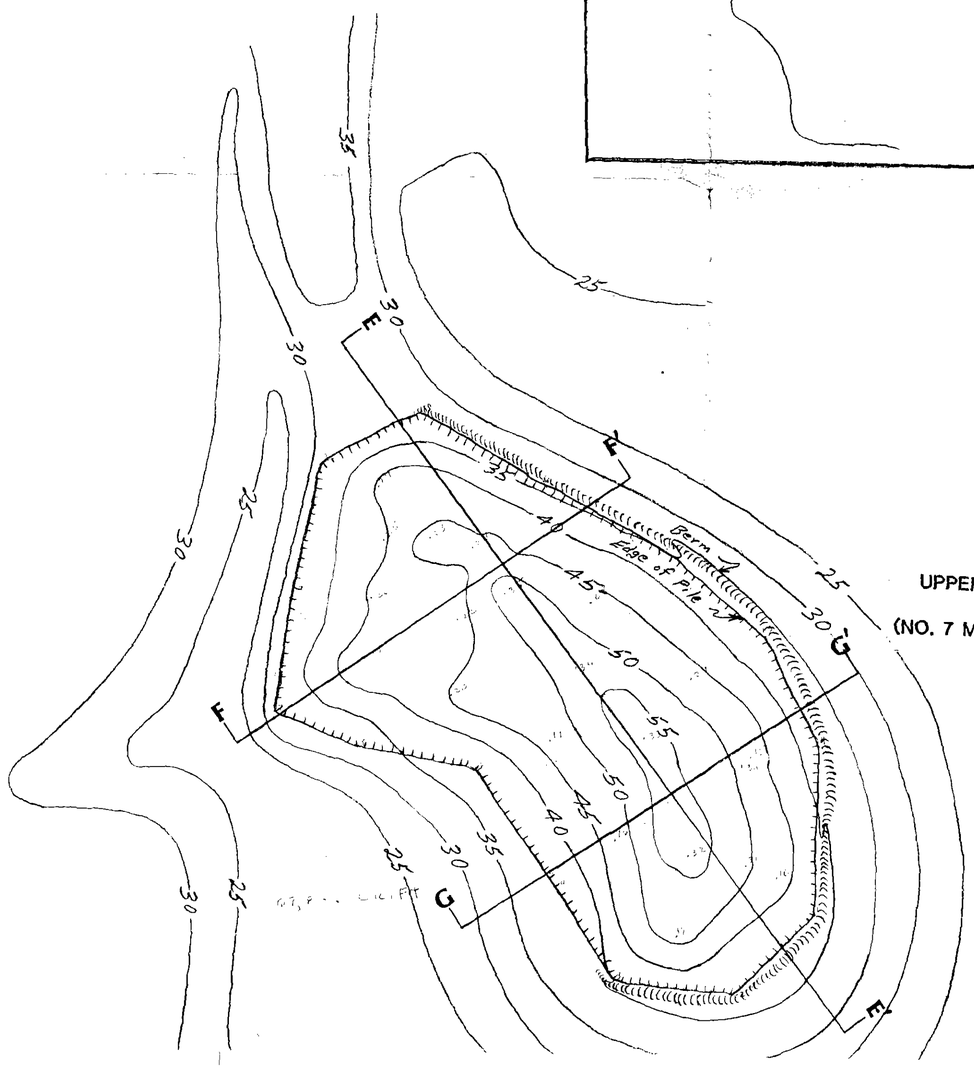

UPPER PILE

(NO. 7 MINE YARD)

RECEIVED
JAN 08 1990
DIVISION OF
OIL, GAS & MINING

Beaver Creek Coal Company			
GORDON CREEK NO. 2/7/8 MINES TOPSOIL STOCKPILES			
Prepared: D. GUY		Scale: 1"=20'	PLATE 8-2
Department: ENG.		Date: 10-25-89	
Drawn by: B. WARE		REV: 12-18-89	