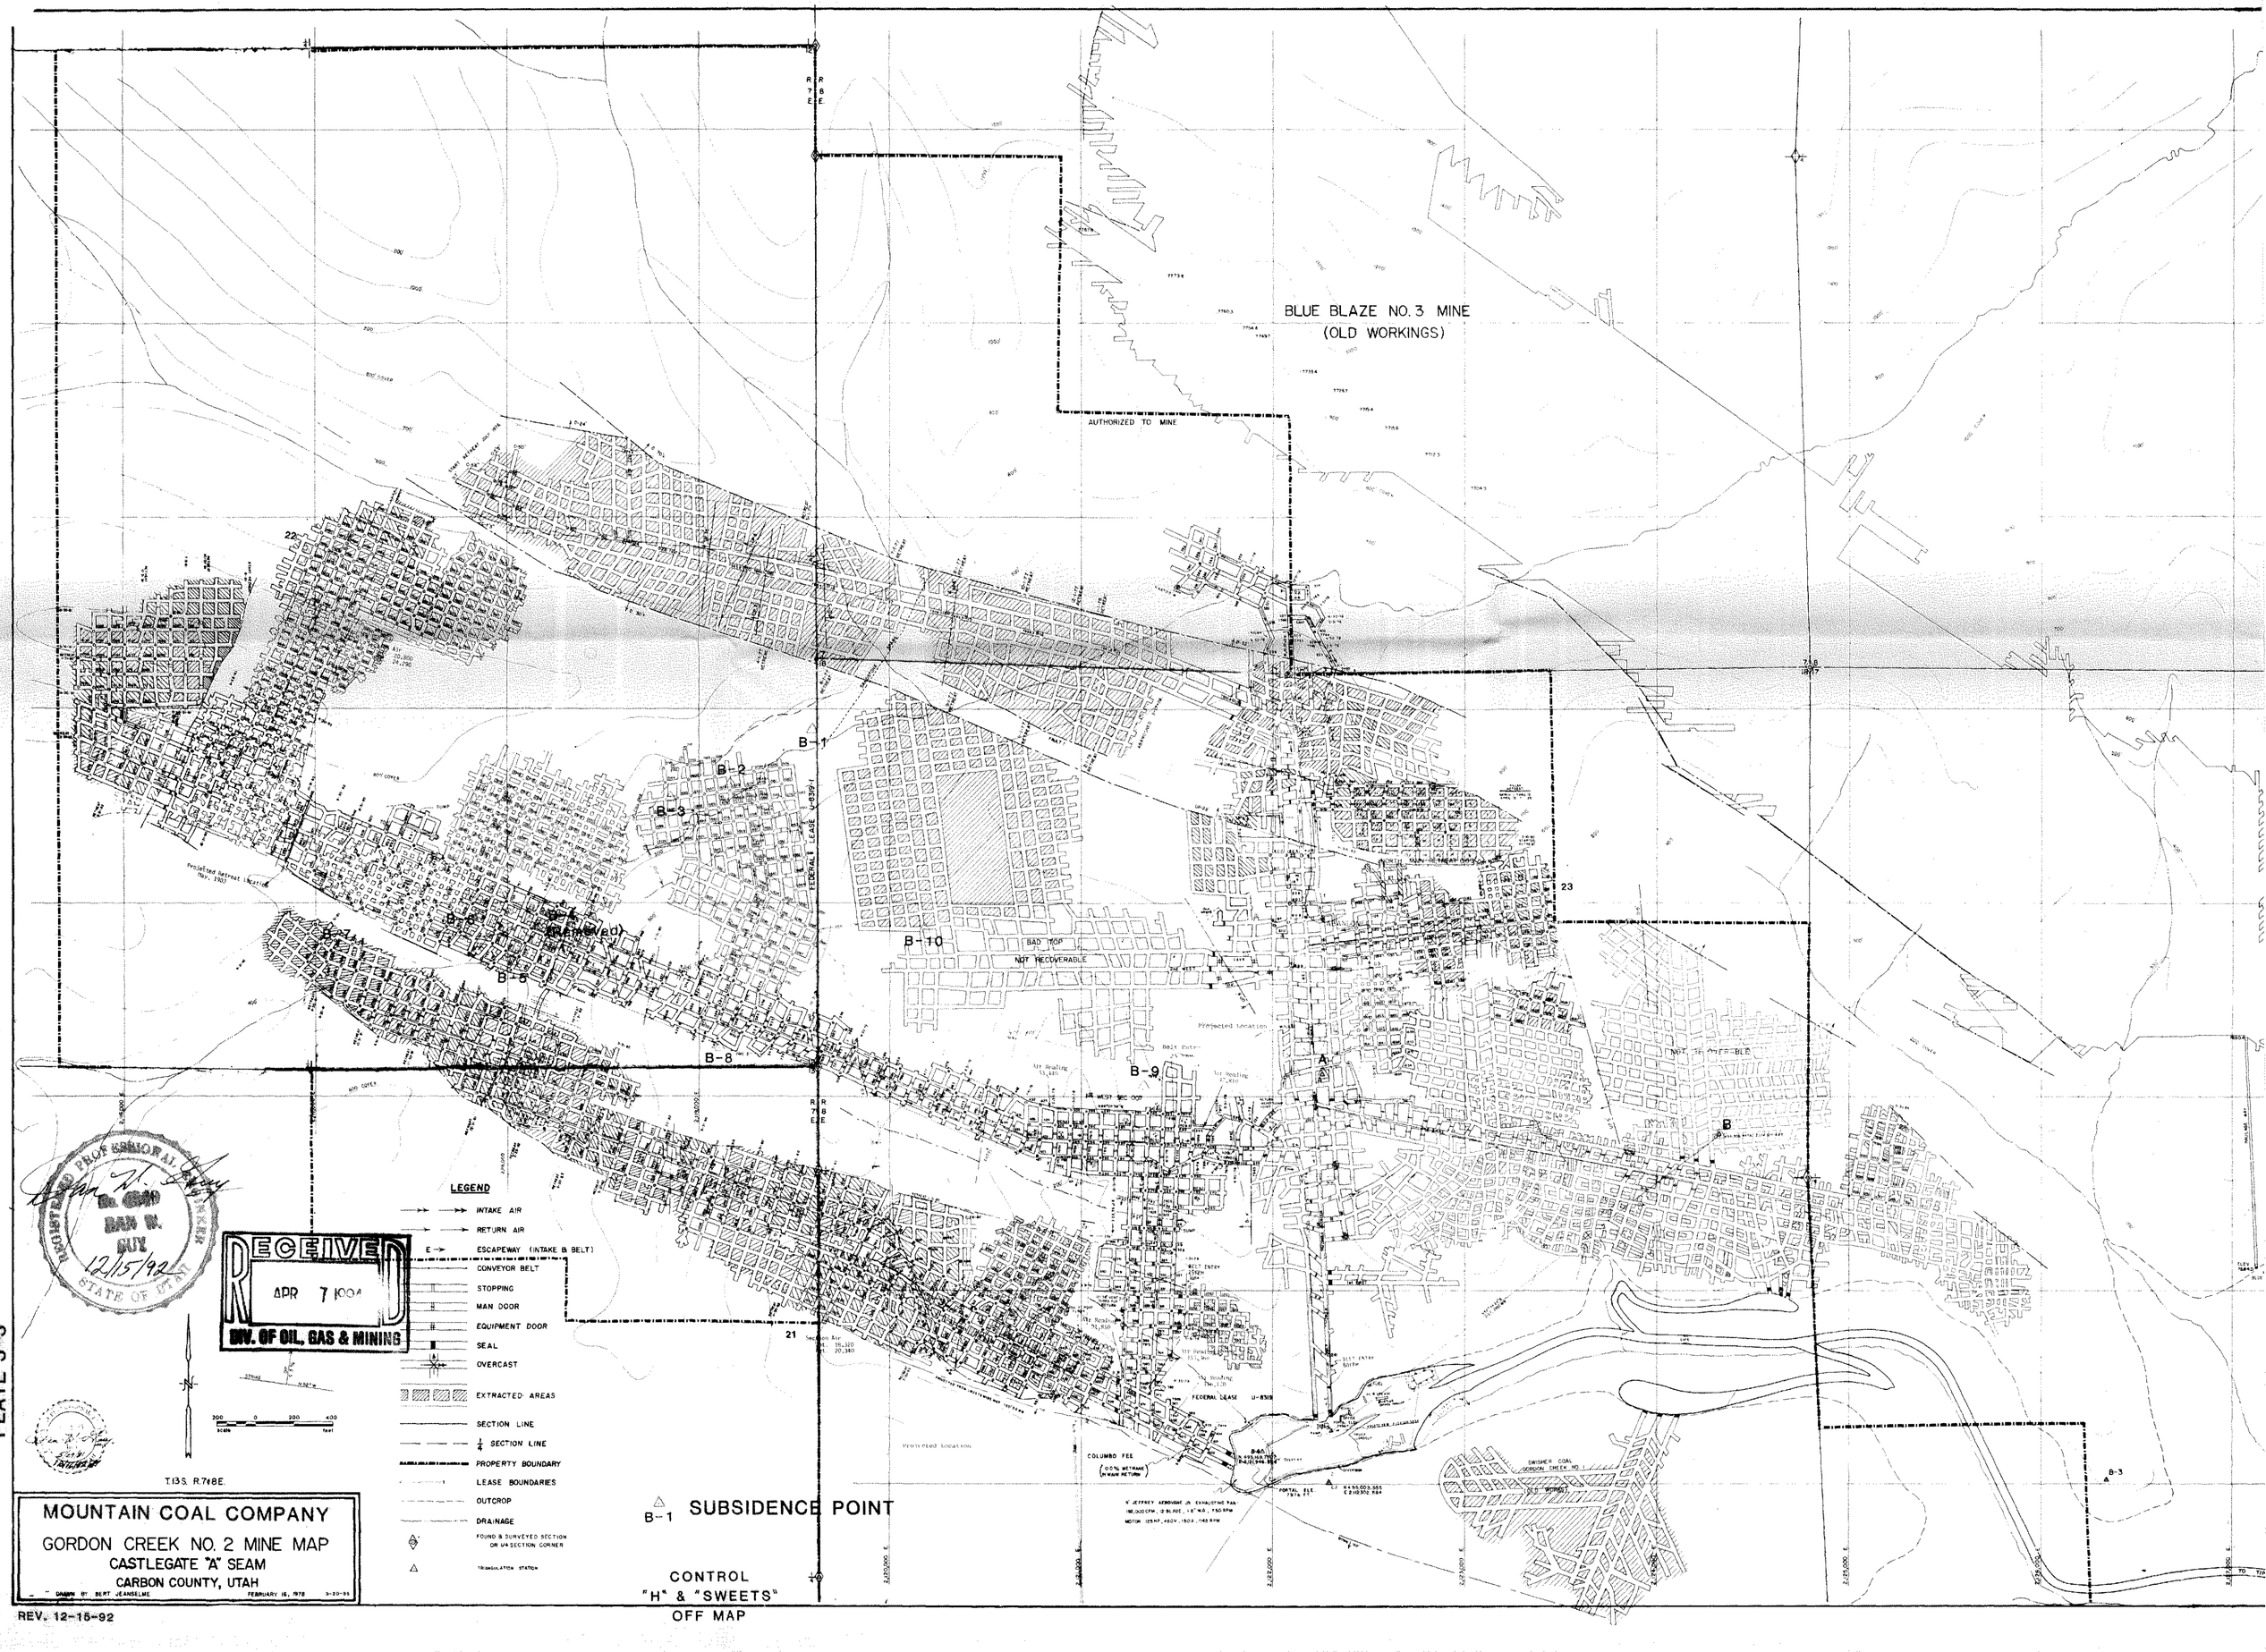
BLUE BLAZE NO. 3 MINE
(OLD WORKINGS)
AUTHORIZED TO MINE
B-1
B-2
B-3
B-4
(Removed)
B-5
B-6
B-7
B-8
B-9
B-10
BAD TOP
NOT RECOVERABLE
FEDERAL LEASE U-8319
COLUMBO FEE
LEGEND
INTAKE AIR
RETURN AIR
ESCAPEWAY (INTAKE & BELT)
CONVEYOR BELT
STOPPING
MAN DOOR
EQUIPMENT DOOR
SEAL
OVERCAST
EXTRACTED AREAS
SECTION LINE
1/4 SECTION LINE
PROPERTY BOUNDARY
LEASE BOUNDARIES
OUTCROP
DRAINAGE
FOUND & SURVEYED SECTION OR 1/4 SECTION CORNER
TRIANGULATION STATION
B-1 SUBSIDENCE POINT
CONTROL
"H" & "SWEETS"
OFF MAP
T.13S. R.7&8E.
MOUNTAIN COAL COMPANY
GORDON CREEK NO. 2 MINE MAP
CASTLEGATE "A" SEAM
CARBON COUNTY, UTAH
DRAWN BY BERT JEANSELME
FEBRUARY 16, 1978
REV. 12-15-92
RECEIVED
APR 7 1994
DIV. OF OIL, GAS & MINING
REGISTERED PROFESSIONAL ENGINEER
No. 6040
DAN W. GUY
12/15/92
STATE OF UTAH

PLATE 3-3