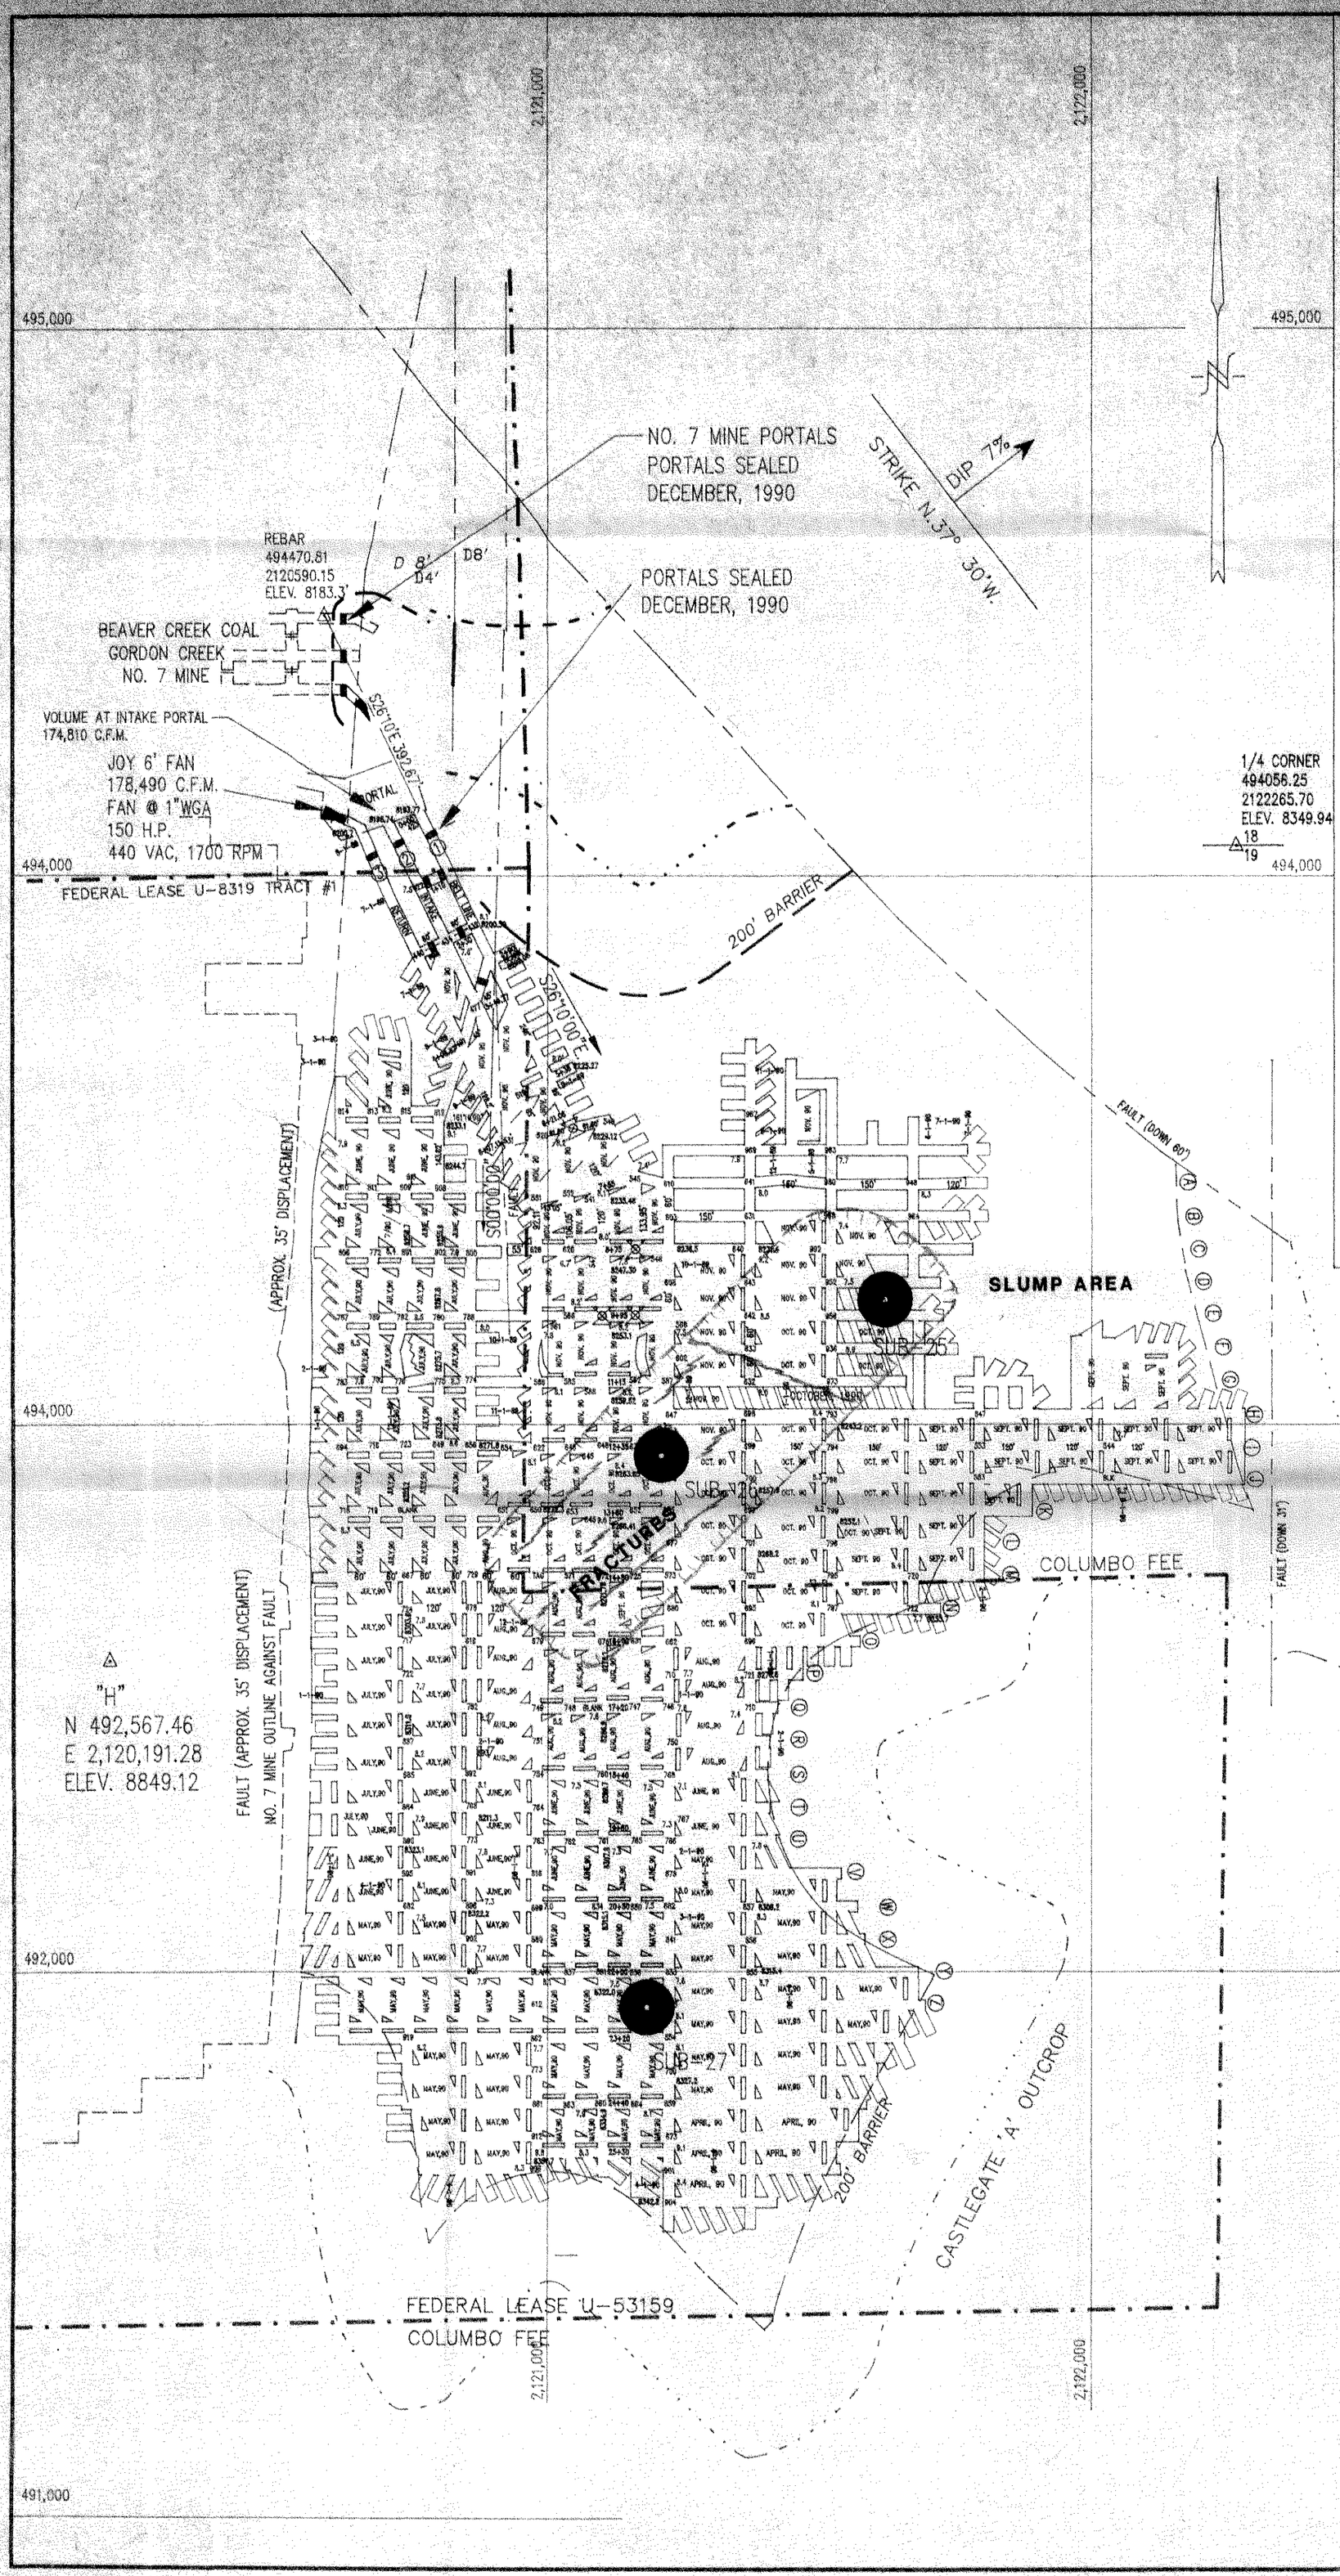

LEGEND

- INTAKE AIR
- RETURN AIR
- BELT AIR DIRECTION
- PRIMARY ESCAPEWAY
- SECONDARY ESCAPEWAY
- BELTLINE
- STOPPING
- STOPPING W/MAN DOOR
- EQUIPMENT DOOR
- SEAL
- OVERCAST
- BELT TRANSFER
- DRILL HOLE
- OUTCROP
- REGULATOR
- BOX CHECK
- FAULT
- LEASE BOUNDARY
- 7.6' ENTRY HEIGHT
- ELEVATION CONTOUR (10' INTERVALS)
  (CONTOURS AND ELEVATIONS ARE TO THE ROOF)

NOTES

1. ELEVATIONS SHOWN ARE ROOF ELEVATIONS.
2. THE AVG. THICKNESS OF THE CASTLEGATE 'A' SEAM IS 7.0 FT.
3. THERE ARE NO WATER POOLS ABOVE THE MINE.
4. THERE ARE NO OIL OR GAS WELLS WITHIN 500 FT. OF THE MINE.
5. AVERAGE MINING HEIGHT FOR ALL ENTRIES IS APPROXIMATELY 7.5 FT.
6. NO OIL OR GAS WELLS WITHIN 500 FT. OF NO. 8 MINE.
7. MINING COMPLETE ON NOVEMBER 30, 1990.
8. MINE SEALED ON DECEMBER 5, 1990

ACAD FILE: C:\N08MINE\MAP\BCC8MINE.DWG FULL

SUBSIDENCE MONITORING STATION

TRIANGULATION STATION

RECEIVED
DIV. OF OIL, GAS

PROFESSIONAL ENGINEER
No. 4548
DAN W. GUY
12/15/92
STATE OF UTAH

ARCO MOUNTAIN COAL

BEAVER CREEK COAL CO.

GORDON CREEK NO. 8 MINE MAP
CASTLEGATE "A" SEAM
CARBON COUNTY, UTAH

LOCATED IN SECTIONS 18 & 19,
T13S, R9E, SLBM
16 MILES WEST OFF HIGHWAY 50 & 6

DWN: L.W.JOHNSON	
SCALE: 1"=200'	
PLOT SCL. 1=200	
ACAD # C:\N08MINE\MAP\BCC8MINE.DWG	
DATE: 12/JUNE/1989	REV. DATE: 14/AUGUST/1990 REV. 12-15-92

PLATE 3-4