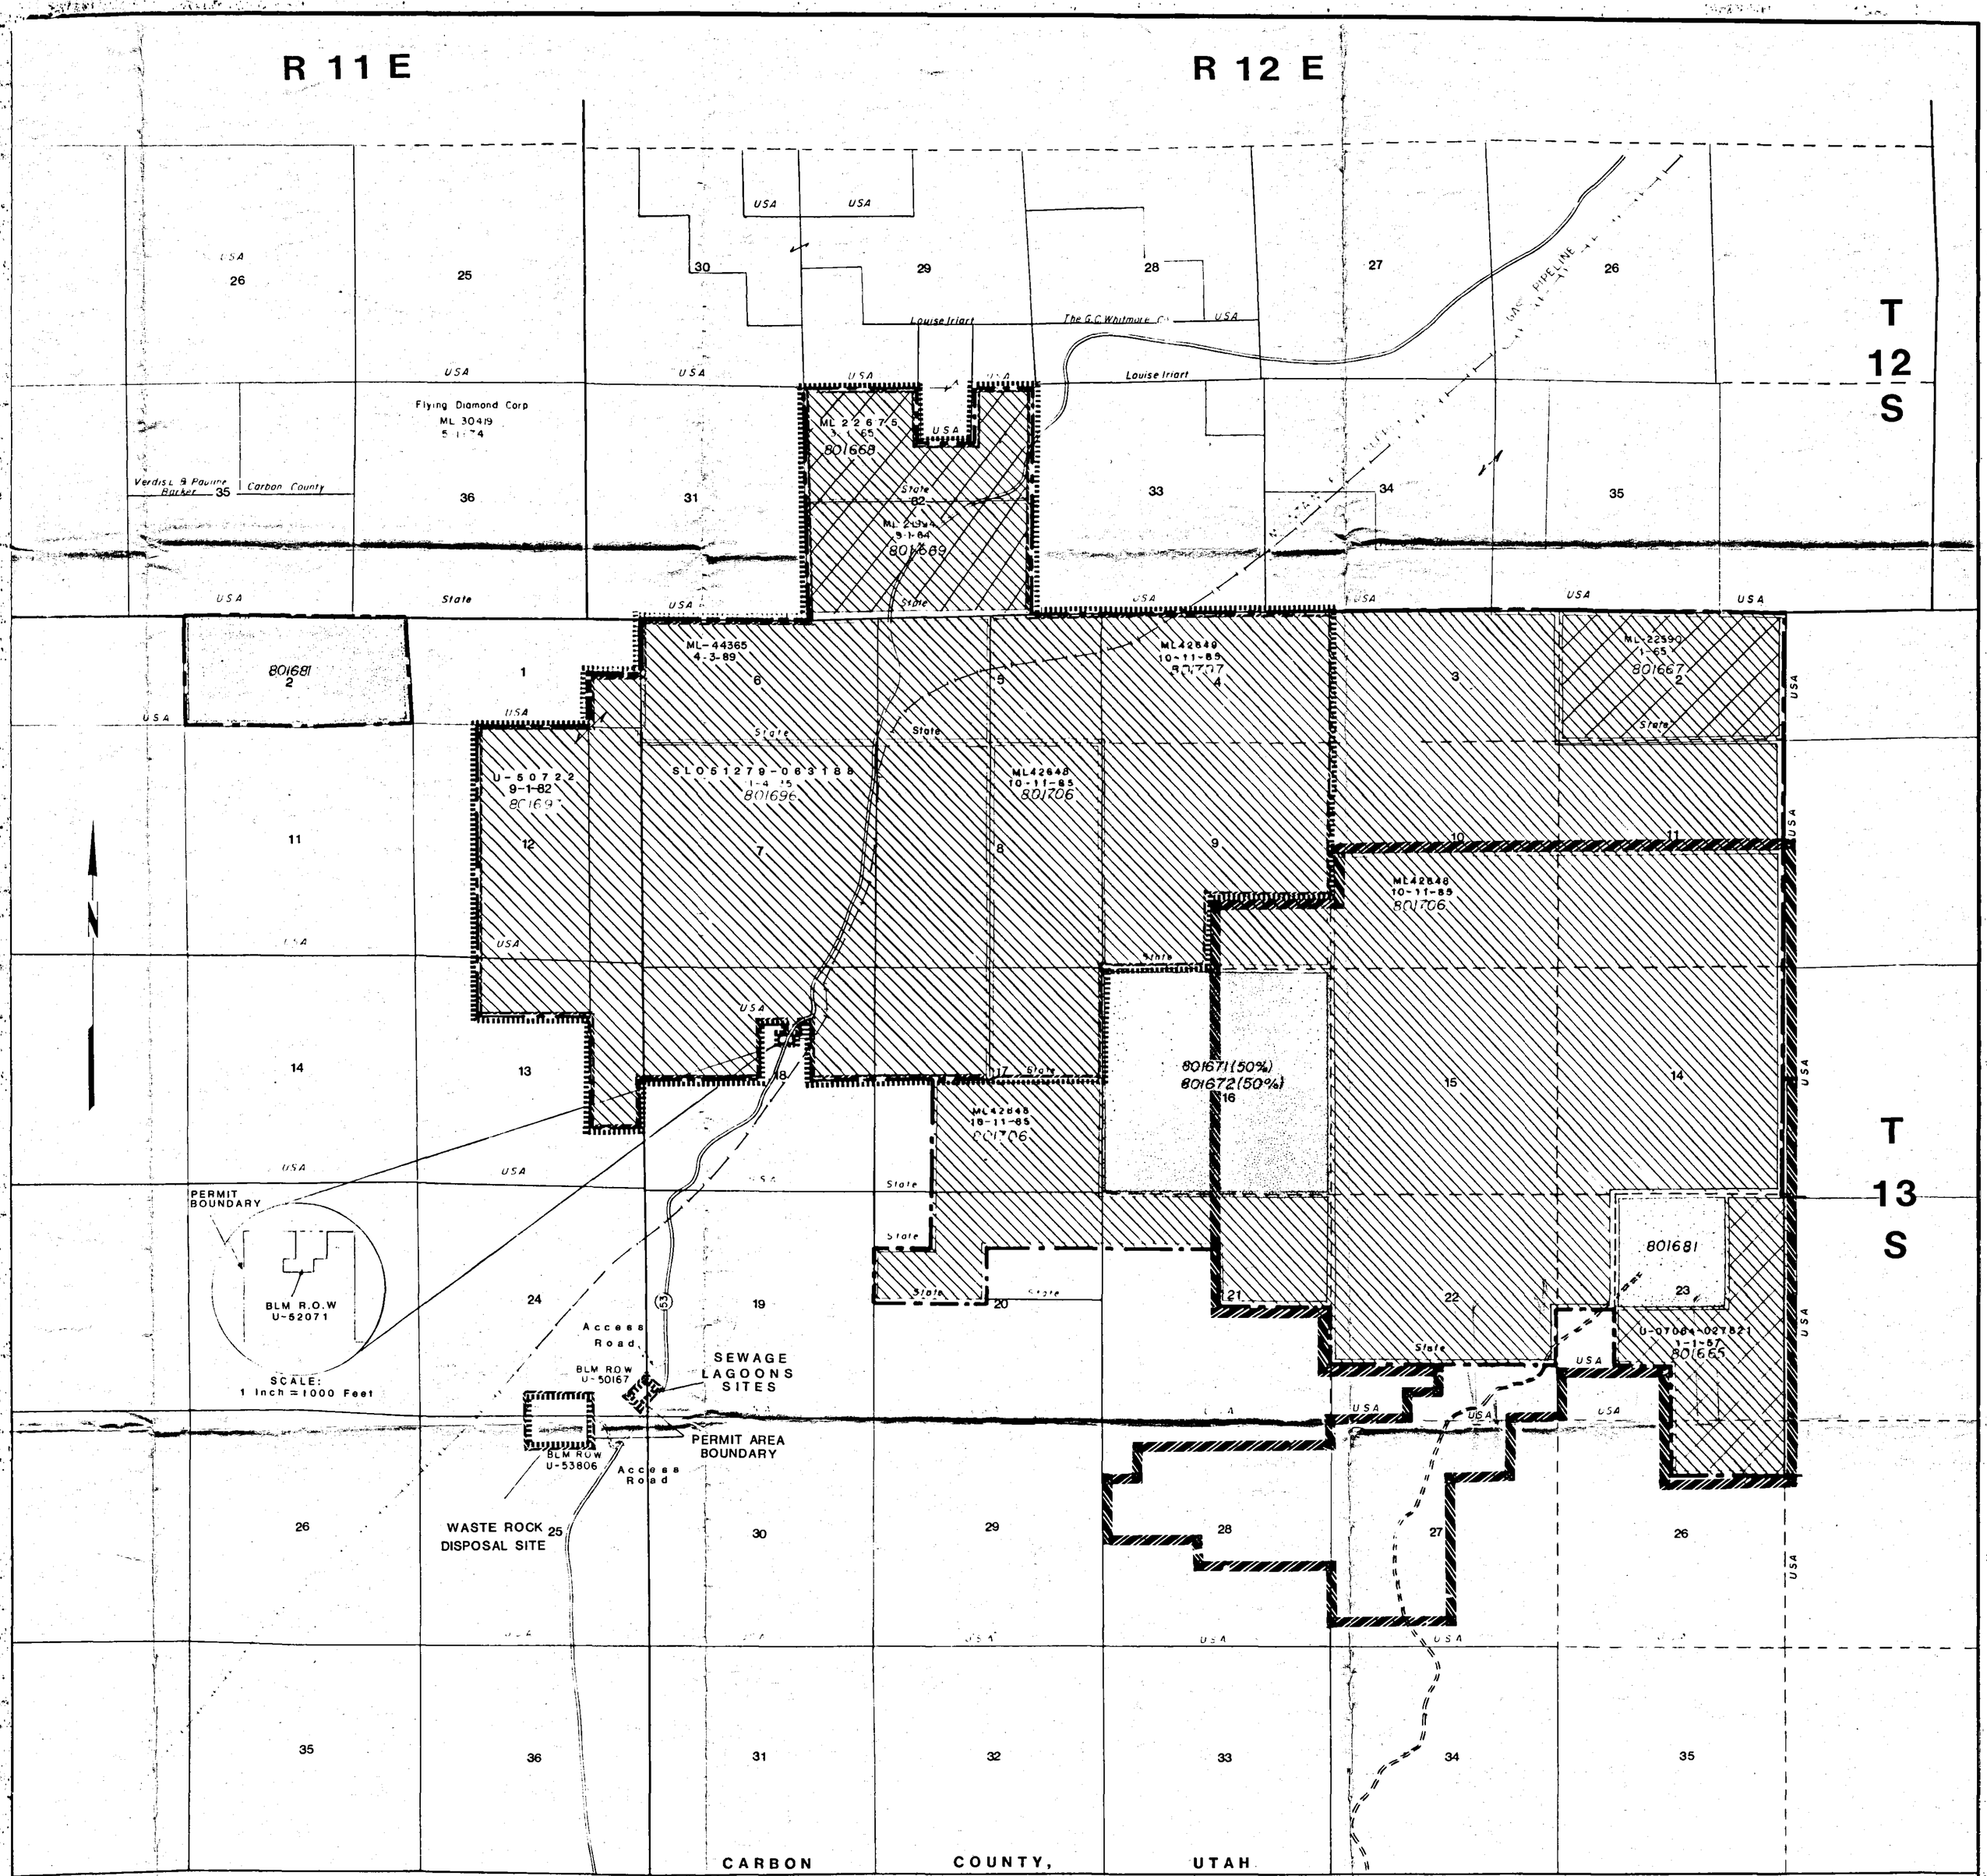

LEGEND

- SUNOCO ENERGY DEVELOPMENT COMPANY FEE COAL
- SUNEDCO COAL COMPANY COAL LEASES
- SUNOCO ENERGY DEVELOPMENT COMPANY COAL LEASES
- OUTER BOUNDARY OF ALL AFFILIATED COAL COMPANY LEASES
- SOLDIER CANYON FIVE-YEAR TERM PERMIT AREA
- DUGOUT CANYON FIVE-YEAR TERM PERMIT AREA
- SOLDIER CANYON LIFE OF MINE AREA

Registered Professional Engineer No 4028 THOMAS PALUSO State of Utah

RECEIVED SEP 14 1990 DIVISION OF OIL, GAS & MINING

EXHIBIT 2.2-2

REVISIONS		
NO	DATE	BY
1	10/25/85	C.W.D.
2	2/21/86	C.W.D.
3	9/10/90	J.P.

Soldier Creek Coal Company

SOLDIER CANYON MINE

SCALE	TITLE	DRAWING NO
1 Inch = 2000 Feet	COAL OWNERSHIP	E 024

DRAWN BY	DATE	CHECKED	DATE	APPROVED	DATE
DEV DE NEIR	10/18/85	C.W.D.	2/21/86		