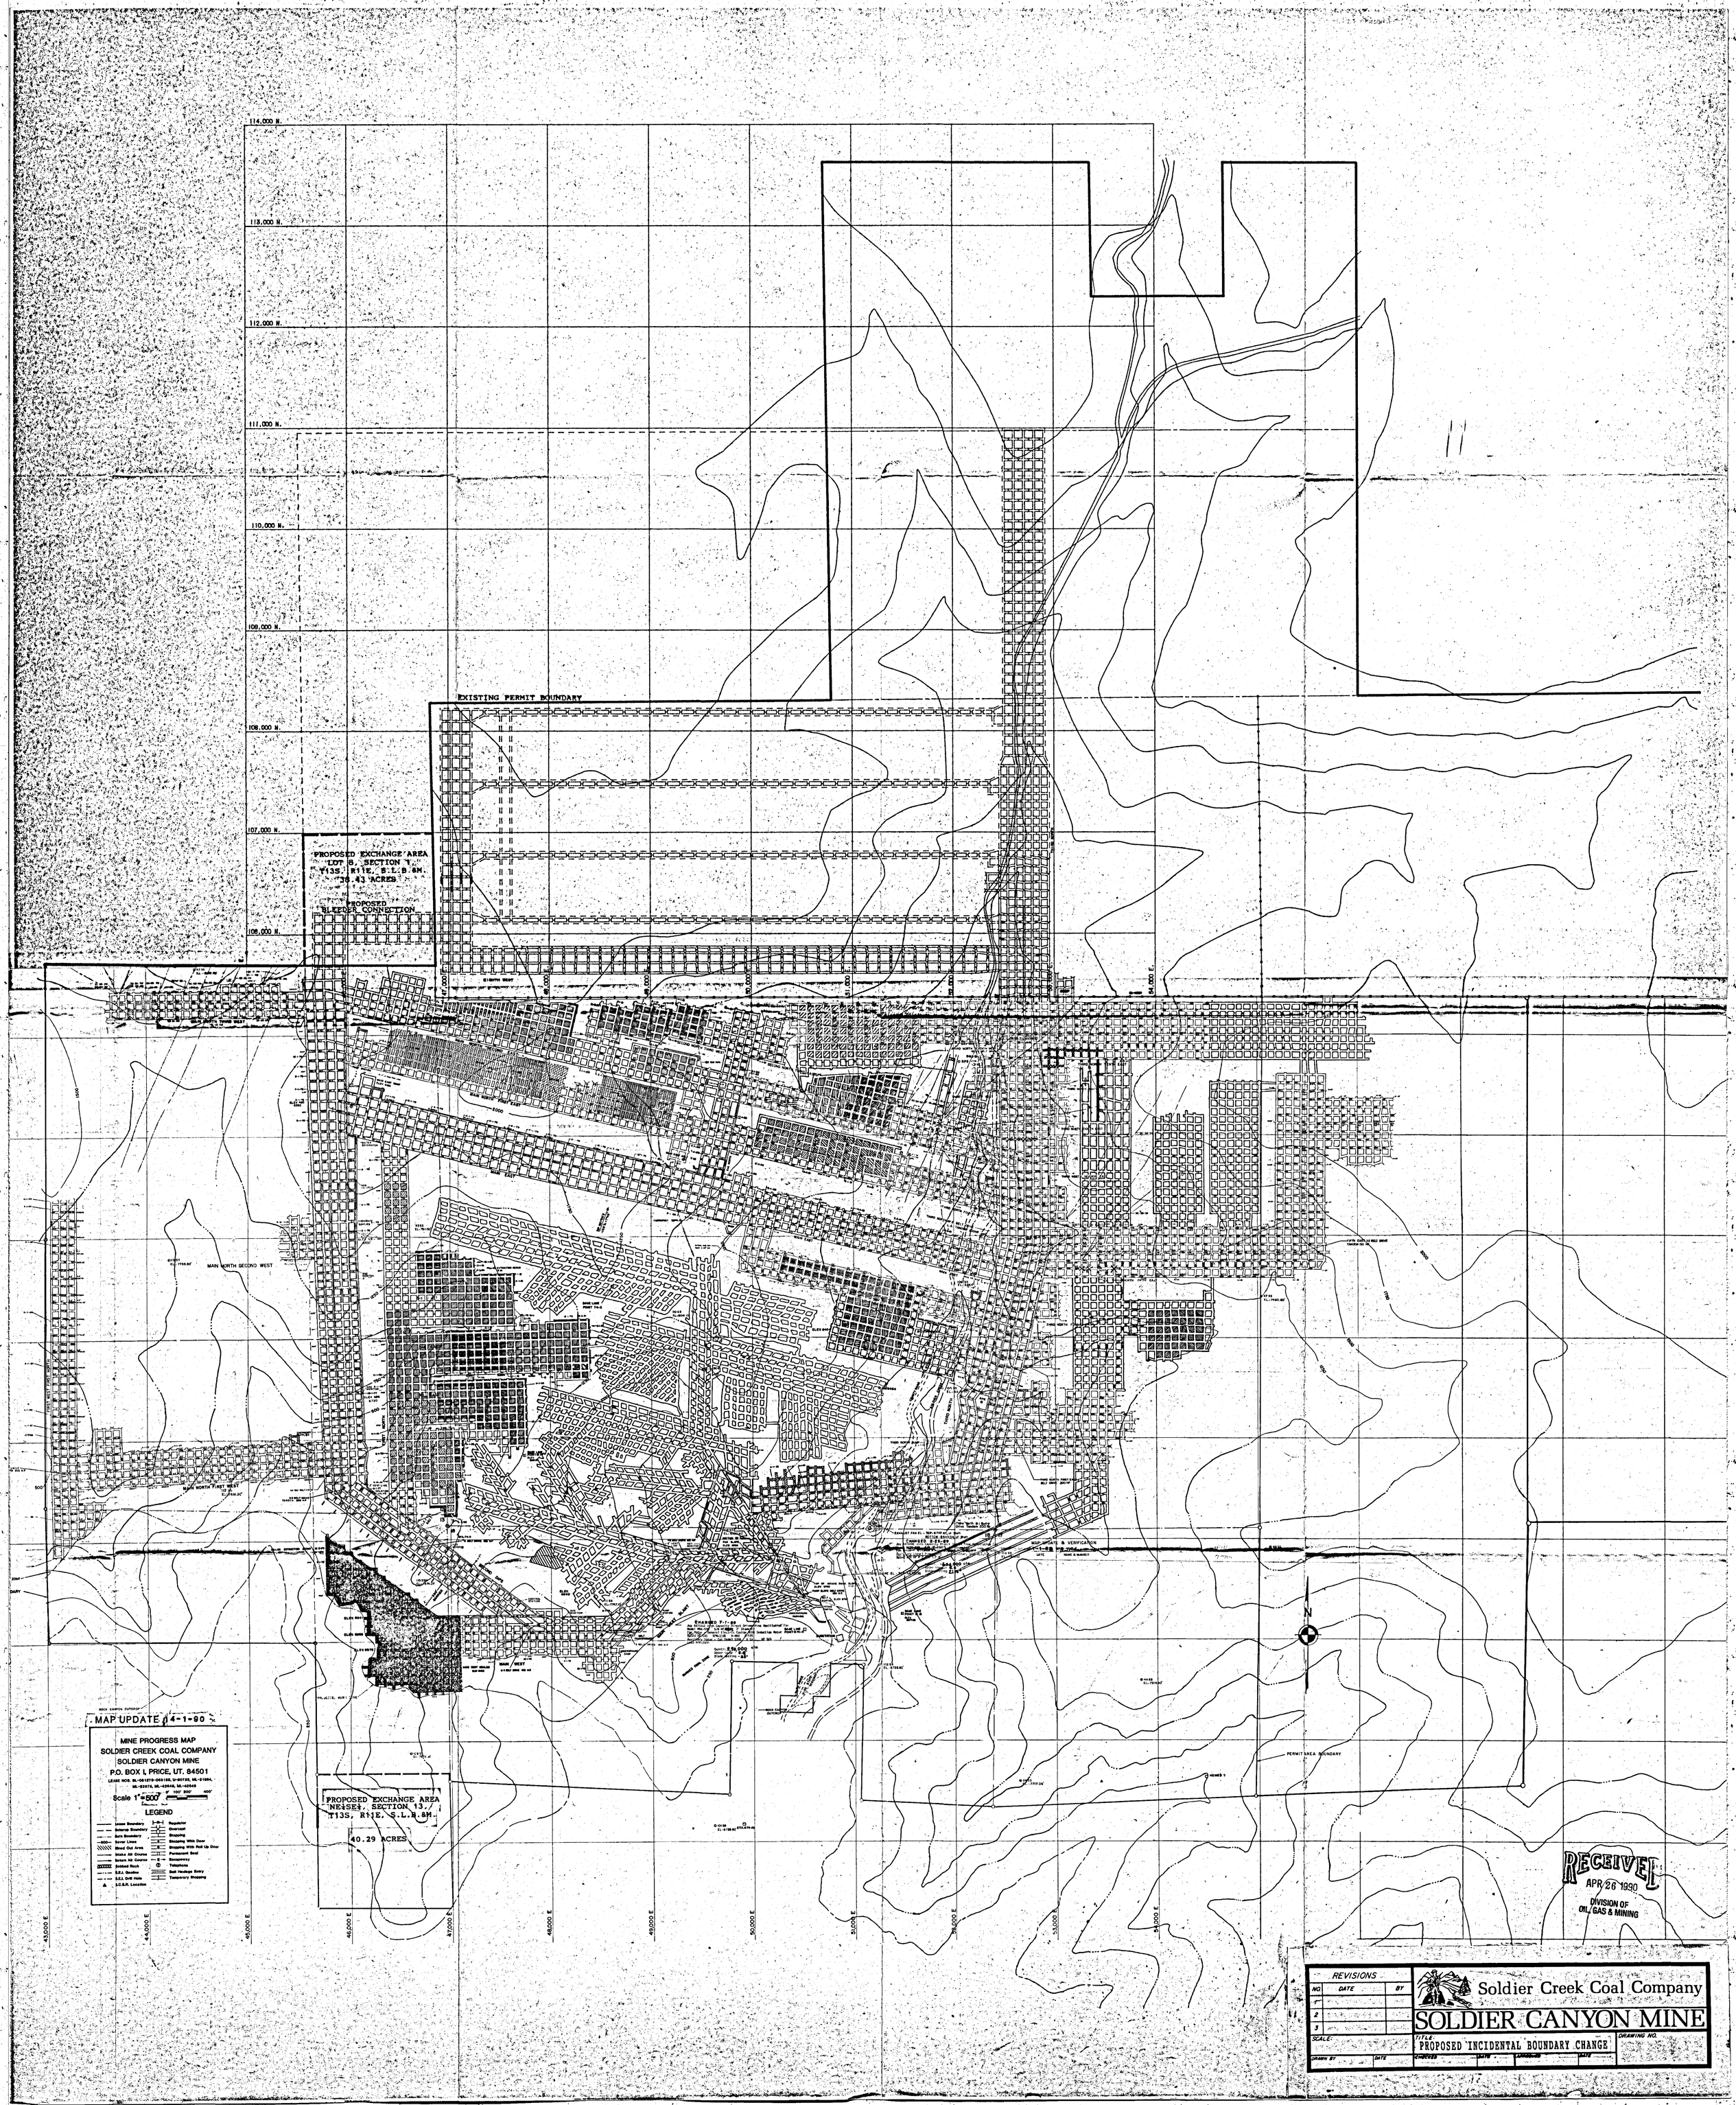
114,000 N.
113,000 N.
112,000 N.
111,000 N.
110,000 N.
109,000 N.
108,000 N.
107,000 N.
106,000 N.
EXISTING PERMIT BOUNDARY
PROPOSED EXCHANGE AREA
LOT 8, SECTION 1,
T13S, R11E, S.L.B.&M.
38.43 ACRES
PROPOSED
BLEEDER CONNECTION
PROPOSED EXCHANGE AREA
NE¼SE¼, SECTION 13,
T13S, R11E, S.L.B.&M.
40.29 ACRES
MAP UPDATE 4-1-90
MINE PROGRESS MAP
SOLDIER CREEK COAL COMPANY
SOLDIER CANYON MINE
P.O. BOX I, PRICE, UT. 84501
Scale 1"=500'
LEGEND
Lease Boundary
Exterior Boundary
Gate Boundary
Sewer Lines
Bleed Out Area
Intake Air Course
Return Air Course
Bolted Rock
S.E.I. Gauges
S.E.I. Drill Hole
S.C.S.R. Location
Regulator
Overcast
Stopping
Stopping With Door
Stopping With Hot Up Door
Permanent Seal
Scaspenny
Telephone
Belt Haulage Entry
Temporary Stopping
MAIN NORTH SECOND WEST
MAIN NORTH FIRST WEST
MAIN WEST
MAIN EAST
MAP UPDATE & VERIFICATION
PERMIT AREA BOUNDARY
N
RECEIVED
APR 26 1990
DIVISION OF
OIL, GAS & MINING
REVISIONS
NO. DATE BY
1
2
3
SCALE:
DRAWN BY DATE
CHECKED DATE
APPROVED DATE
Soldier Creek Coal Company
SOLDIER CANYON MINE
TITLE:
PROPOSED INCIDENTAL BOUNDARY CHANGE
DRAWING NO.