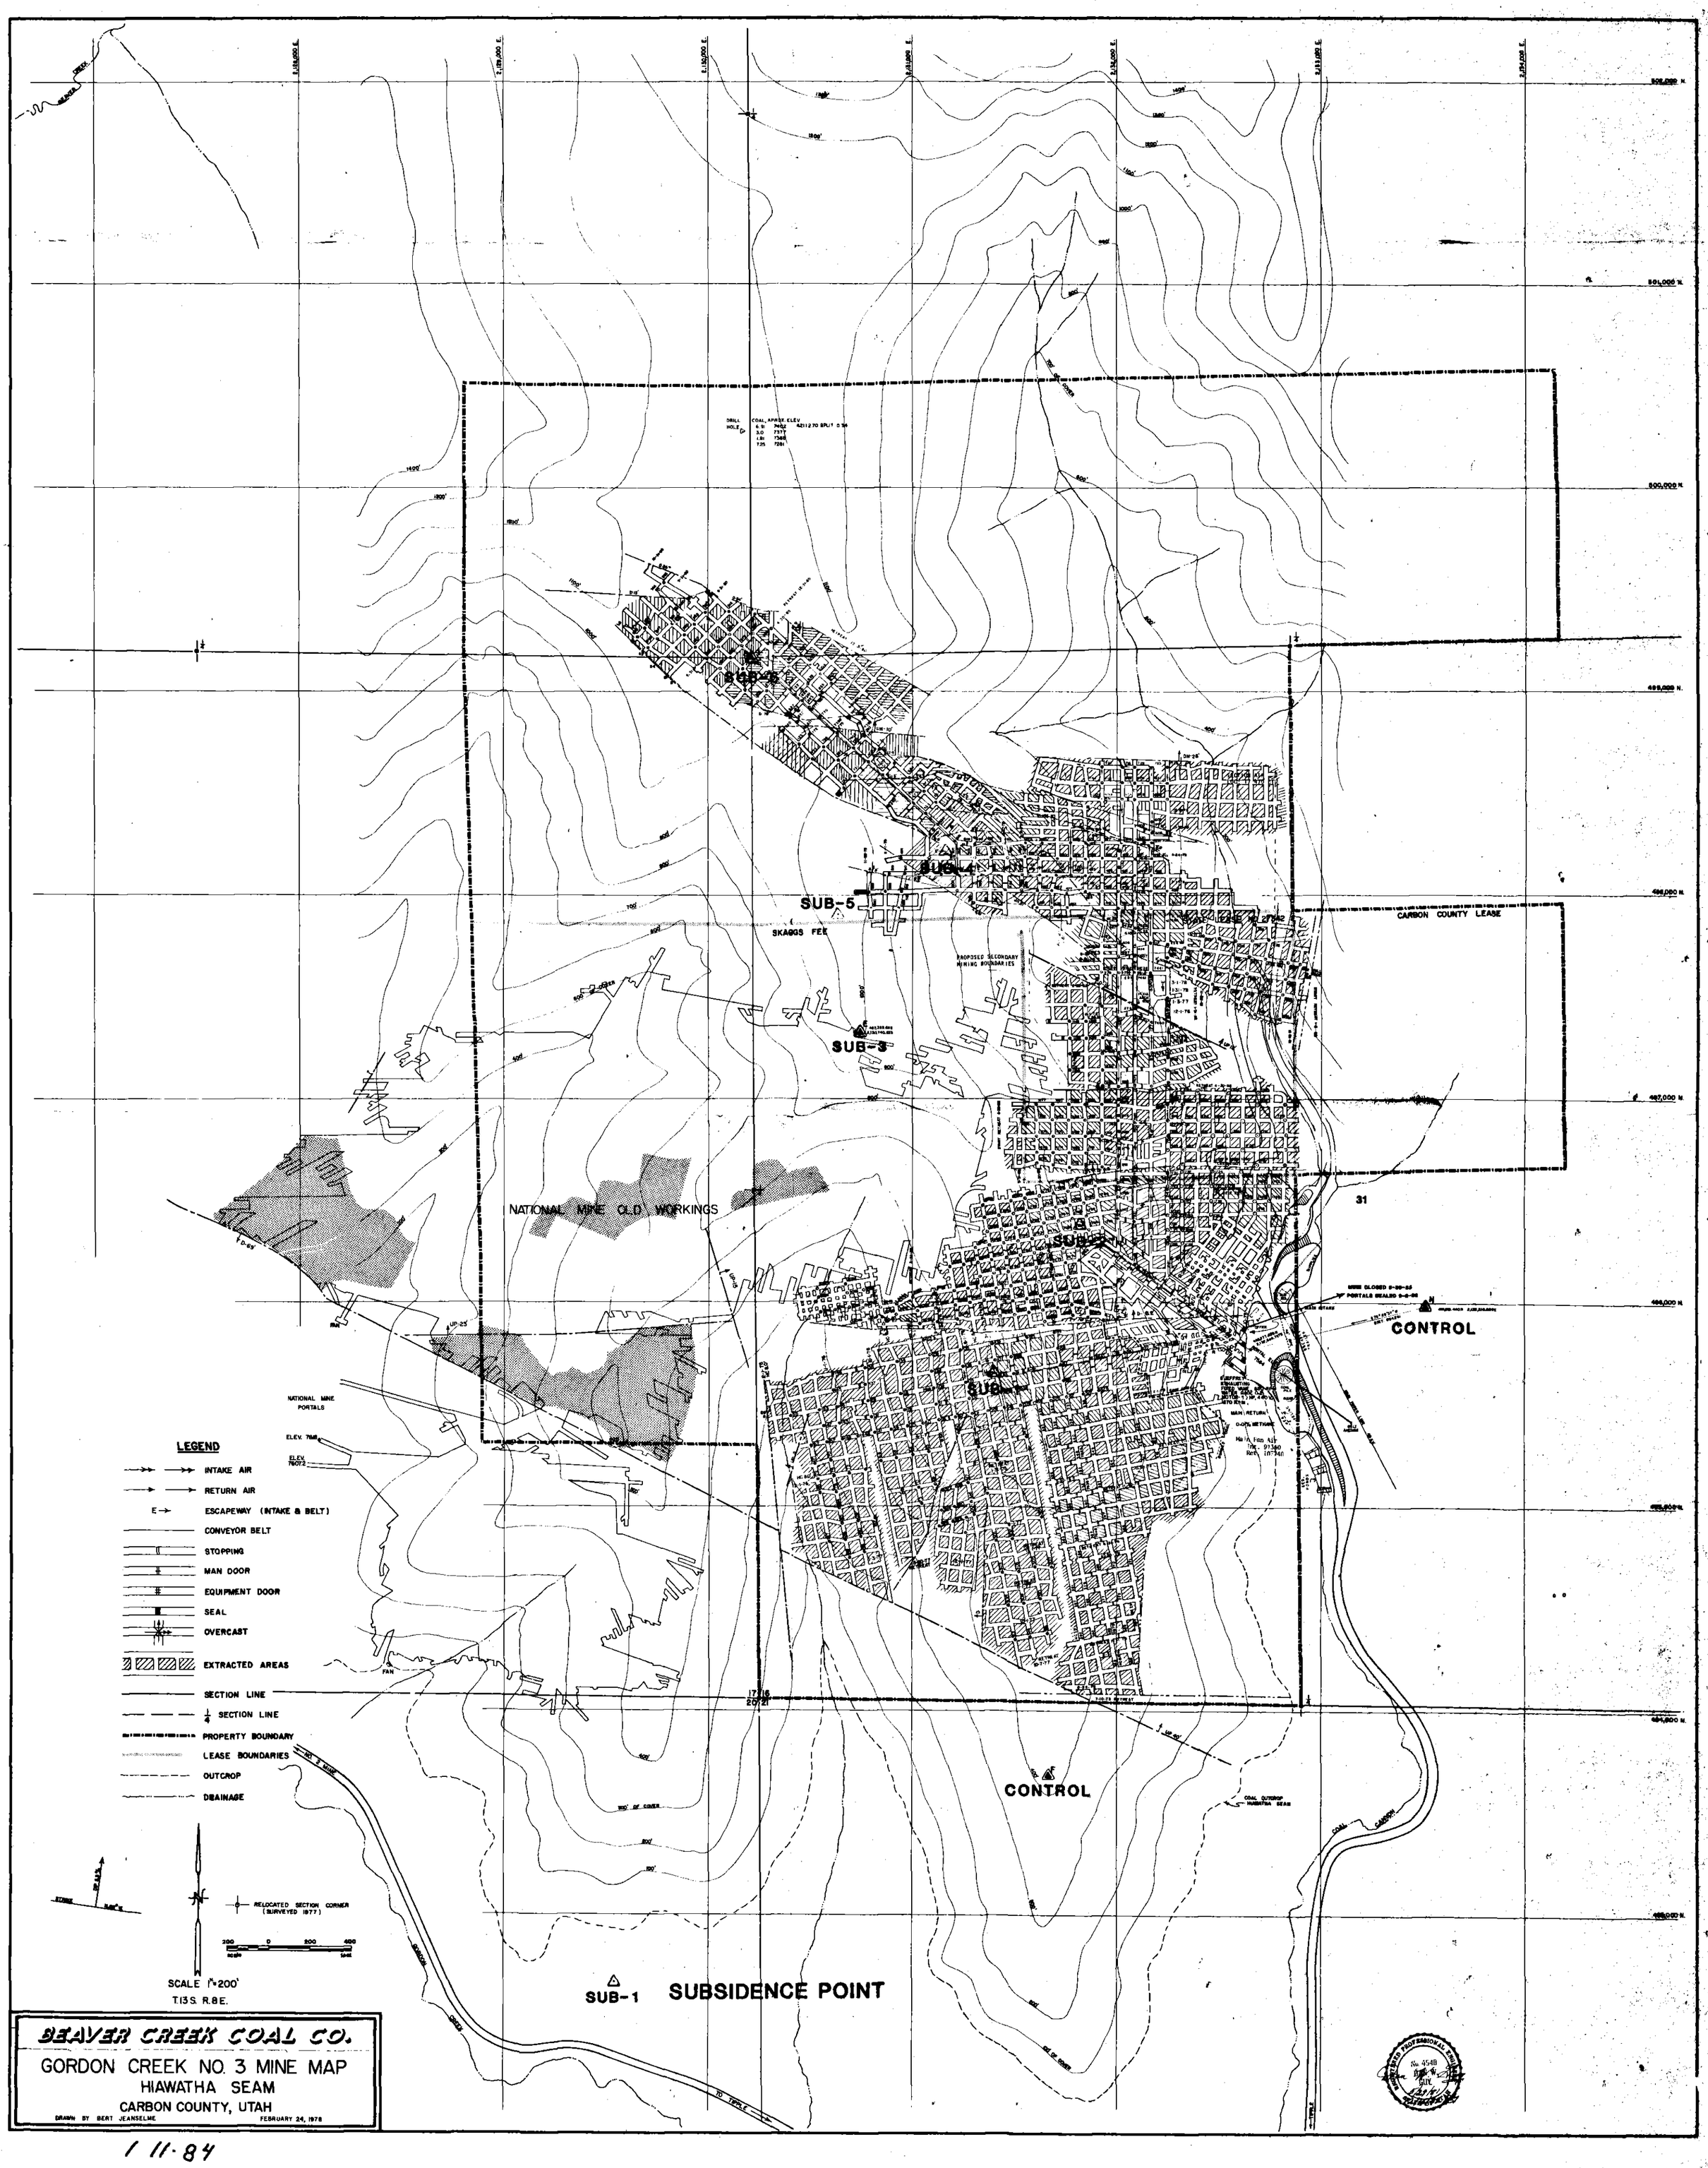
SUB-1
SUBSIDENCE POINT
SUB-2
SUB-3
SUB-4
SUB-5
SUB-6
CONTROL
CONTROL
NATIONAL MINE OLD WORKINGS
SKAGGS FEE
CARBON COUNTY LEASE
PROPOSED SECONDARY MINING BOUNDARIES
NATIONAL MINE PORTALS
ELEV. 7681
ELEV. 7607.2
FAN
31
LEGEND
INTAKE AIR
RETURN AIR
ESCAPEWAY (INTAKE & BELT)
CONVEYOR BELT
STOPPING
MAN DOOR
EQUIPMENT DOOR
SEAL
OVERCAST
EXTRACTED AREAS
SECTION LINE
1/4 SECTION LINE
PROPERTY BOUNDARY
LEASE BOUNDARIES
OUTCROP
DRAINAGE
RELOCATED SECTION CORNER (SURVEYED 1977)
SCALE 1"=200'
T.13 S. R.8 E.
BEAVER CREEK COAL CO.
GORDON CREEK NO. 3 MINE MAP
HIAWATHA SEAM
CARBON COUNTY, UTAH
DRAWN BY BERT JEANSELME
FEBRUARY 24, 1978

1/11-84