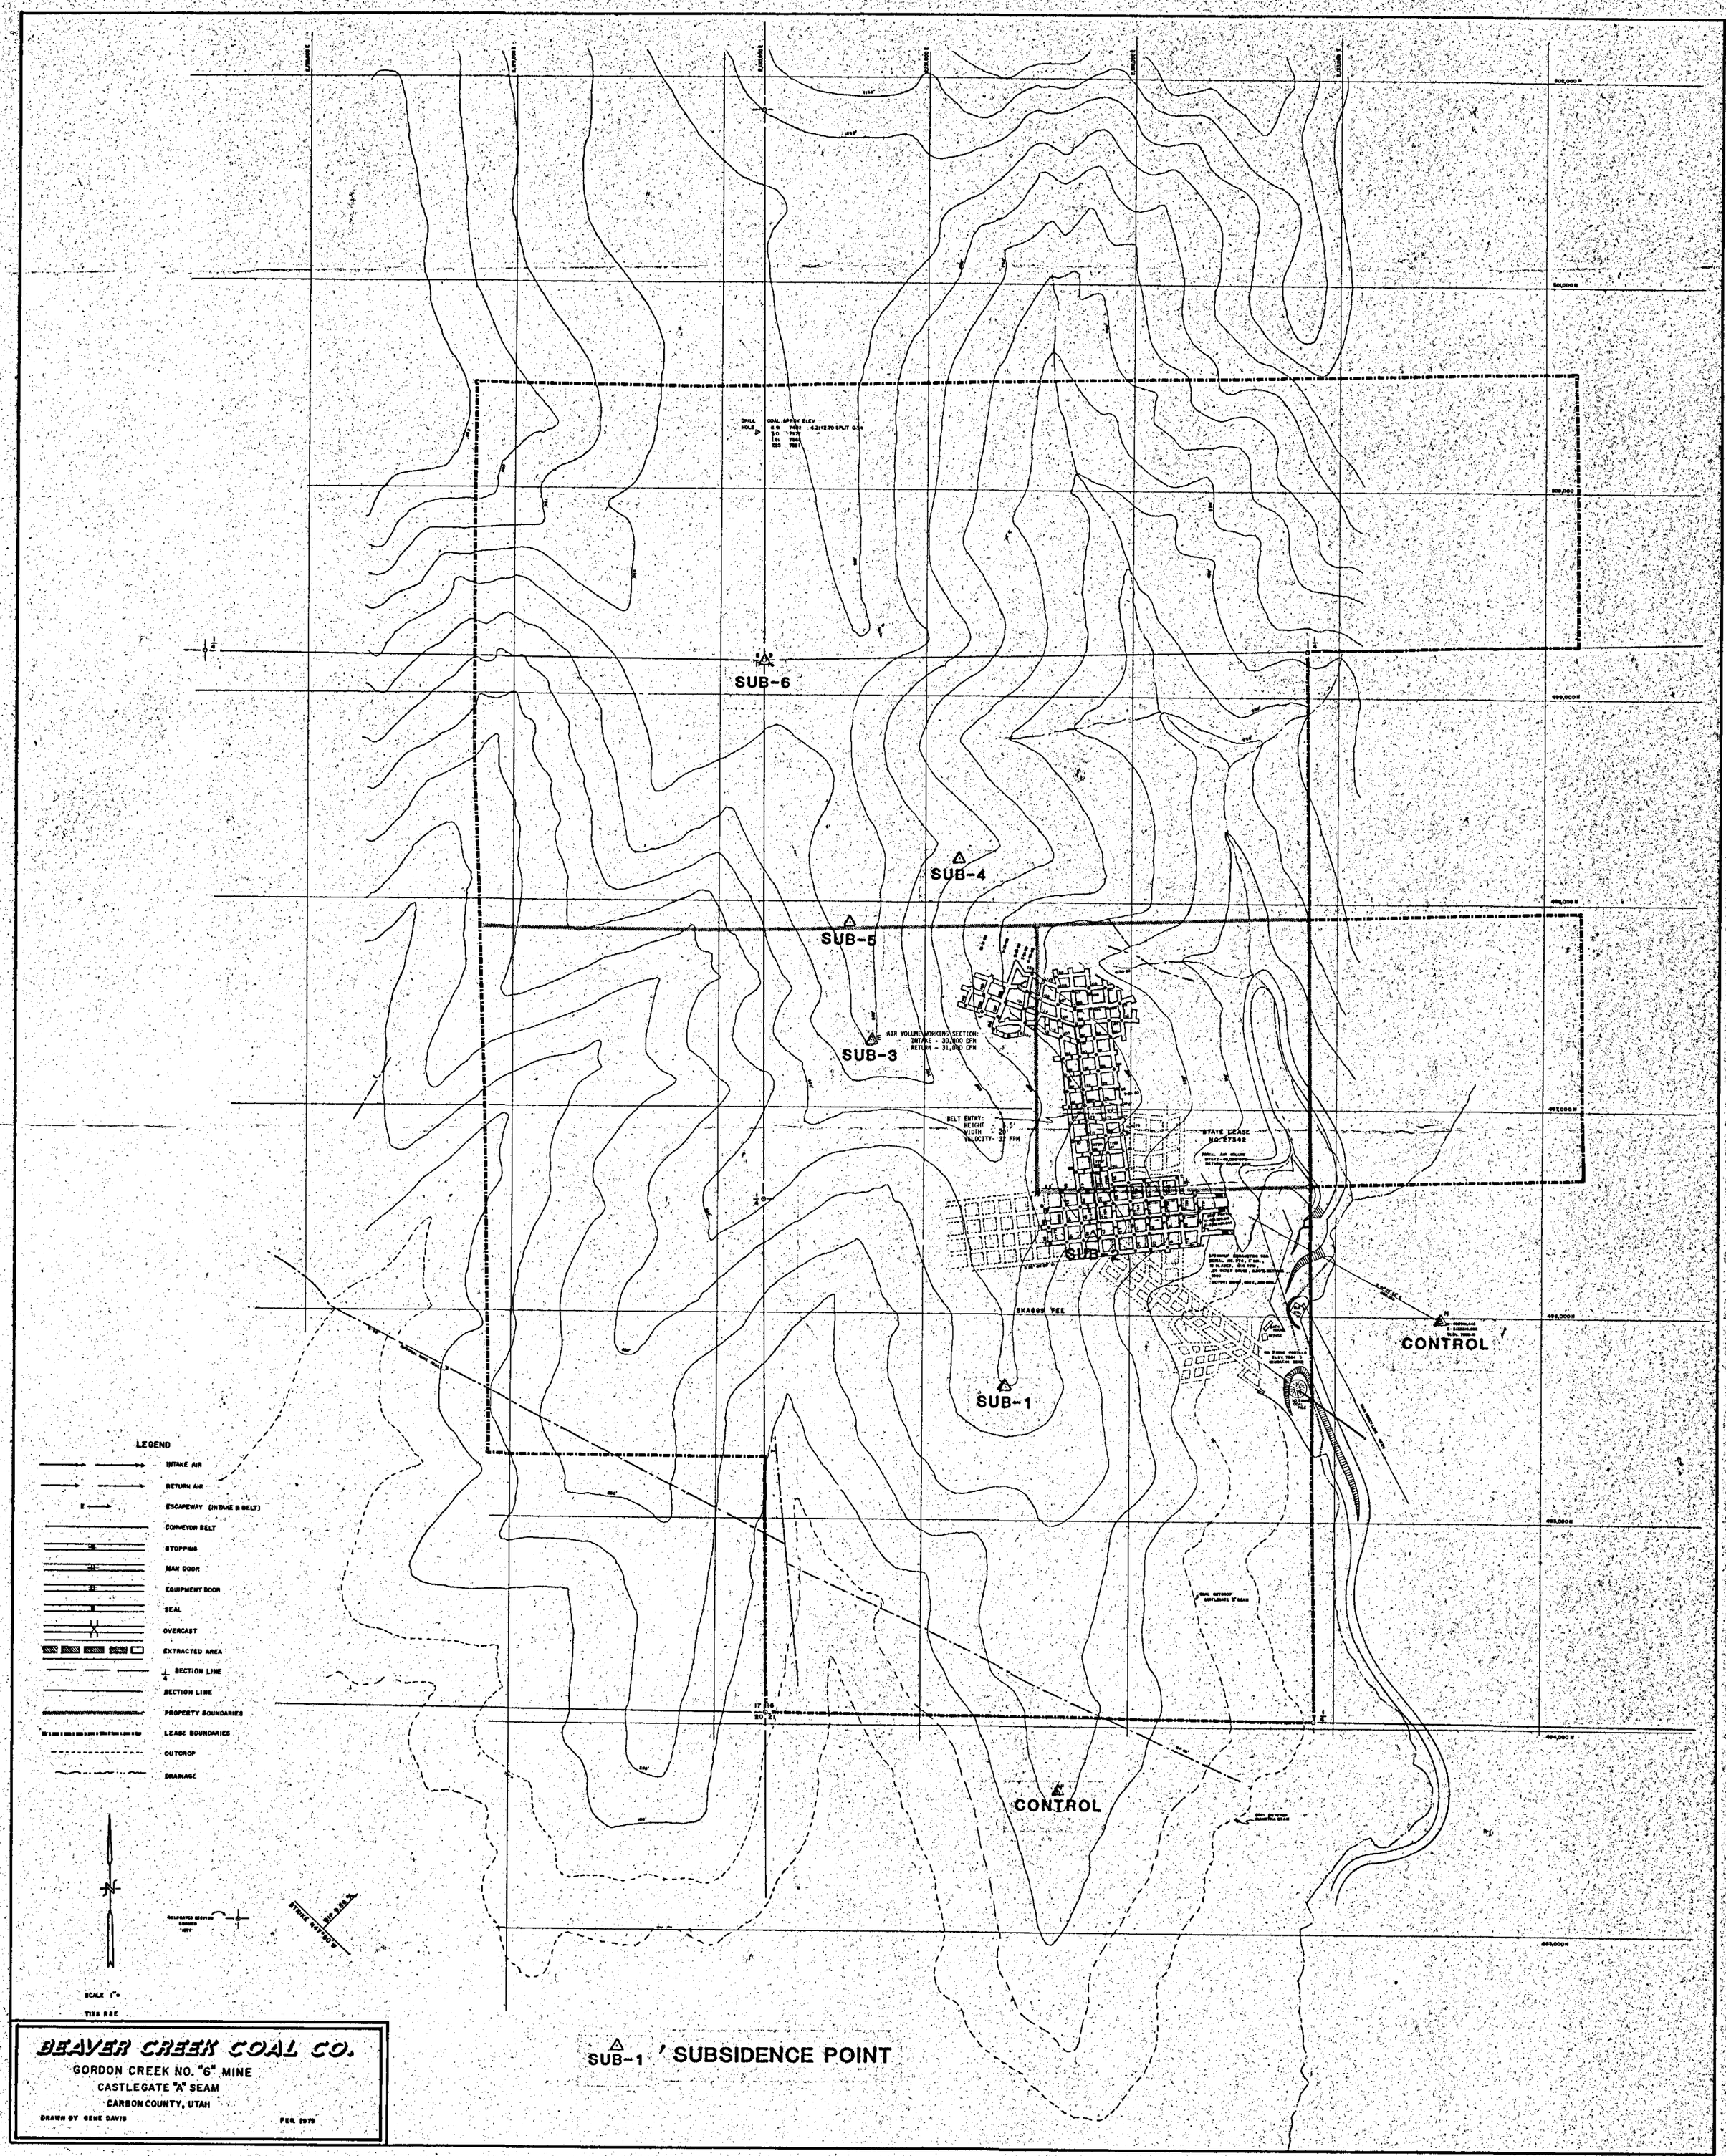
SUB-6
SUB-4
SUB-5
SUB-3
AIR VOLUME WORKING SECTION:
INTAKE - 30,000 CFM
RETURN - 31,000 CFM
BELT ENTRY:
HEIGHT - 5.5'
WIDTH - 20'
VELOCITY- 32 FPM
STATE LEASE
NO. ET342
SUB-2
SKAGGS FEE
CONTROL
SUB-1
CONTROL
LEGEND
INTAKE AIR
RETURN AIR
ESCAPEWAY (INTAKE & BELT)
CONVEYOR BELT
STOPPING
MAN DOOR
EQUIPMENT DOOR
SEAL
OVERCAST
EXTRACTED AREA
SECTION LINE
SECTION LINE
PROPERTY BOUNDARIES
LEASE BOUNDARIES
OUTCROP
DRAINAGE
SCALE 1"=
T13S R6E
SUB-1 SUBSIDENCE POINT
BEAVER CREEK COAL CO.
GORDON CREEK NO. "6" MINE
CASTLEGATE "A" SEAM
CARBON COUNTY, UTAH
DRAWN BY GENE DAVIS
FEB. 1979