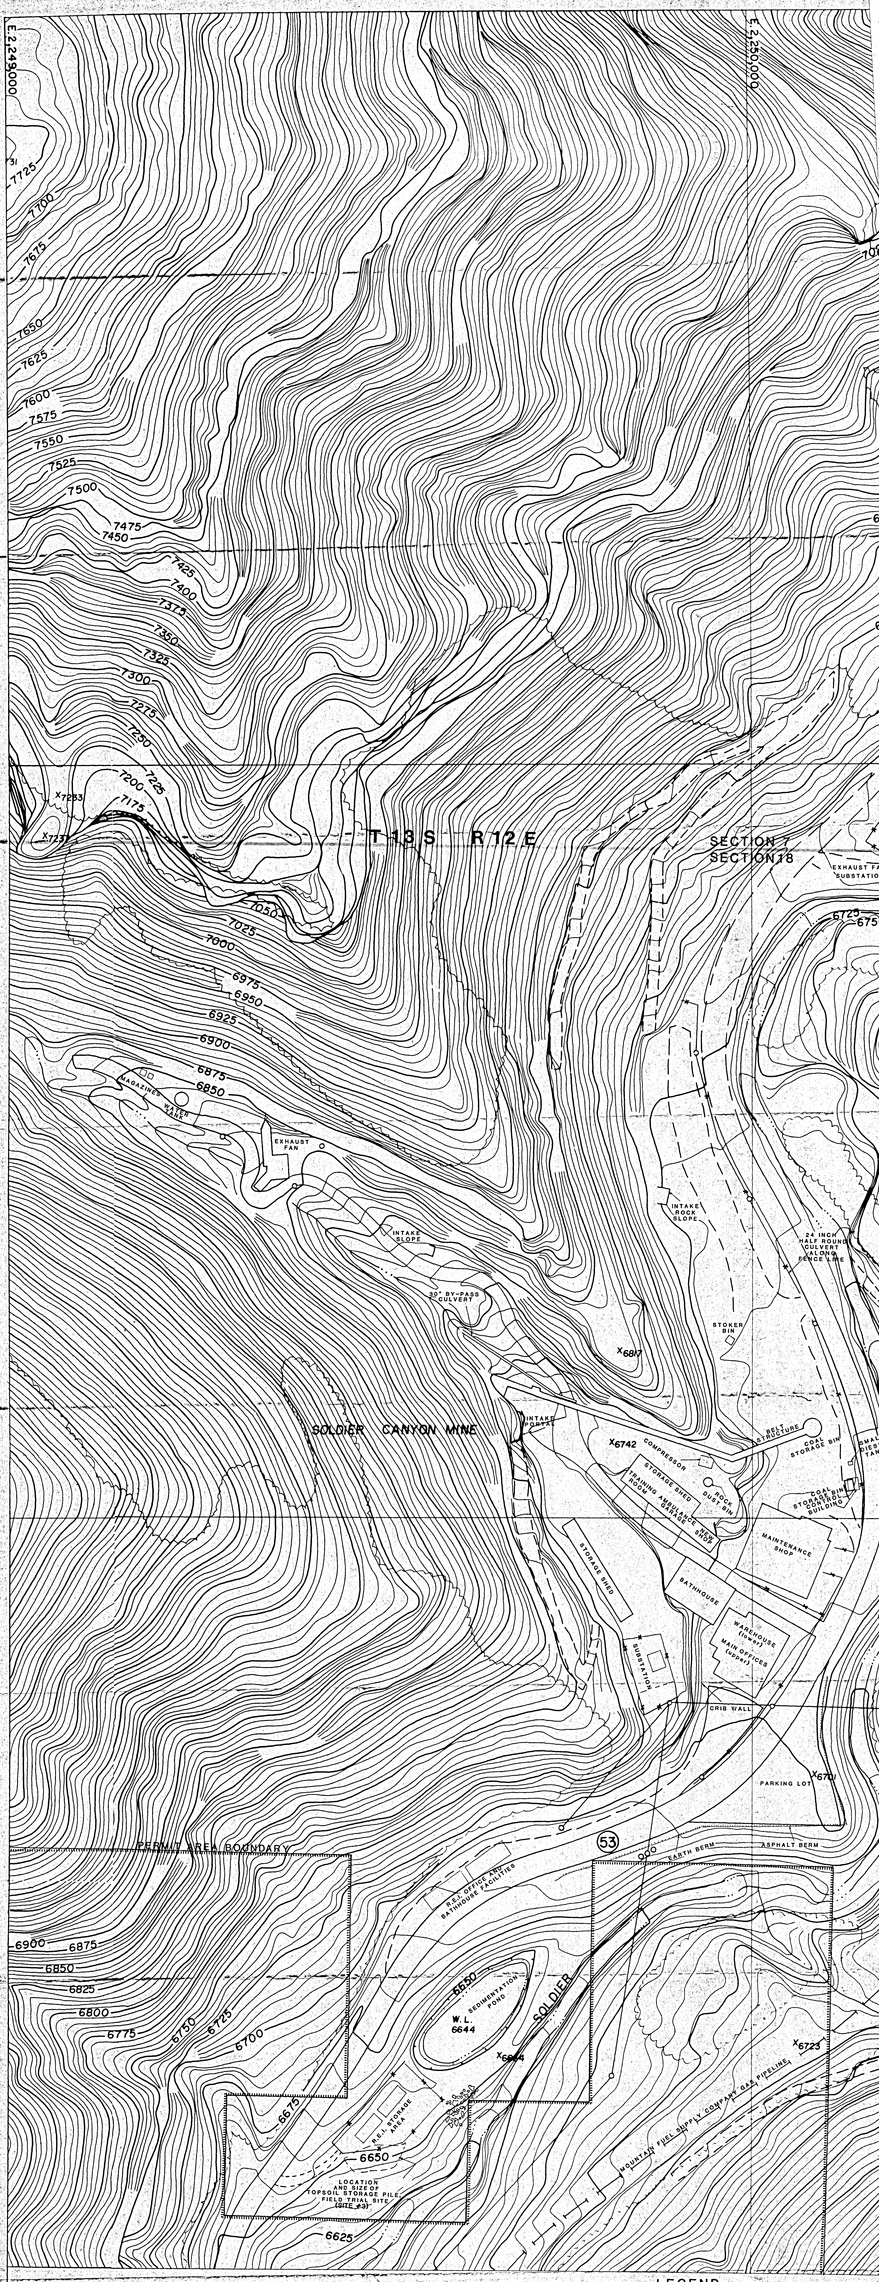
E.2,249,000
E.2,250,000
T 13 S R 12 E
SECTION 7
SECTION 18
SOLDIER CANYON MINE
MAGAZINES
WATER TANK
EXHAUST FAN
INTAKE SLOPE
30" BY-PASS CULVERT
INTAKE ROCK SLOPE
24 INCH HALF ROUND CULVERT ALONG FENCE LINE
STOKER BIN
INTAKE PORTAL
COMPRESSOR
STORAGE SHED
TRAINING ROOM
ABSULTANCE GARAGE
ROCK DUST BIN
BELT STRUCTURE
COAL STORAGE BIN
COAL STORAGE BIN CONTROL BUILDING
MAINTENANCE SHOP
BATHHOUSE
WAREHOUSE (upwat)
MAIN OFFICES (upper)
SUBSTATION
CRIB WALL
PARKING LOT
PERMIT AREA BOUNDARY
53
EARTH BERM
ASPHALT BERM
R.E.I. OFFICE AND BATHHOUSE FACILITIES
SEDIMENTATION POND
W.L. 6644
SOLDIER
R.E.I. STORAGE AREA
LOCATION AND SIZE OF TOPSOIL STORAGE PILE, FIELD TRIAL SITE (SITE #3)
MOUNTAIN FUEL SUPPLY COMPANY GAS PIPELINE
LEGEND