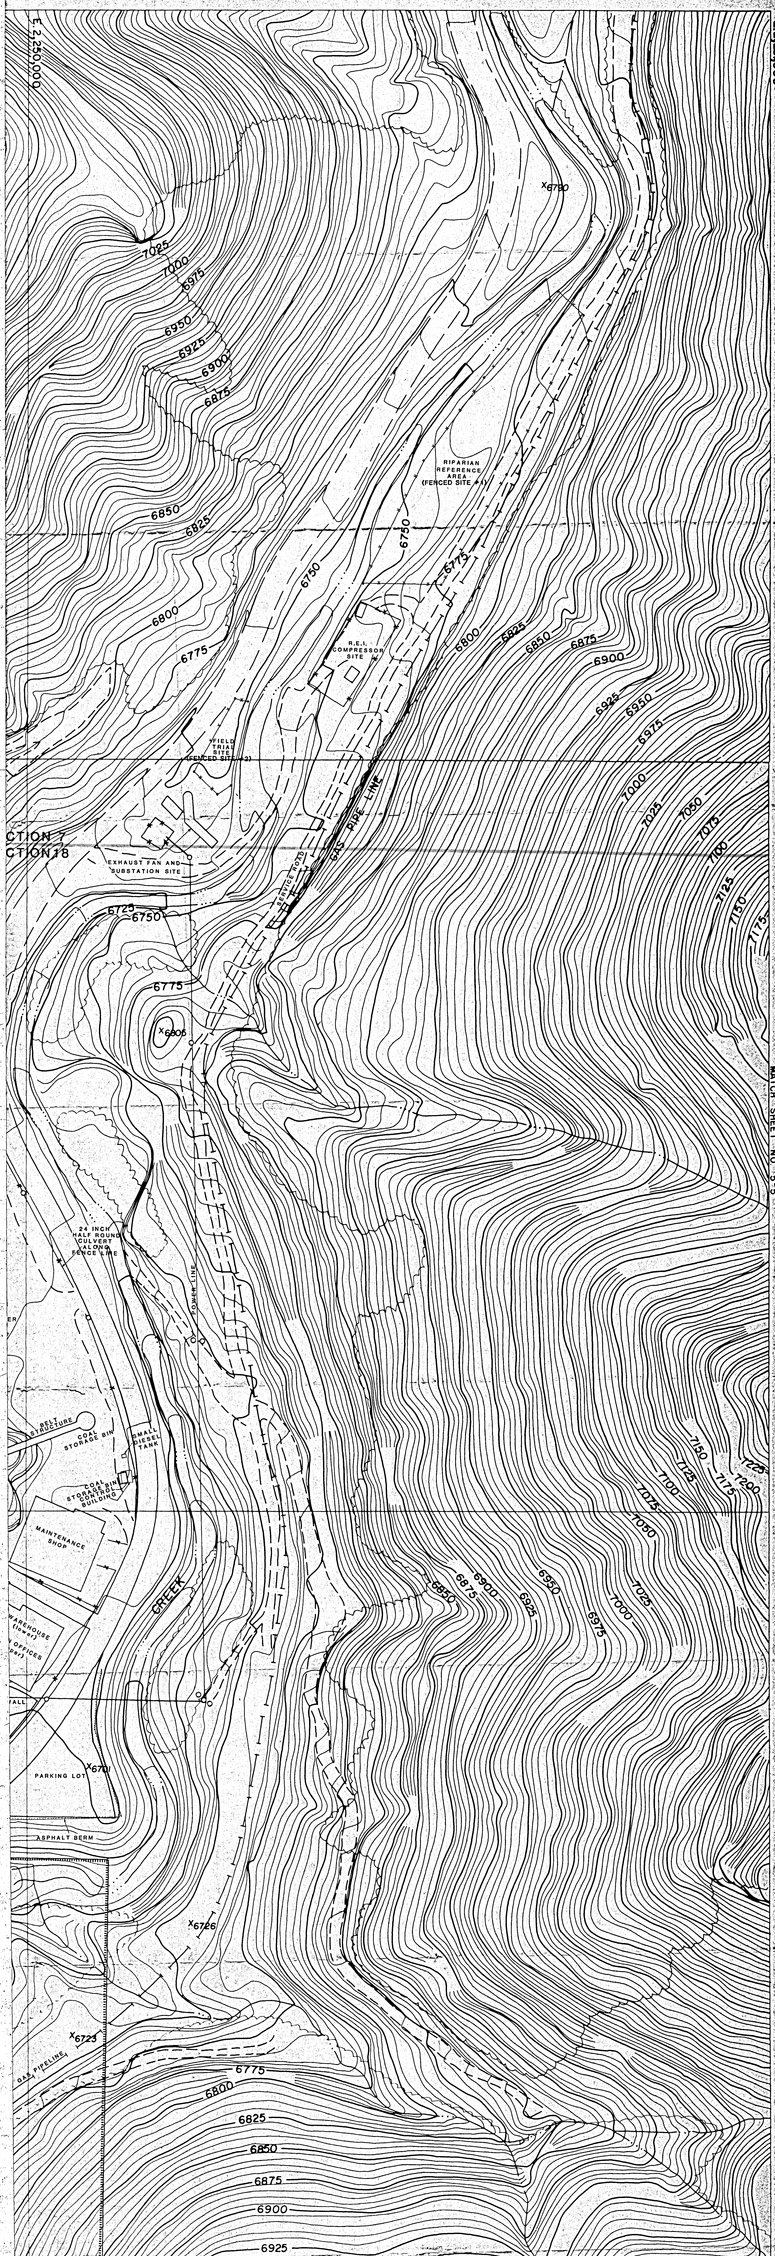

RECEIVED
MAR 3 1 1986
DIVISION OF OIL GAS & MINING

EXHIBIT 4.1-1

REVISIONS		
NO	DATE	BY
1	10/16/86	C.W.D.
2		
3		

Soldier Creek Coal Company

SOLDIER CANYON MINE

SCALE: 1 INCH = 60 FEET

TITLE: CENTRAL MINE FACILITIES

DRAWING NO. E 029

DRAWN BY: D.D. 12/6/85 | CHECKED: C.W.D. 12/16/85 | APPROVED: | DATE: