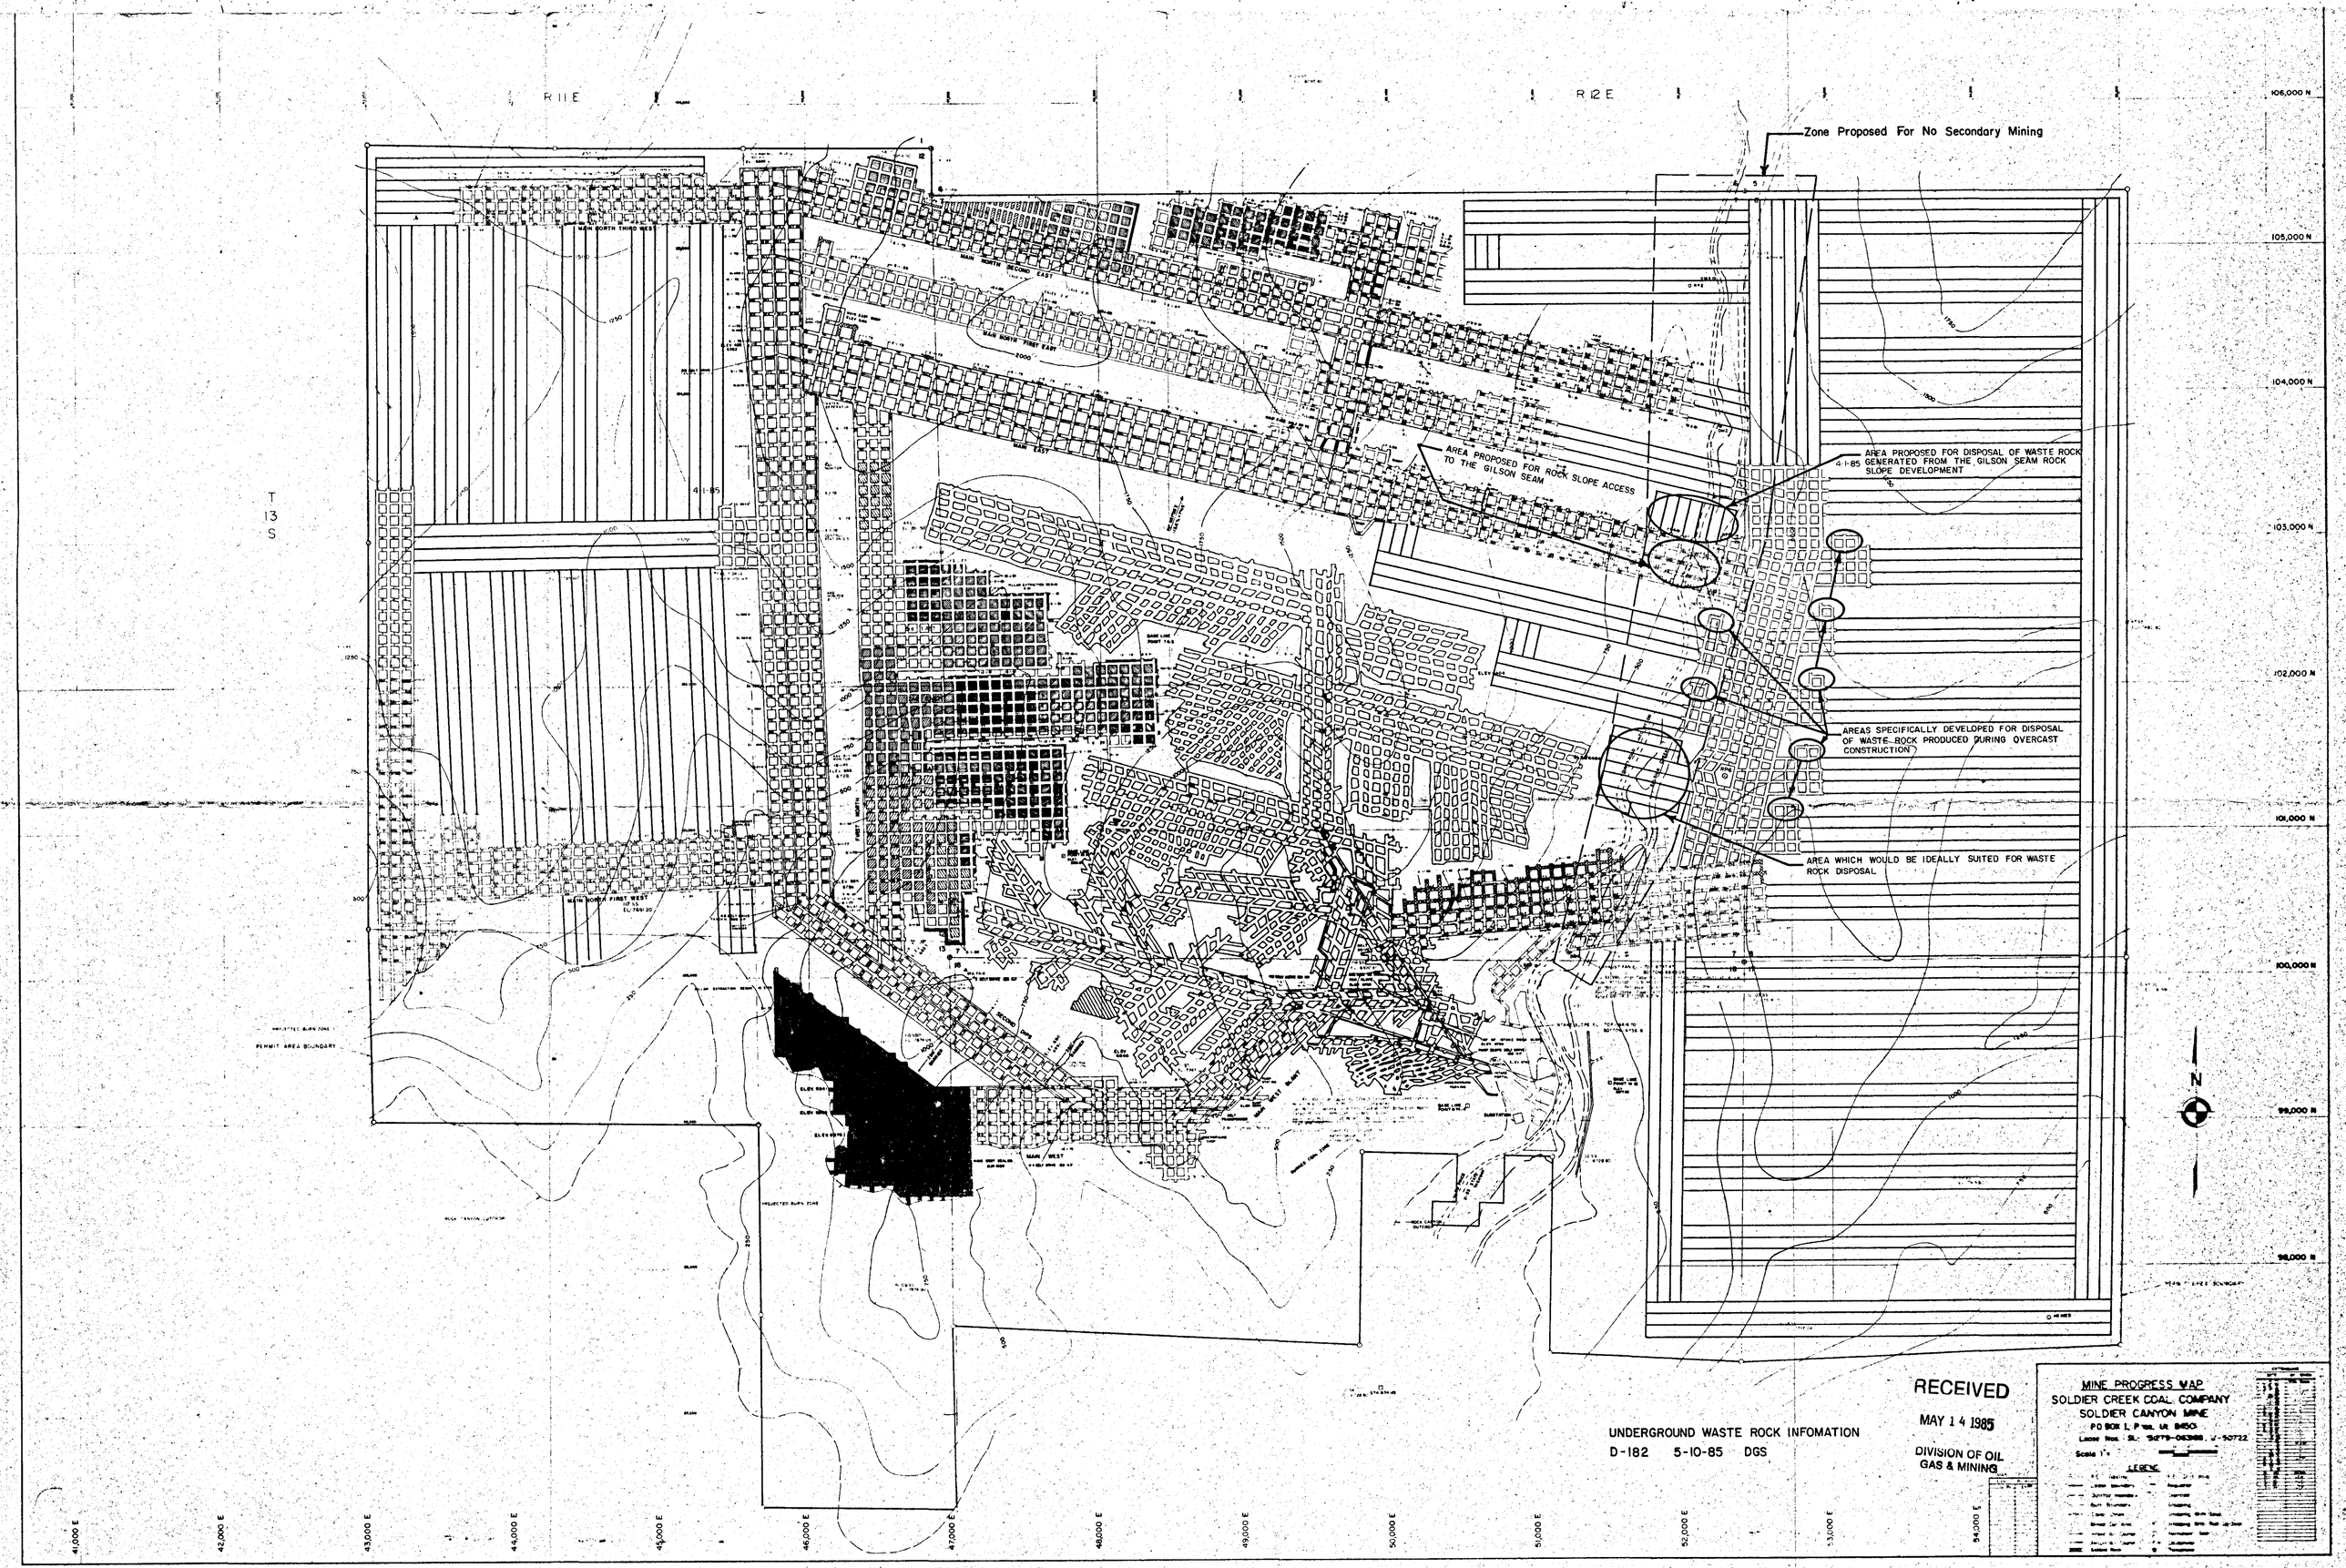
R11E
R12E
T 13 S
Zone Proposed For No Secondary Mining
AREA PROPOSED FOR ROCK SLOPE ACCESS TO THE GILSON SEAM
AREA PROPOSED FOR DISPOSAL OF WASTE ROCK GENERATED FROM THE GILSON SEAM ROCK SLOPE DEVELOPMENT
AREAS SPECIFICALLY DEVELOPED FOR DISPOSAL OF WASTE ROCK PRODUCED DURING OVERCAST CONSTRUCTION
AREA WHICH WOULD BE IDEALLY SUITED FOR WASTE ROCK DISPOSAL
MAIN NORTH THIRD WEST
MAIN NORTH SECOND EAST
MAIN NORTH FIRST EAST
MAIN EAST
MAIN NORTH FIRST WEST
MAIN WEST
PERMIT AREA BOUNDARY
PROJECTED BURN ZONE
106,000 N
105,000 N
104,000 N
103,000 N
102,000 N
101,000 N
100,000 N
99,000 N
98,000 N
41,000 E
42,000 E
43,000 E
44,000 E
45,000 E
46,000 E
47,000 E
48,000 E
49,000 E
50,000 E
51,000 E
52,000 E
53,000 E
54,000 E
N
UNDERGROUND WASTE ROCK INFOMATION
D-182 5-10-85 DGS
RECEIVED
MAY 14 1985
DIVISION OF OIL GAS & MINING
MINE PROGRESS MAP
SOLDIER CREEK COAL COMPANY
SOLDIER CANYON MINE
P.O. BOX 1, Price, UT. 84501
Scale 1" =
LEGEND