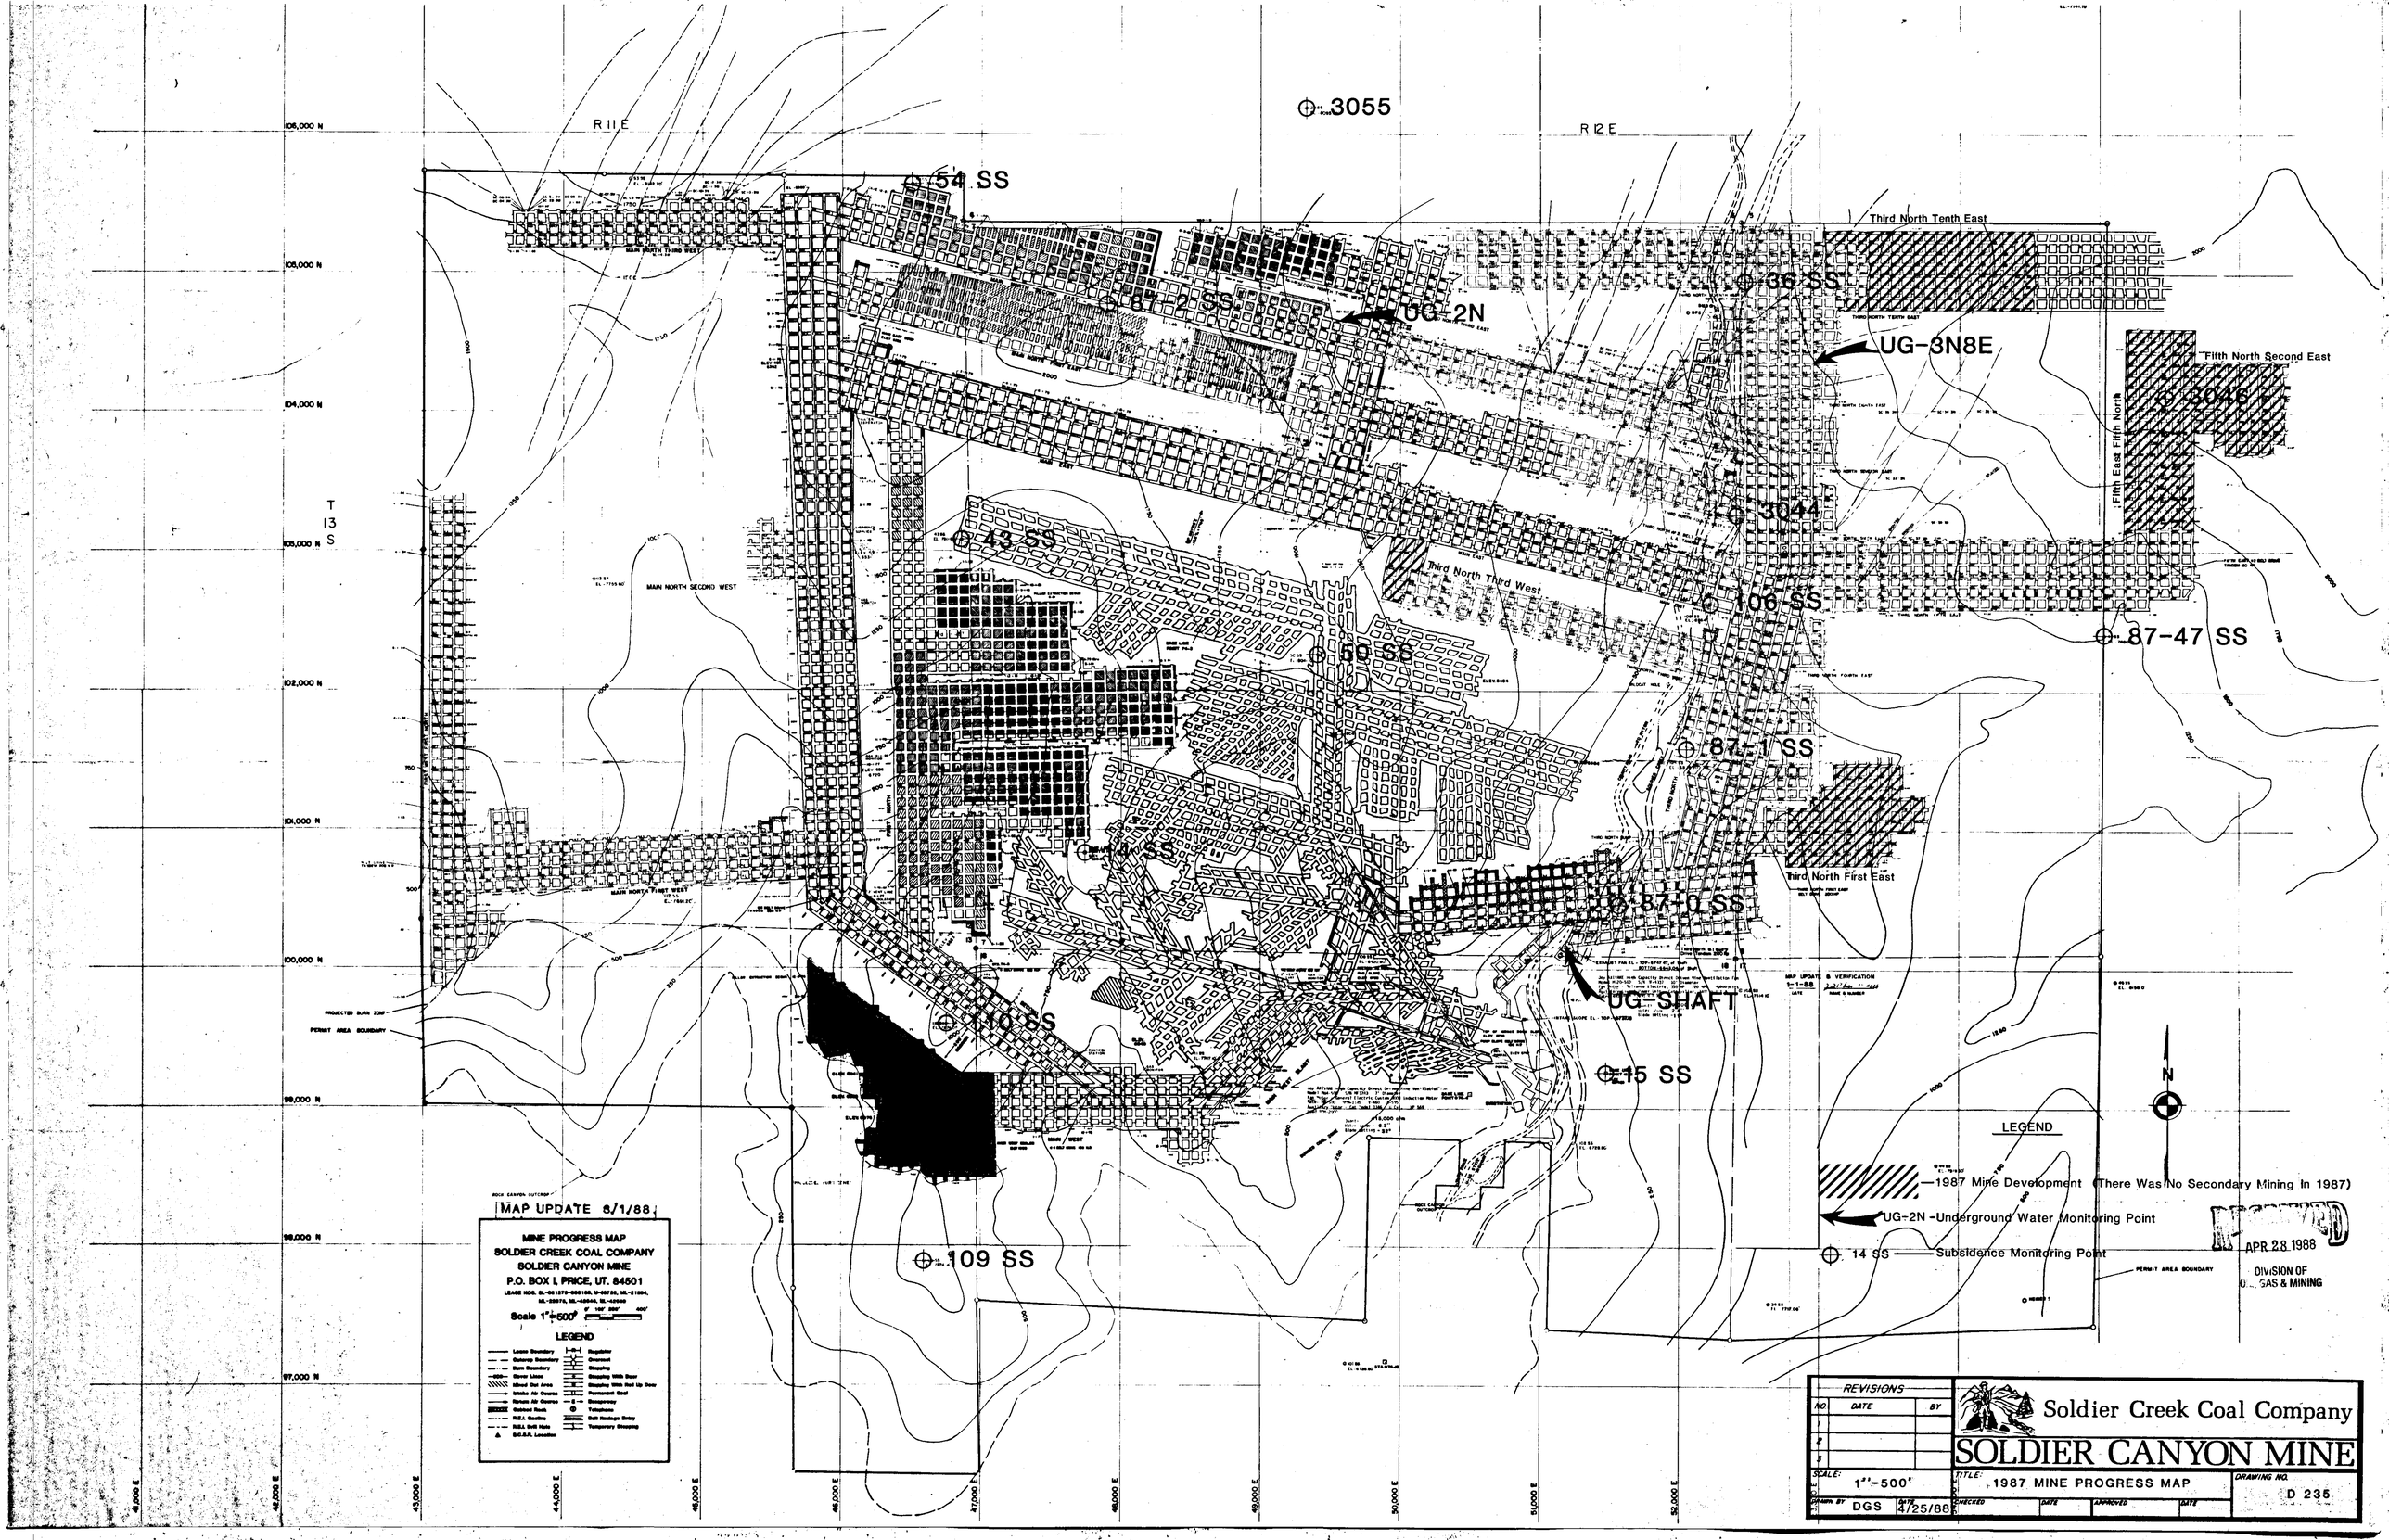

R 11 E
R 12 E
T 13 S
3055
54 SS
87-2 SS
UG-2N
36 SS
UG-3N8E
Third North Tenth East
Fifth North Second East
Fifth East Fifth North
3046
3044
43 SS
Third North Third West
106 SS
87-47 SS
50 SS
87-1 SS
14 SS
Third North First East
87-0 SS
UG-SHAFT
110 SS
15 SS
109 SS
MAIN NORTH SECOND WEST
MAIN NORTH FIRST WEST
MAIN NORTH THIRD WEST
PERMIT AREA BOUNDARY
PROJECTED BURN ZONE
106,000 N
105,000 N
104,000 N
103,000 N
102,000 N
101,000 N
100,000 N
99,000 N
98,000 N
97,000 N
41,000 E
42,000 E
43,000 E
44,000 E
45,000 E
46,000 E
47,000 E
48,000 E
49,000 E
50,000 E
51,000 E
52,000 E
N
LEGEND
1987 Mine Development (There Was No Secondary Mining In 1987)
UG-2N -Underground Water Monitoring Point
14 SS Subsidence Monitoring Point
MAP UPDATE 8/1/88
MINE PROGRESS MAP
SOLDIER CREEK COAL COMPANY
SOLDIER CANYON MINE
P.O. BOX I, PRICE, UT. 84501
Scale 1"=500'
LEGEND
APR 28 1988
DIVISION OF
GAS & MINING
REVISIONS
NO. DATE BY
Soldier Creek Coal Company
SOLDIER CANYON MINE
SCALE: 1"=500'
TITLE: 1987 MINE PROGRESS MAP
DRAWING NO. D 235
DRAWN BY DGS
DATE 4/25/88
CHECKED
DATE
APPROVED
DATE