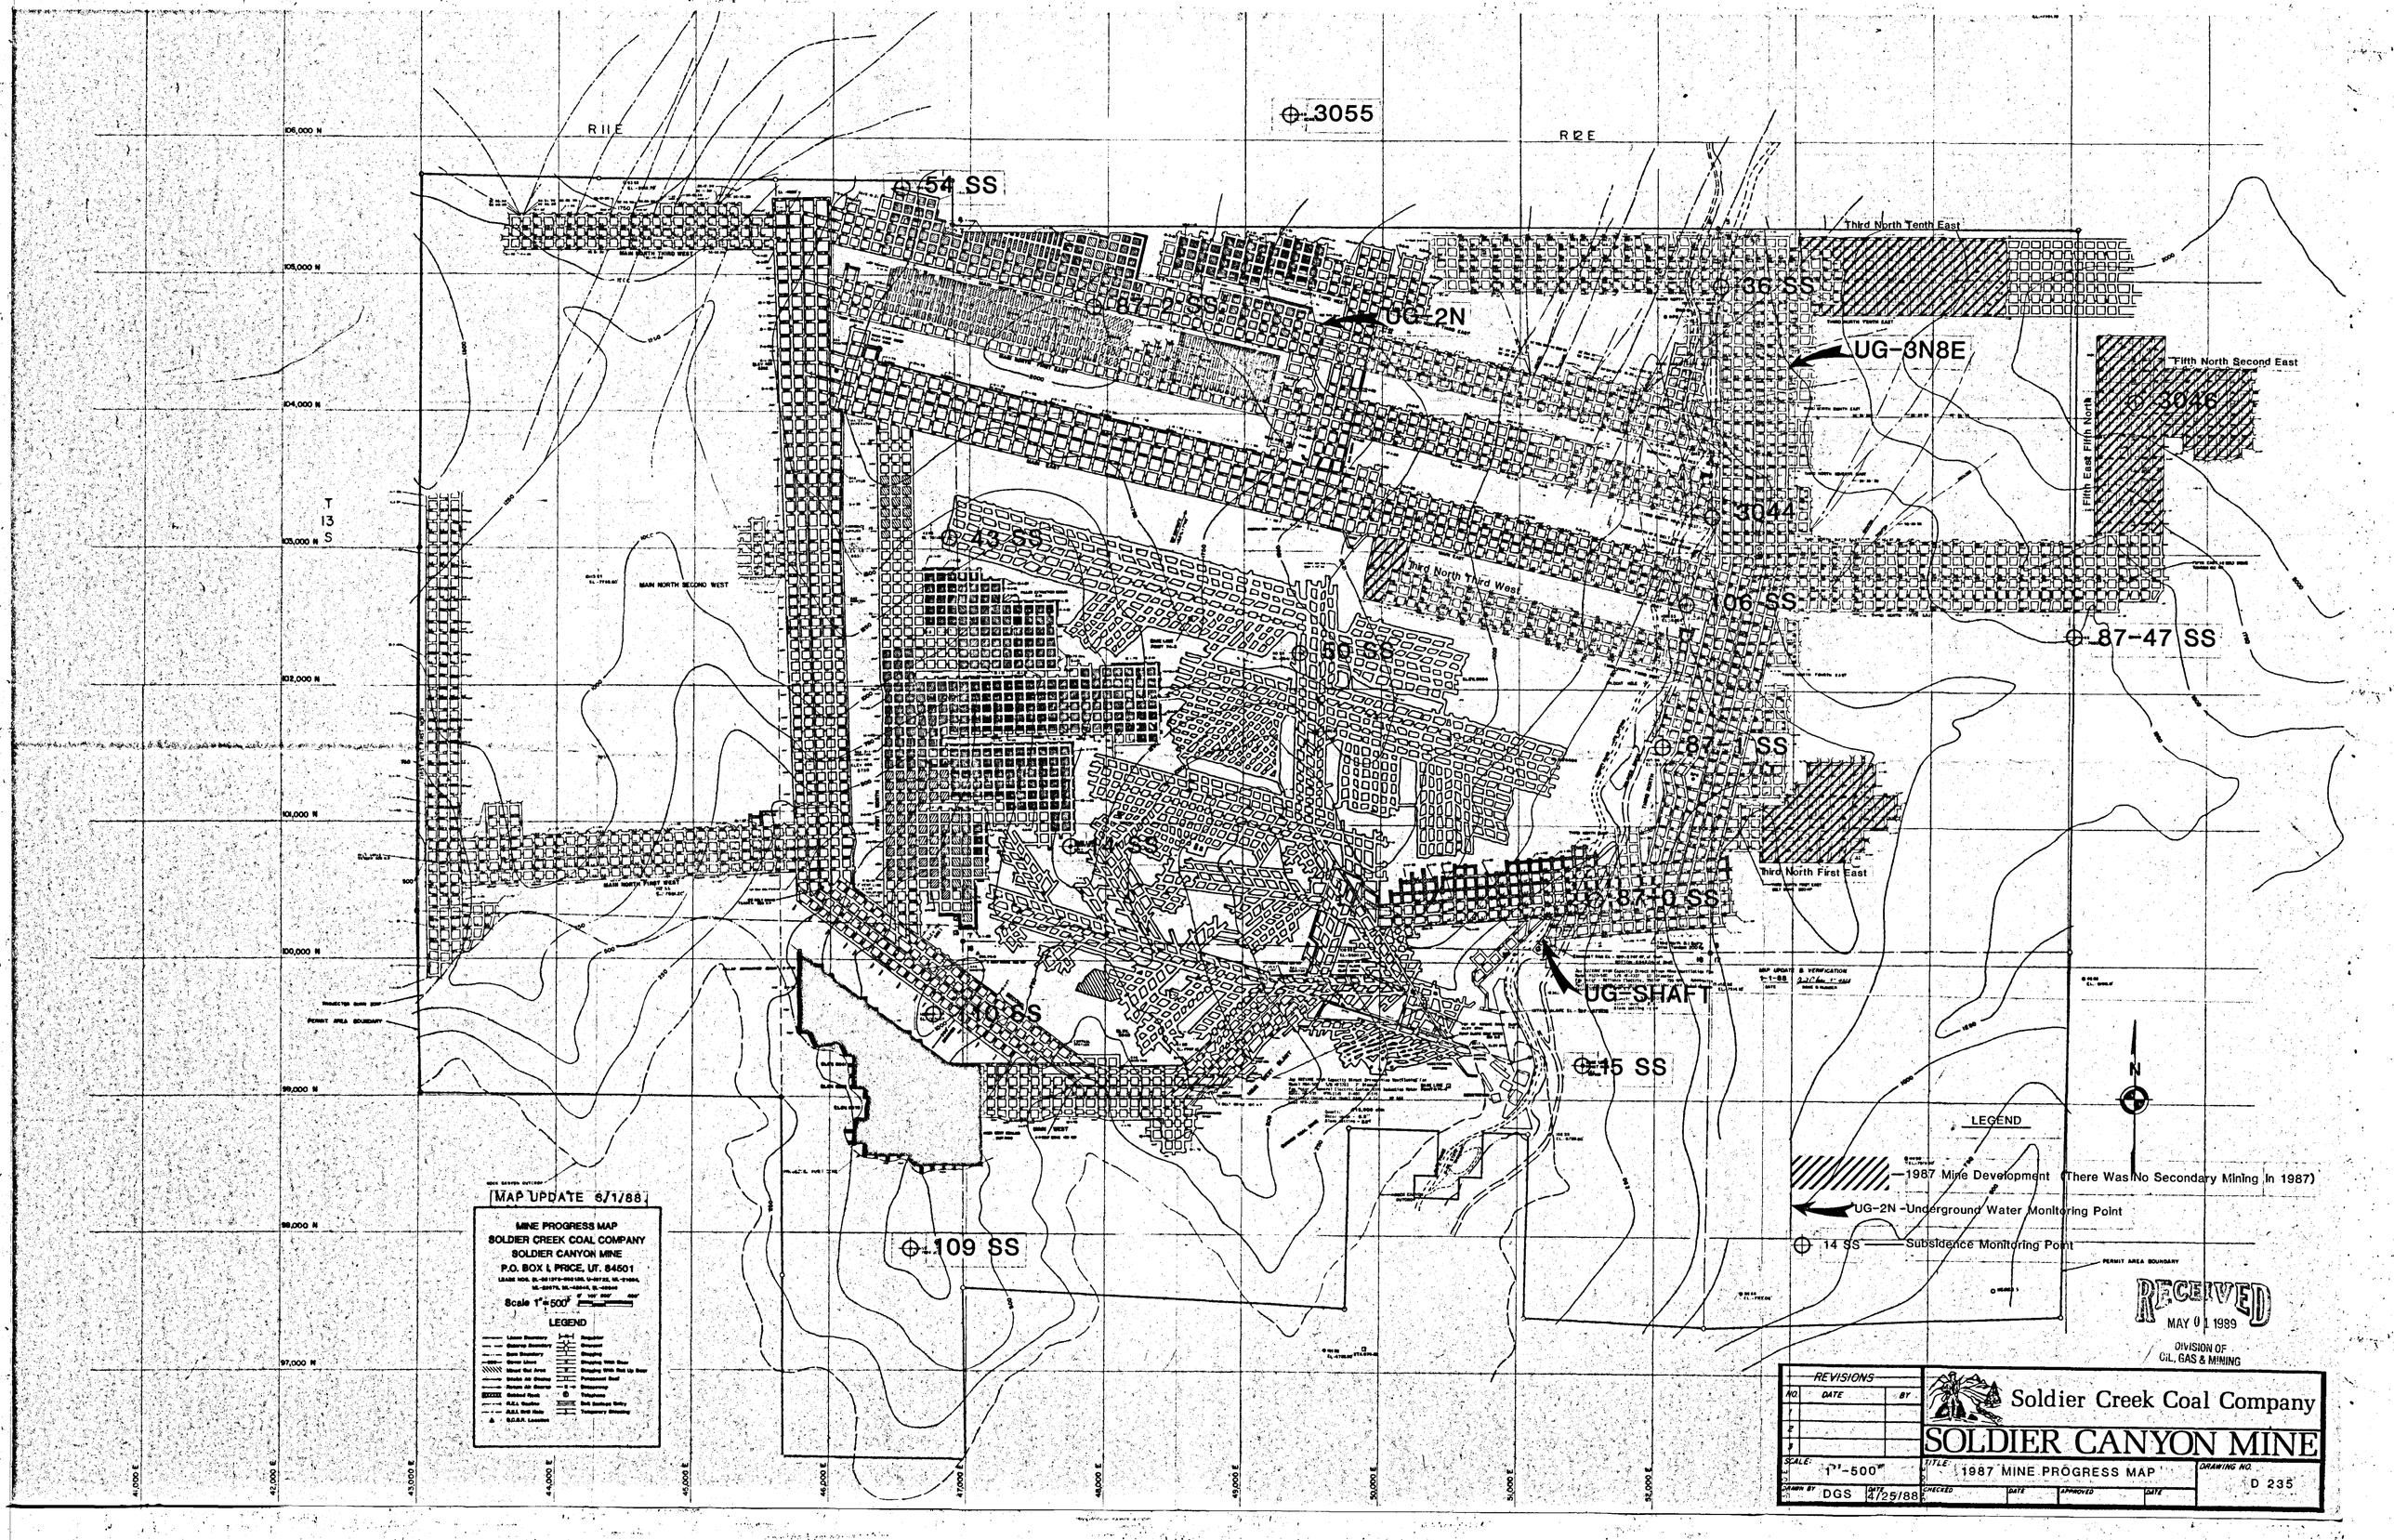
R11E
R12E
T 13 S
3055
54 SS
87-2 SS
UG-2N
36 SS
UG-3N8E
Third North Tenth East
Fifth North Second East
Fifth East Fifth North
3046
3044
43 SS
Third North Third West
106 SS
87-47 SS
50 SS
87-1 SS
Third North First East
87-10 SS
UG-SHAFT
110 SS
15 SS
109 SS
MAP UPDATE 6/1/88
MINE PROGRESS MAP
SOLDIER CREEK COAL COMPANY
SOLDIER CANYON MINE
P.O. BOX I, PRICE, UT. 84501
Scale 1" = 500'
LEGEND
LEGEND
1987 Mine Development (There Was No Secondary Mining In 1987)
UG-2N -Underground Water Monitoring Point
14 SS Subsidence Monitoring Point
PERMIT AREA BOUNDARY
RECEIVED
MAY 01 1989
DIVISION OF OIL, GAS & MINING
REVISIONS
NO DATE BY
SCALE: 1"-500'
DRAWN BY DGS
DATE 4/25/88
CHECKED
DATE
APPROVED
DATE
Soldier Creek Coal Company
SOLDIER CANYON MINE
TITLE: 1987 MINE PROGRESS MAP
DRAWING NO. D 235