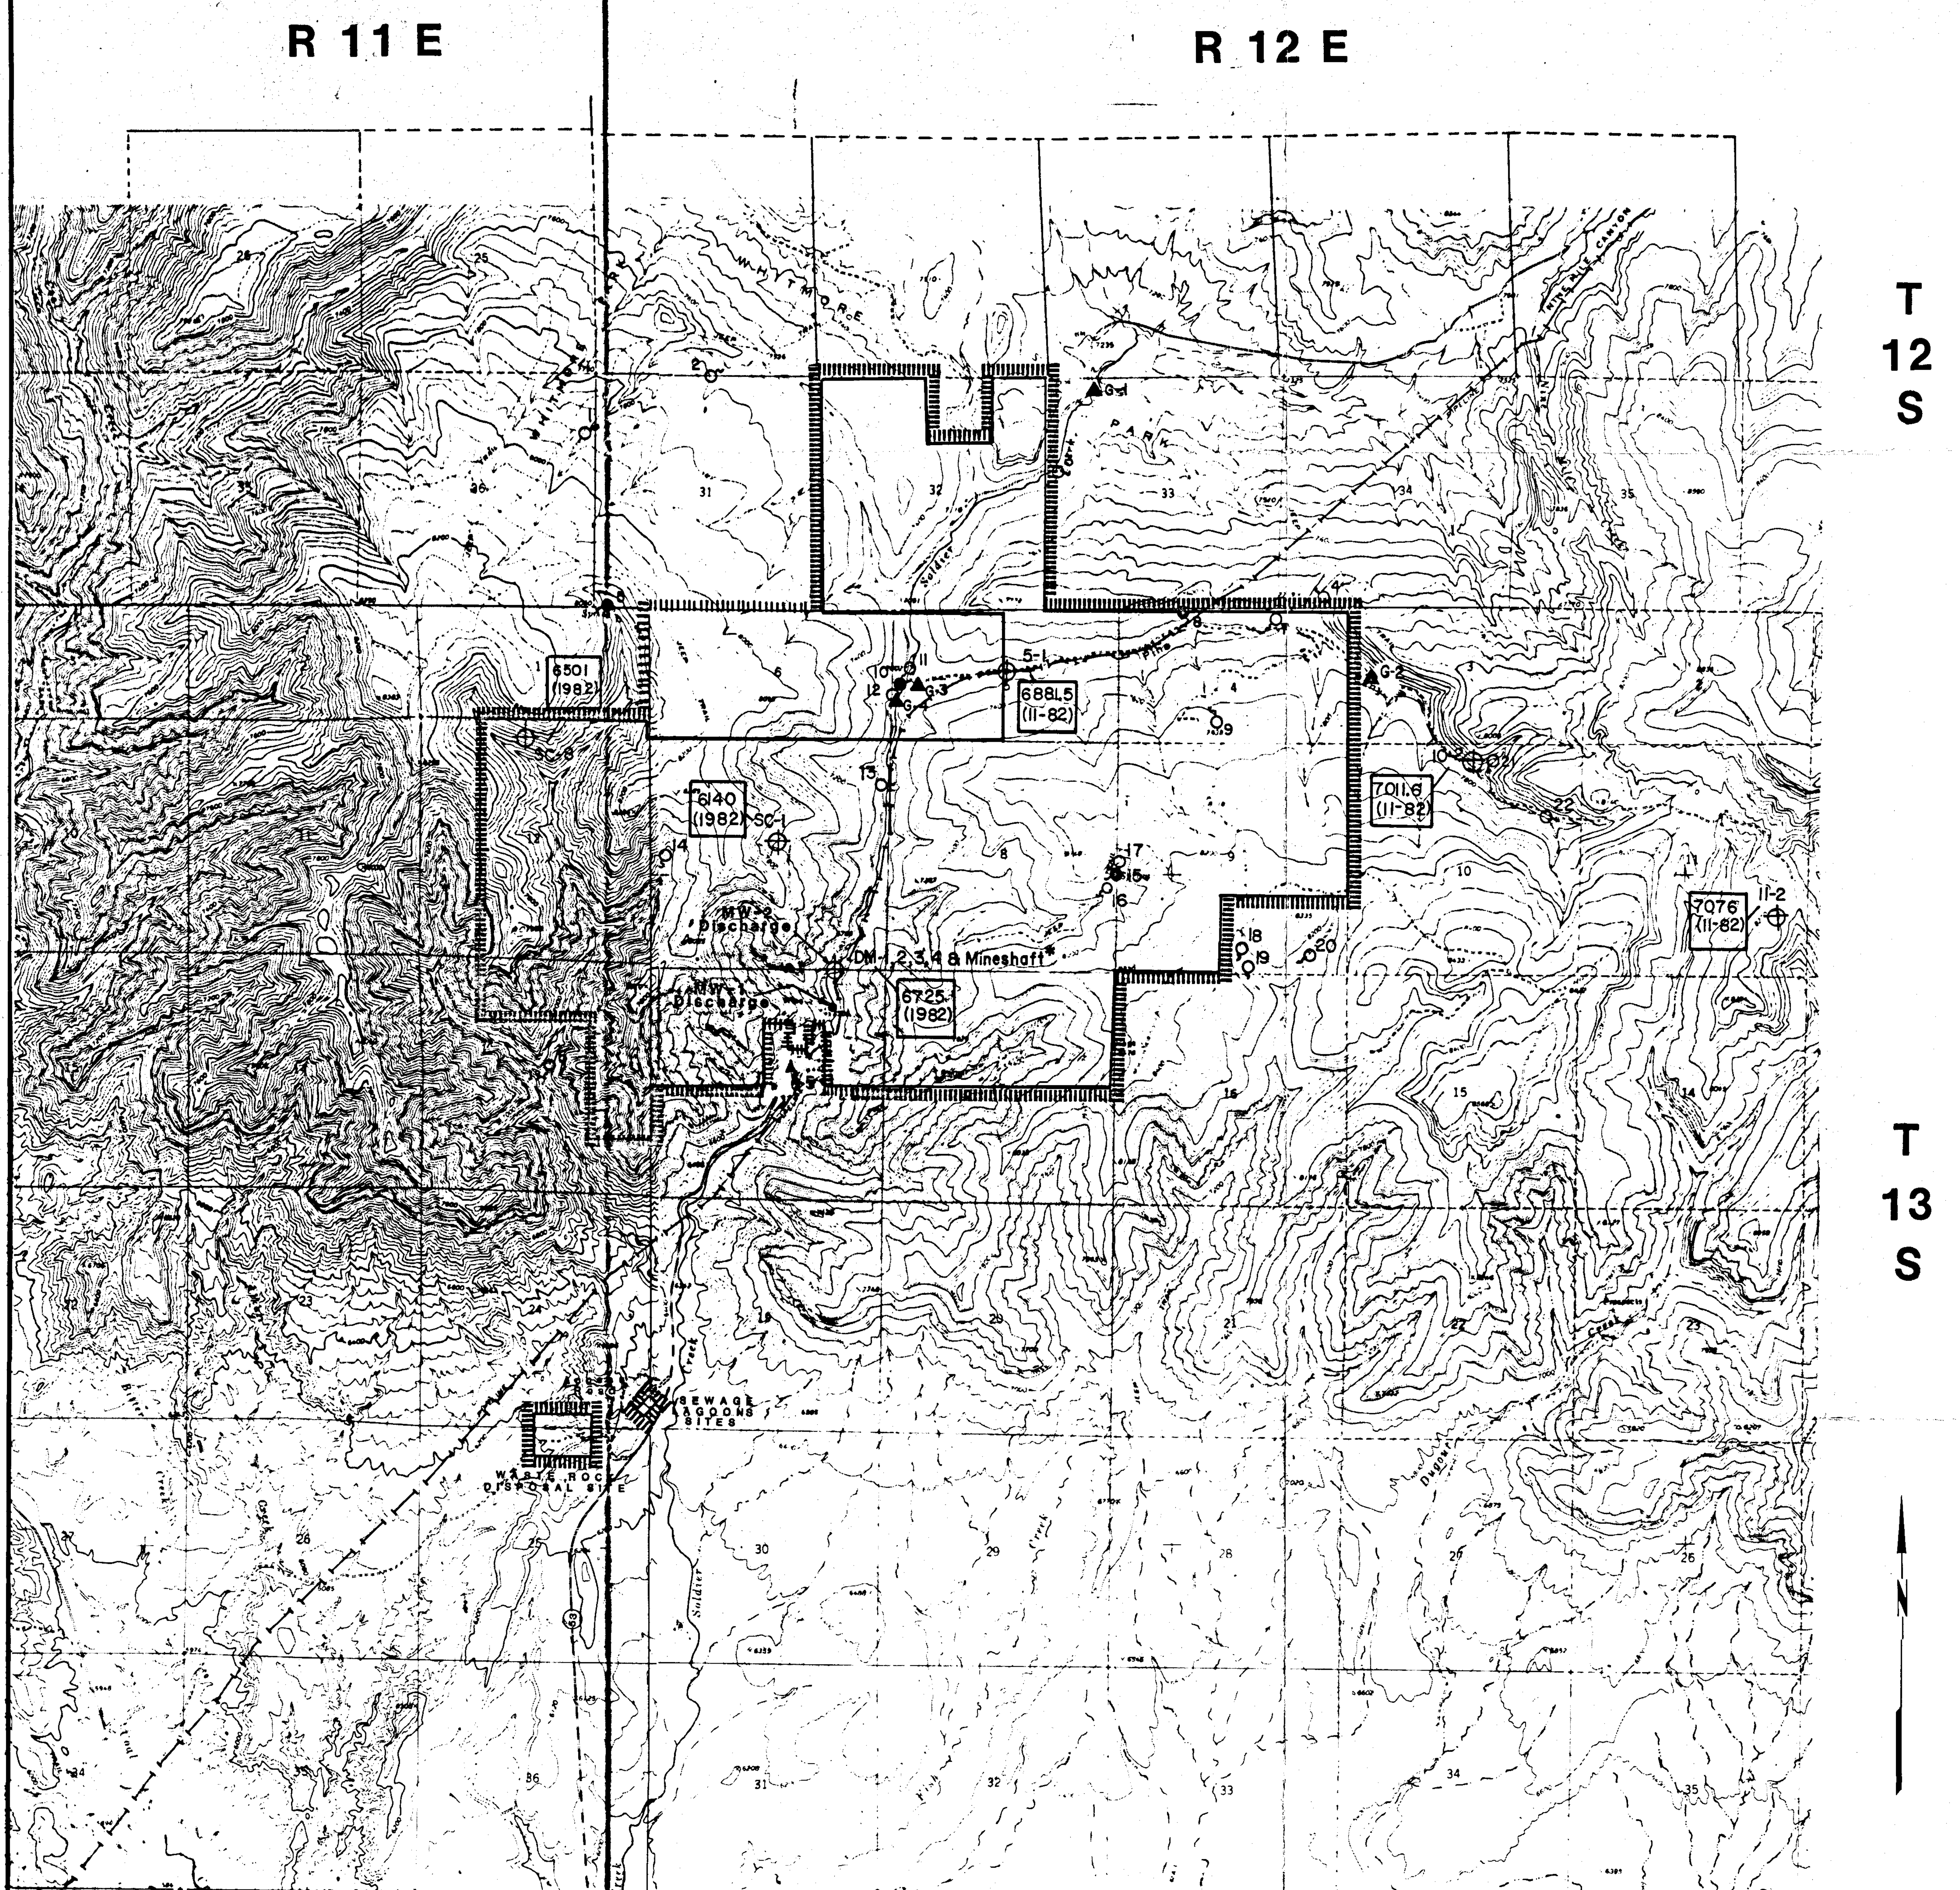

* DM-1,2,3 & 4 WERE DESTROYED DURING VENTILATION SHAFT CONSTRUCTION

LEGEND

- Proposed Life of Mine Boundary
- Proposed Permit Area Boundary
- 5-1 Water Level Monitoring Point
- 6881.5 - Water Level Elevation, Feet Above M.S.L.
- (11-82) - Date Measured
- G-1 Surface Water Sampling Location
- Springs Currently Monitored by Applicant
- Additional Springs Within Life of Mine Boundary and Adjacent Areas

RECEIVED
MAY 01 1989
DIVISION OF
OIL, GAS & MINING

EXHIBIT 3.2—I

REVISIONS			
NO.	DATE	BY	
1			
2			
3			

Soldier Creek Coal Company

SOLDIER CANYON MINE

SCALE: 1 Inch = 2000 Feet

TITLE: WATER MONITORING LOCATIONS

DRAWING NO. E 037

DRAWN BY: | DATE: | CHECKED: C W D | DATE: 2/21/86 | APPROVED: | DATE: