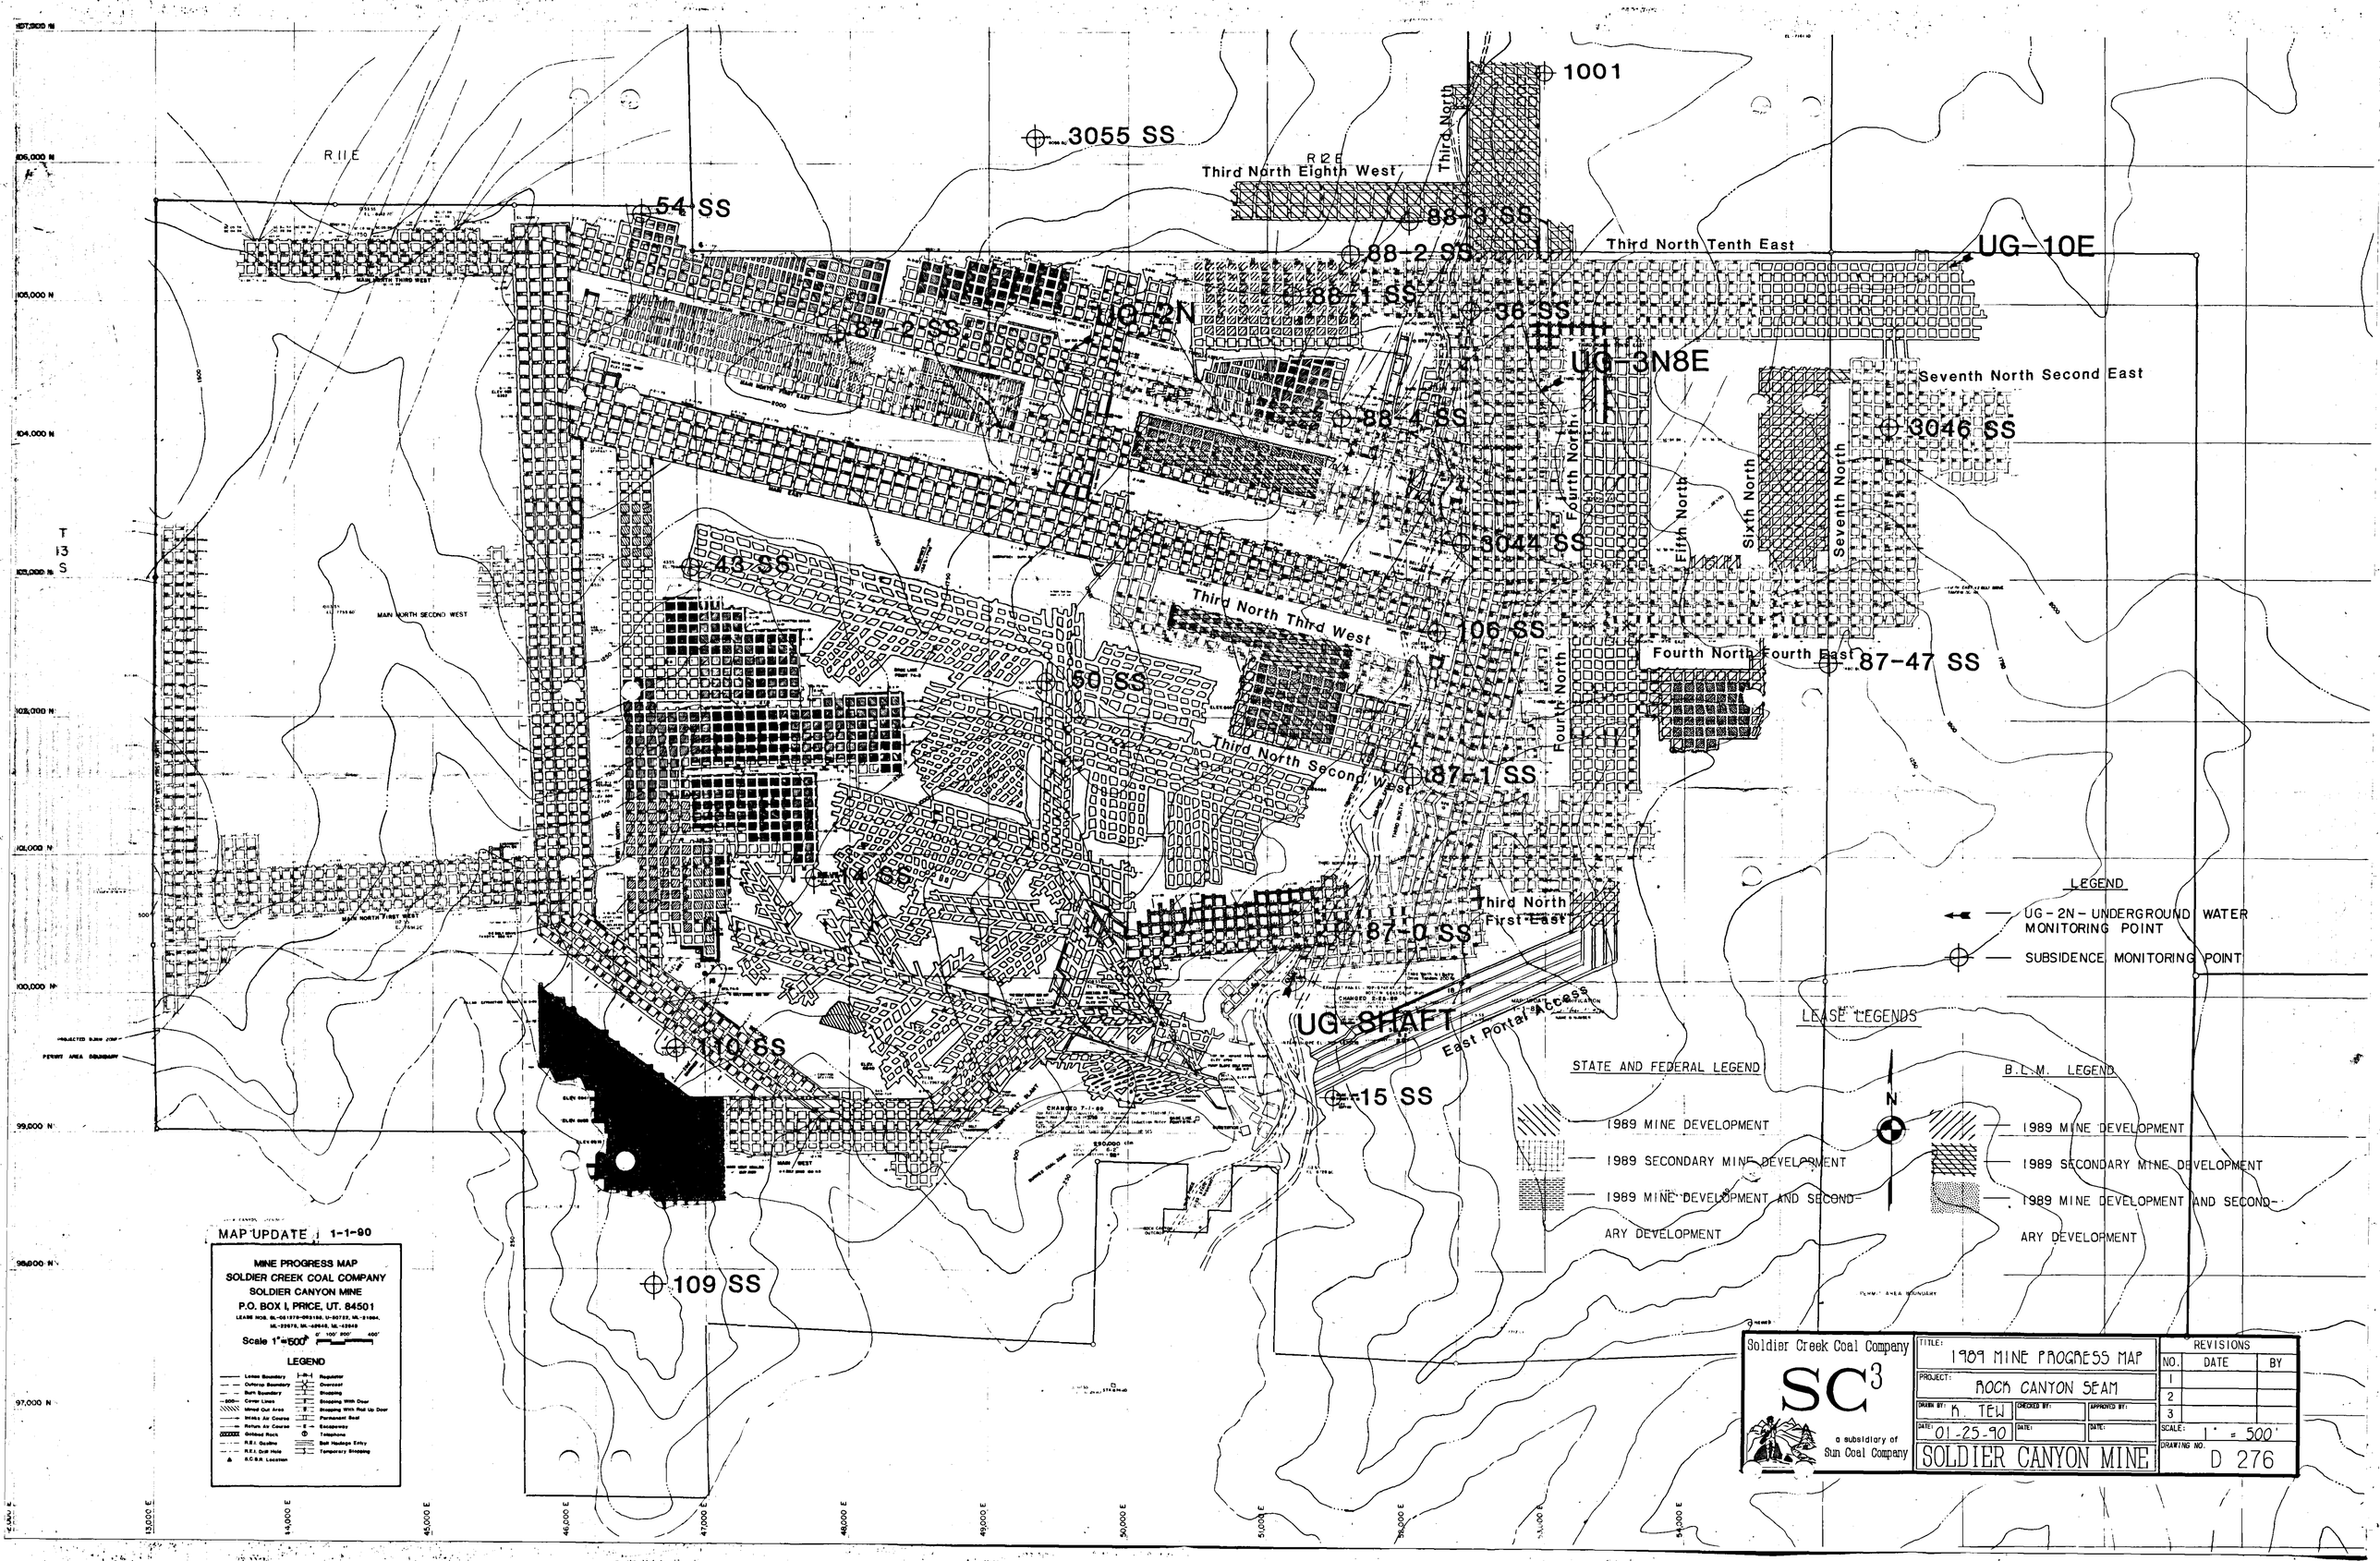

1001
3055 SS
R11E
R12E
Third North Eighth West
Third North
54 SS
88-3 SS
88-2 SS
Third North Tenth East
UG-10E
88-1 SS
36 SS
87-2 SS
UG-2N
UG-3N8E
Seventh North Second East
88-4 SS
3046 SS
Fourth North
Fifth North
Sixth North
Seventh North
3044 SS
43 SS
Third North Third West
106 SS
Fourth North Fourth East
87-47 SS
50 SS
Third North Second West
87-1 SS
14 SS
Third North First East
87-0 SS
UG-SHAFT
East Portal Access
110 SS
15 SS
109 SS
MAIN NORTH SECOND WEST
MAIN NORTH FIRST WEST
MAIN NORTH THIRD WEST
LEGEND
UG-2N - UNDERGROUND WATER MONITORING POINT
SUBSIDENCE MONITORING POINT
LEASE LEGENDS
STATE AND FEDERAL LEGEND
1989 MINE DEVELOPMENT
1989 SECONDARY MINE DEVELOPMENT
1989 MINE DEVELOPMENT AND SECONDARY DEVELOPMENT
B.L.M. LEGEND
1989 MINE DEVELOPMENT
1989 SECONDARY MINE DEVELOPMENT
1989 MINE DEVELOPMENT AND SECONDARY DEVELOPMENT
N
MAP UPDATE 1-1-90
MINE PROGRESS MAP
SOLDIER CREEK COAL COMPANY
SOLDIER CANYON MINE
P.O. BOX I, PRICE, UT. 84501
Scale 1"=500'
LEGEND
Soldier Creek Coal Company
SC3
a subsidiary of Sun Coal Company
TITLE: 1989 MINE PROGRESS MAP
PROJECT: ROCK CANYON SEAM
DRAWN BY: K. TEW
CHECKED BY:
APPROVED BY:
DATE: 01-25-90
SOLDIER CANYON MINE
REVISIONS
NO. DATE BY
1
2
3
SCALE: 1" = 500'
DRAWING NO. D 276