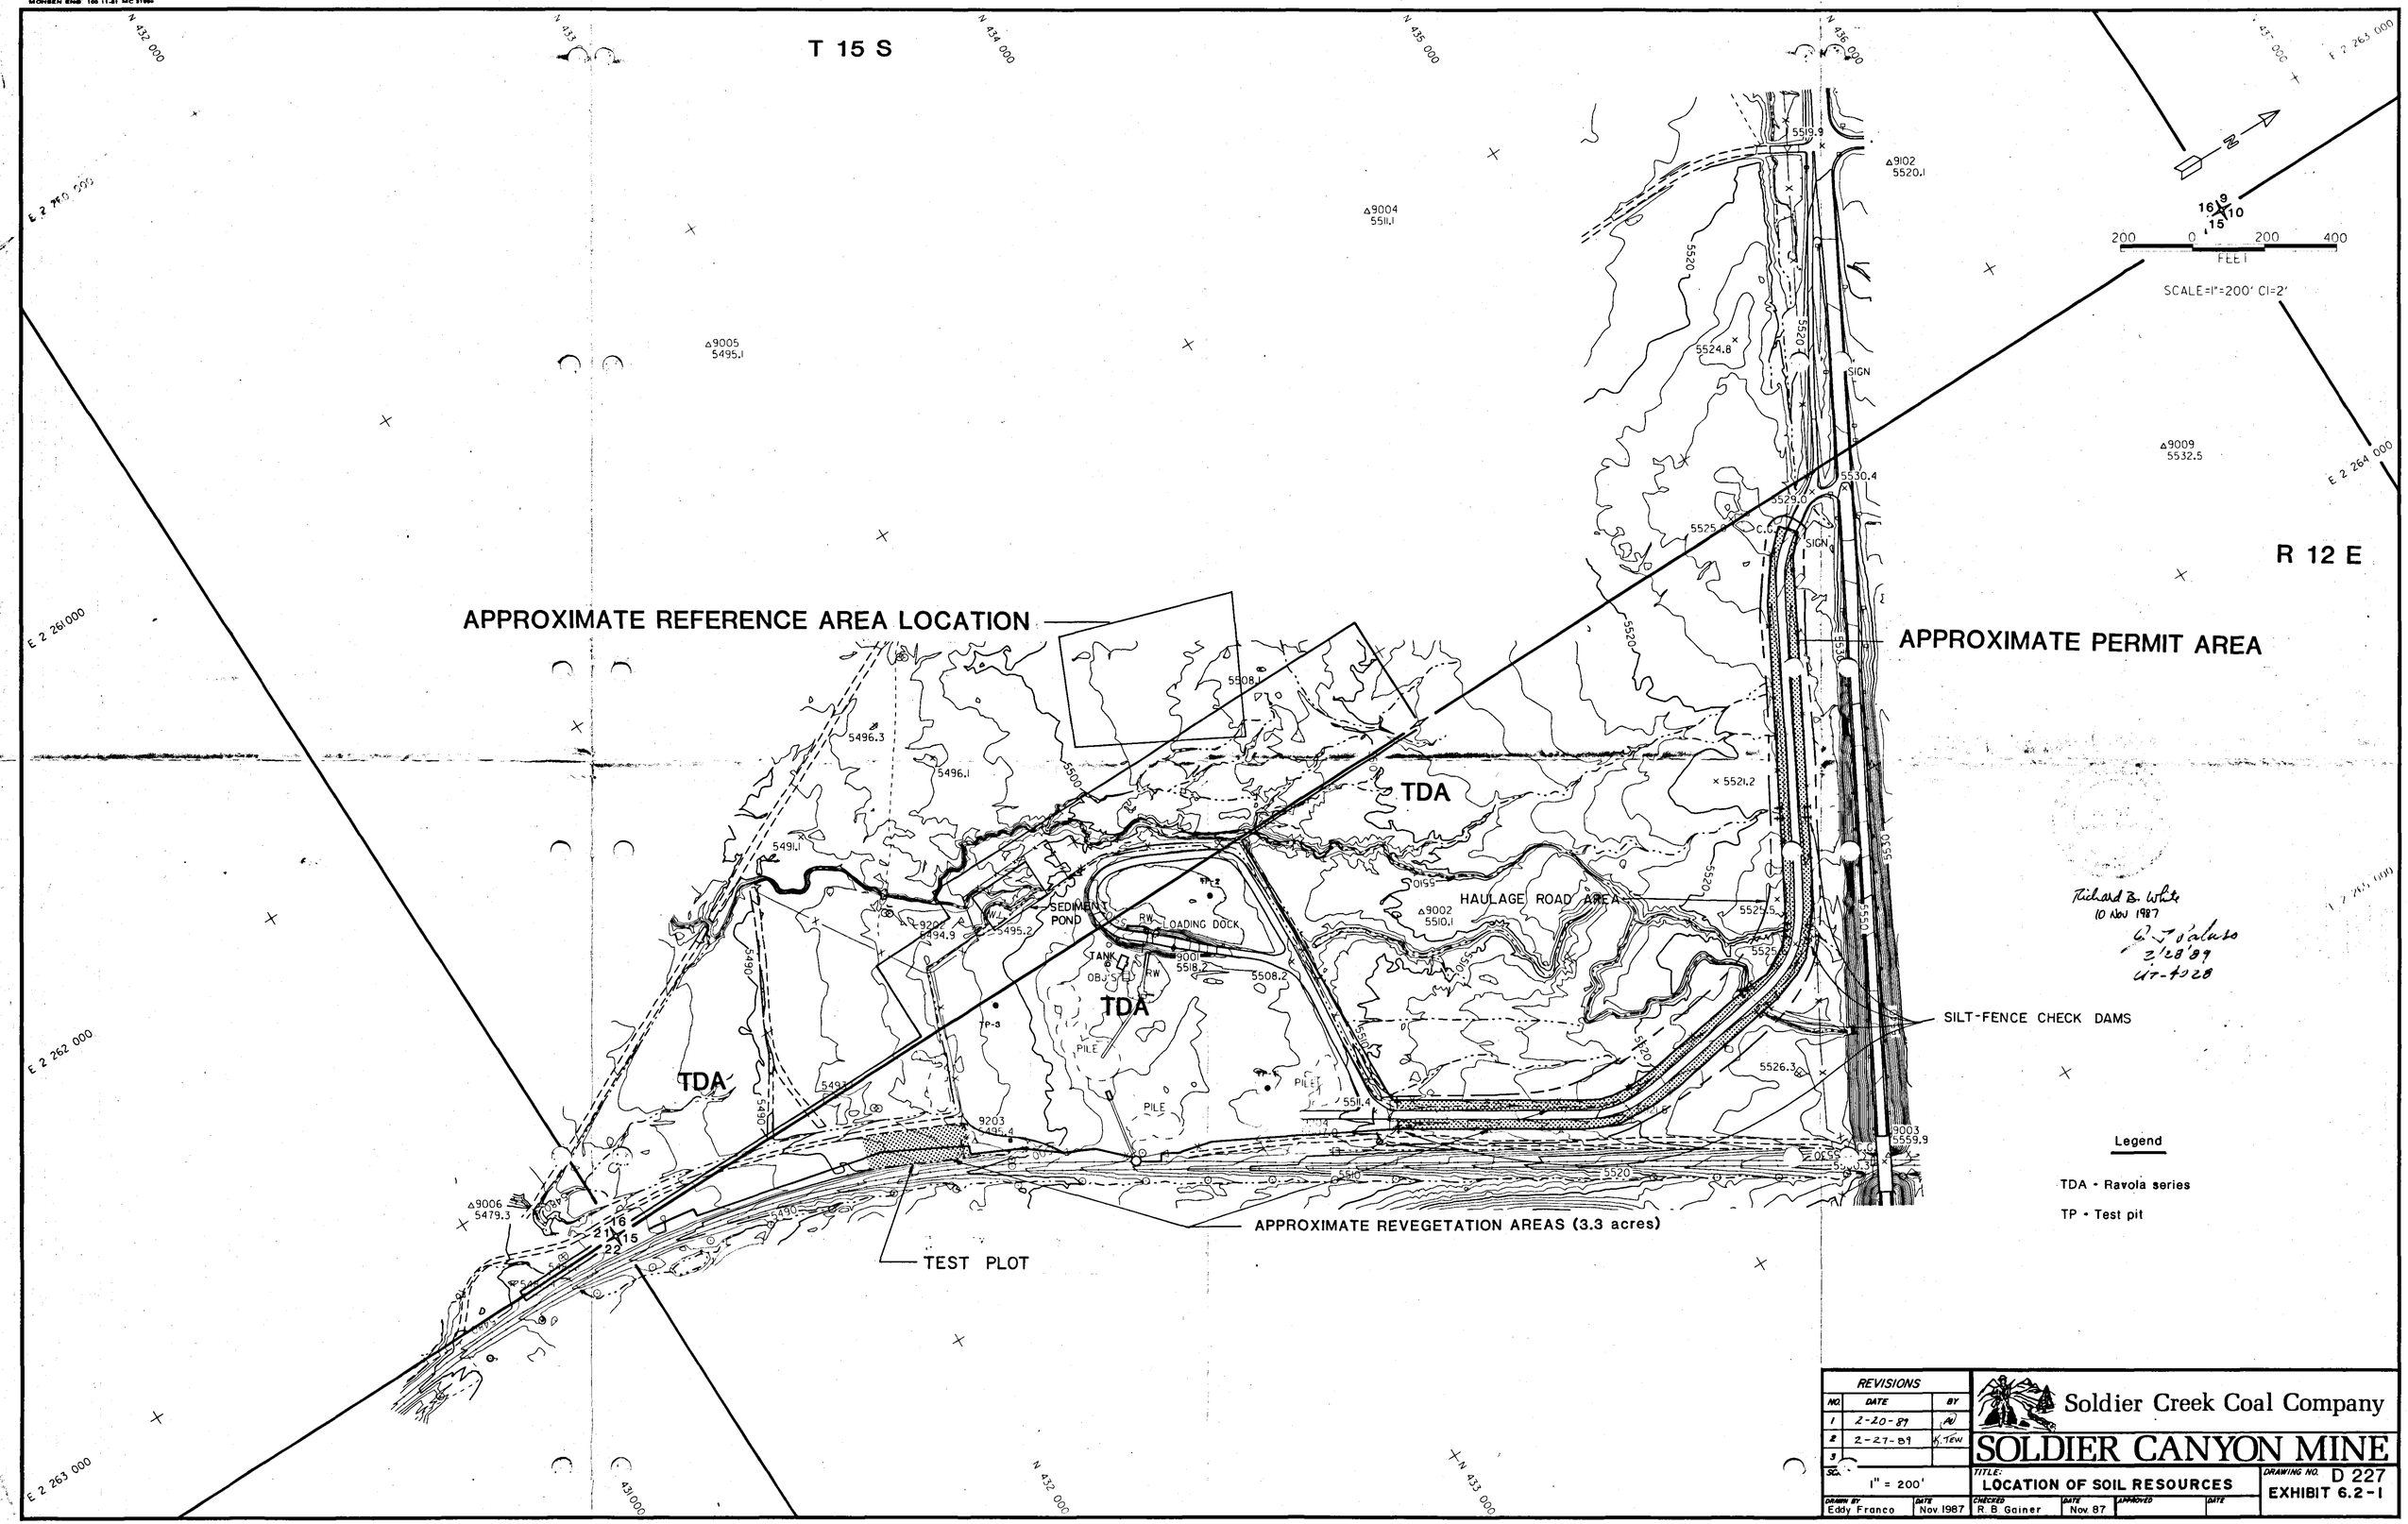

REVISIONS		
NO.	DATE	BY
1	2-20-89	(W)
2	2-27-89	K. TEW
3		

Soldier Creek Coal Company

SOLDIER CANYON MINE

SC. 1" = 200'	TITLE: LOCATION OF SOIL RESOURCES				DRAWING NO. D 227 EXHIBIT 6.2-1
DRAWN BY Eddy Franco	DATE Nov 1987	CHECKED R. B. Gainer	DATE Nov 87	APPROVED	DATE

Prepared By ANALYTICAL SURVEYS, INC., 1935 Jamboree Drive - Suite 100, COLORADO SPRINGS, CO 80918