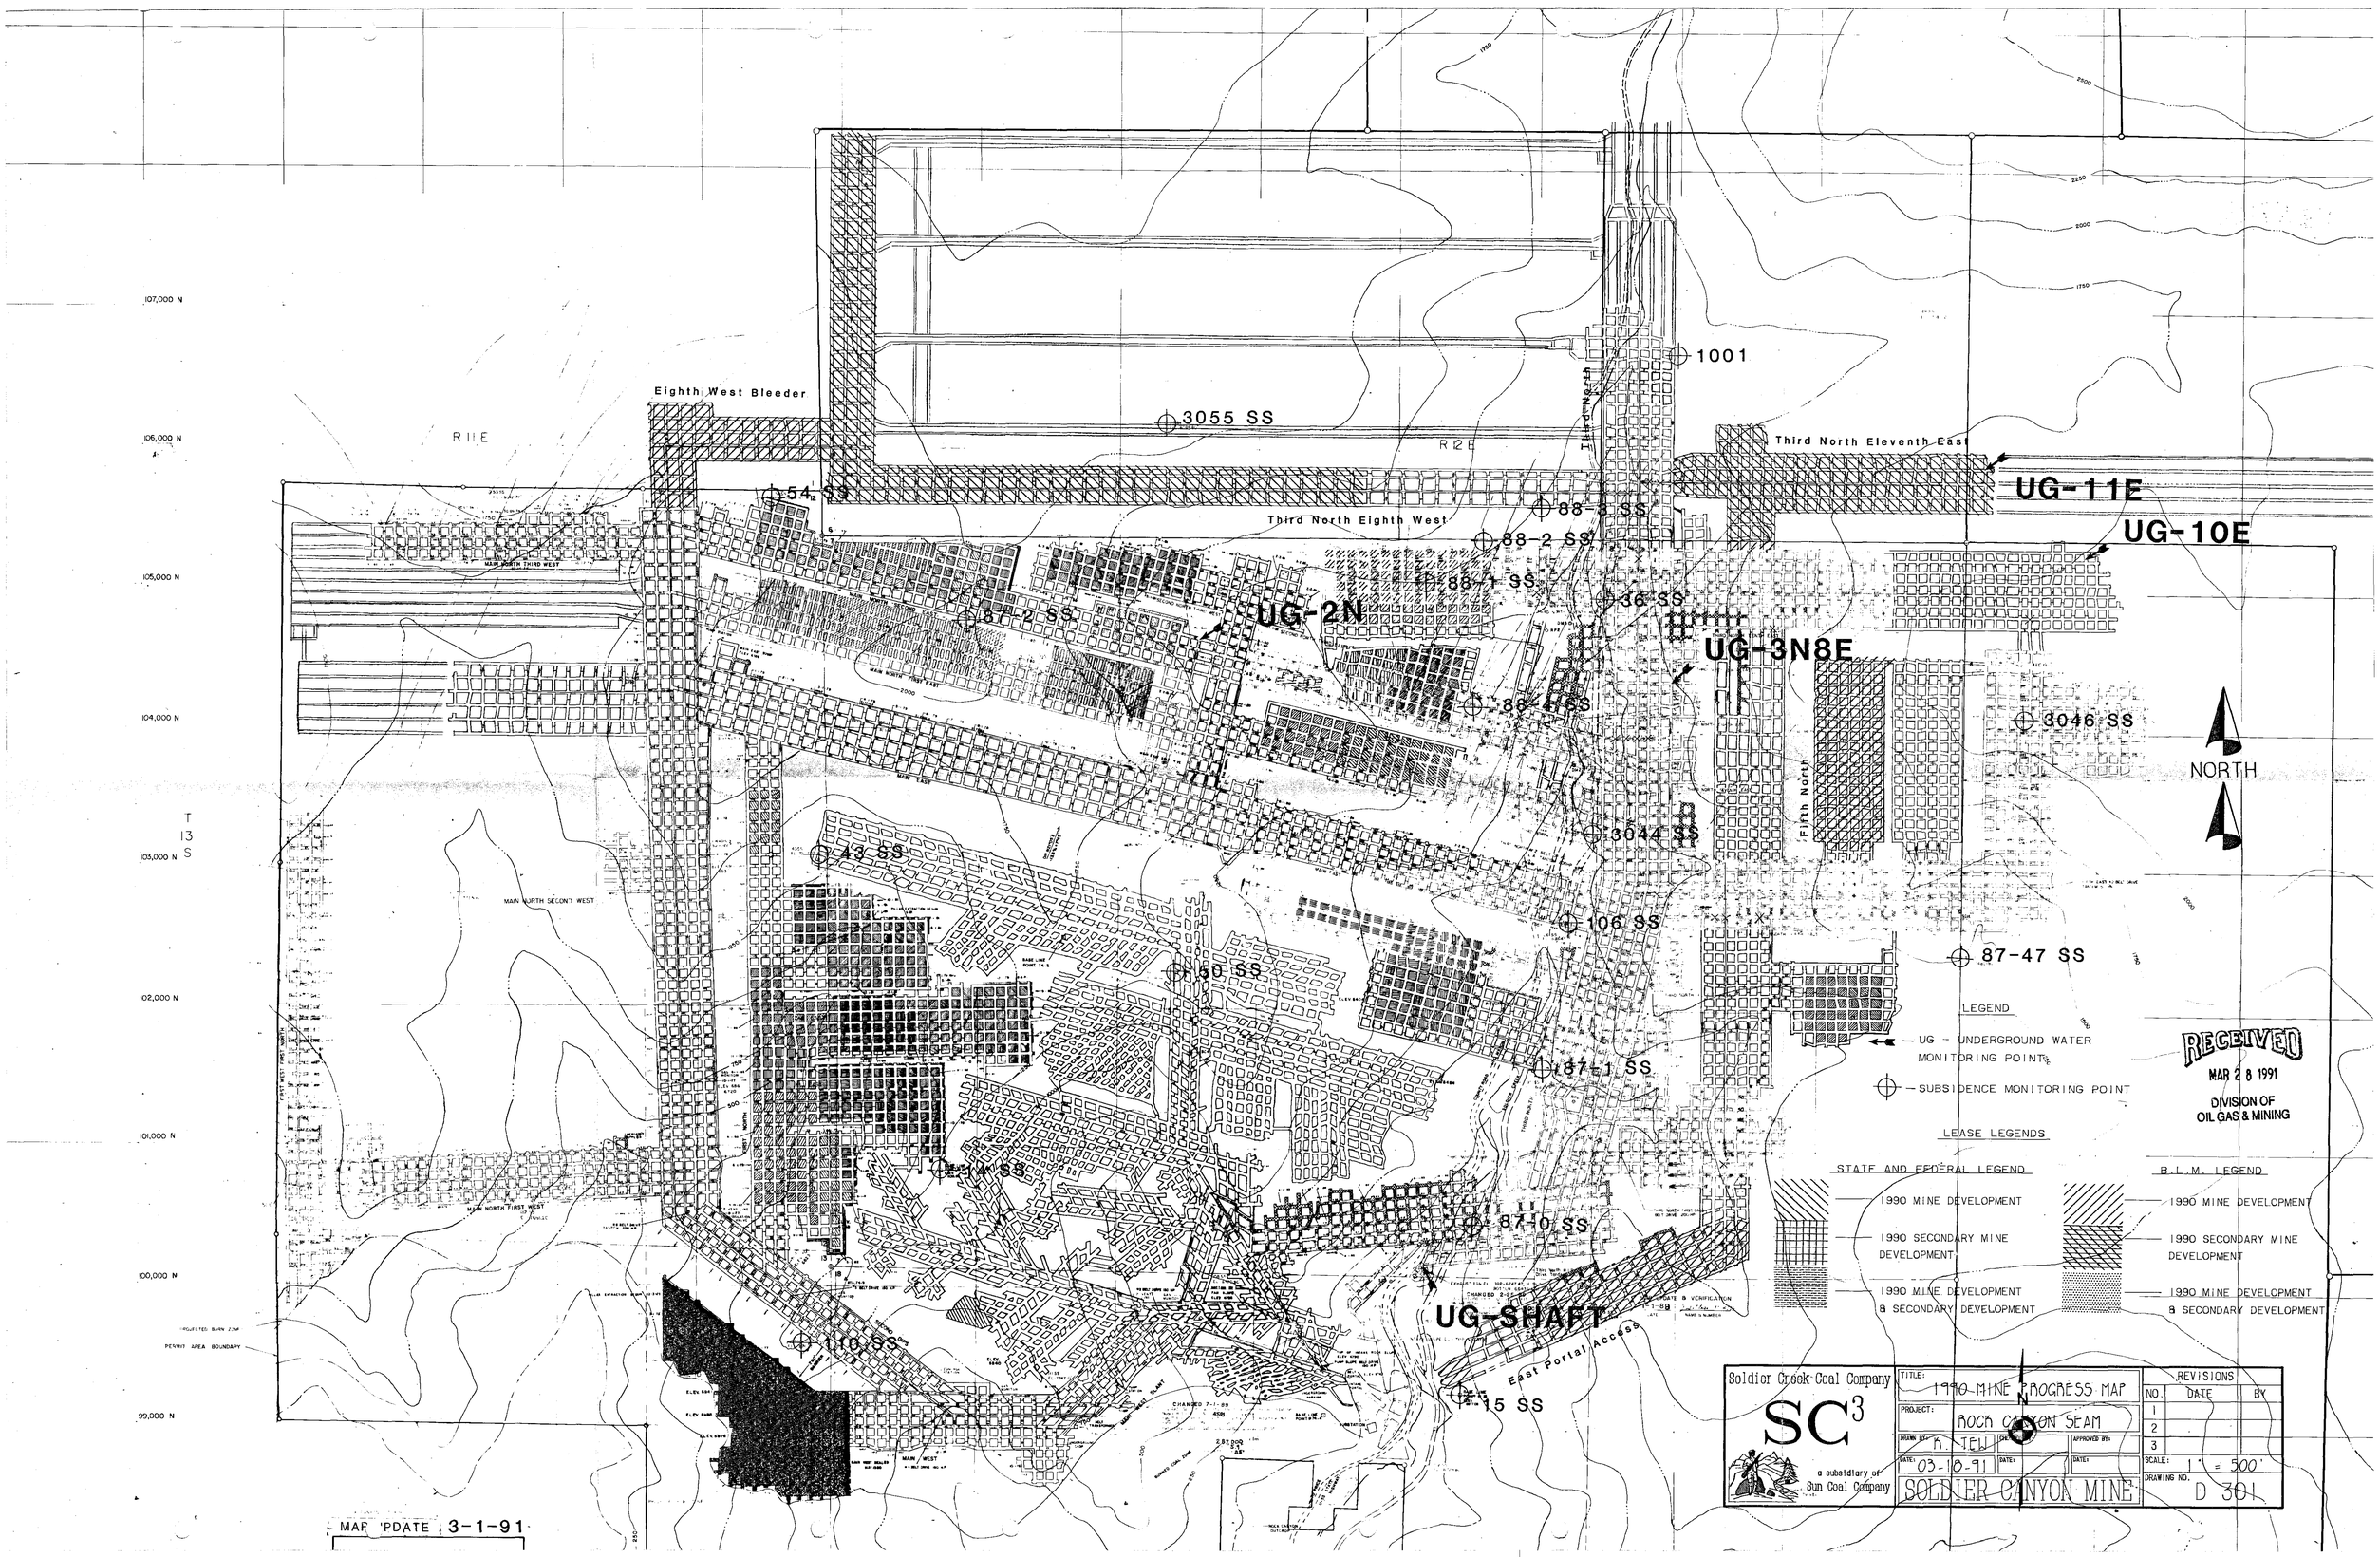
107,000 N
106,000 N
105,000 N
104,000 N
103,000 N
102,000 N
101,000 N
100,000 N
99,000 N
T 13 S
R11E
R12E
Eighth West Bleeder
Third North Eighth West
Third North Eleventh East
Third North
Fifth North
MAIN NORTH THIRD WEST
MAIN NORTH SECOND WEST
MAIN NORTH FIRST WEST
MAIN WEST
PROJECTED BURN ZONE
PERMIT AREA BOUNDARY
1001
3055 SS
54 SS
88-3 SS
88-2 SS
88-1 SS
36 SS
87-2 SS
UG-2N
UG-11E
UG-10E
UG-3N8E
88-4 SS
3046 SS
3044 SS
43 SS
106 SS
50 SS
87-47 SS
87-1 SS
87-10 SS
110 SS
UG-SHAFT
East Portal Access
15 SS
NORTH
LEGEND
UG - UNDERGROUND WATER MONITORING POINT
SUBSIDENCE MONITORING POINT
LEASE LEGENDS
STATE AND FEDERAL LEGEND
1990 MINE DEVELOPMENT
1990 SECONDARY MINE DEVELOPMENT
1990 MINE DEVELOPMENT & SECONDARY DEVELOPMENT
B.L.M. LEGEND
1990 MINE DEVELOPMENT
1990 SECONDARY MINE DEVELOPMENT
1990 MINE DEVELOPMENT & SECONDARY DEVELOPMENT
RECEIVED
MAR 28 1991
DIVISION OF OIL GAS & MINING
Soldier Creek Coal Company
SC3
a subsidiary of Sun Coal Company
TITLE: 1990 MINE PROGRESS MAP
PROJECT: ROCK CANYON SEAM
DRAWN BY: A. TEW
DATE: 03-10-91
SOLDIER CANYON MINE
SCALE: 1" = 500'
DRAWING NO. D 301
REVISIONS
NO. DATE BY
1
2
3
MAP UPDATE 3-1-91