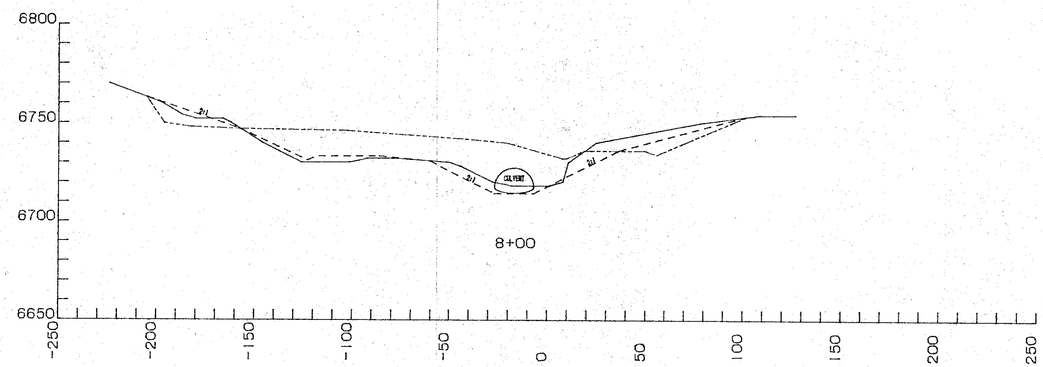

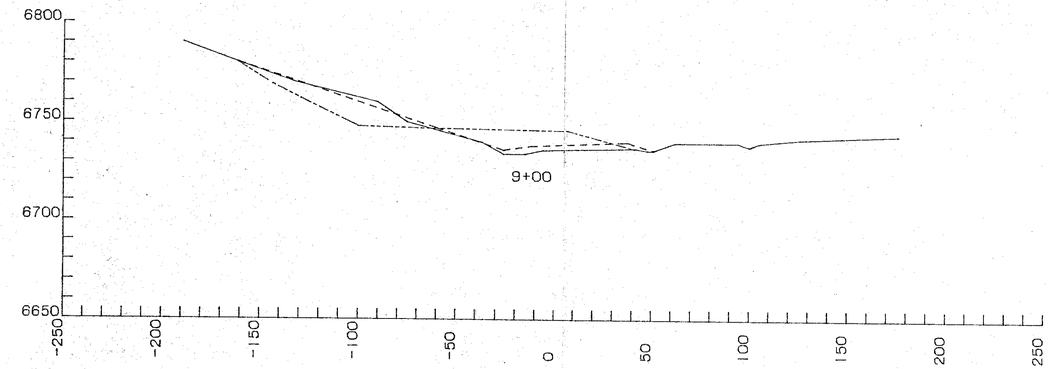

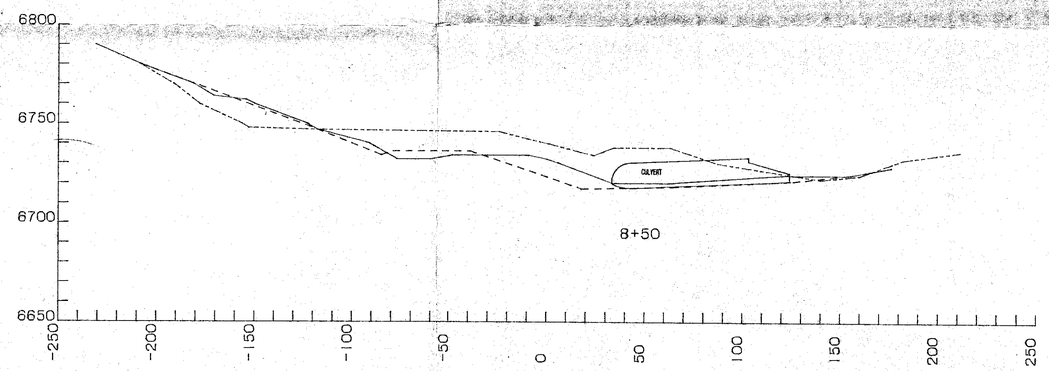

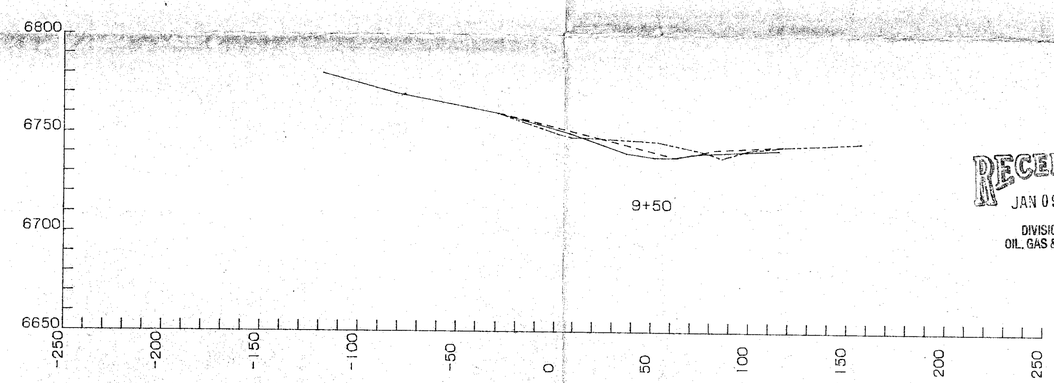

RECEIVED
JAN 09 1991
DIVISION OF
OIL, GAS & MINING

Professional Engineer
No. 4028
THOMAS PALUSO
State of Utah

ORIGINAL GROUND CONTOUR LINE _____

OPERATIONAL CONTOUR LINE - - - - - - - - - -

RECLAMATION CONTOUR LINE - - - - - - - - - - -

Soldier Creek Coal Company SC³ a subsidiary of Sun Coal Company	TITLE: CROSSECTIONS 8+00 - 9+50		REVISIONS
	PROJECT: CROSSECTION DETAILS		NO. / DATE / BY
	DRAWN BY: K. TEW / CHECKED BY: / APPROVED BY:		1
	DATE: 01-07-91 / DATE: / DATE:		2
	SOLDIER CANYON MINE		3
			SCALE: 1" = 40'
			DRAWING NO. EXHIBIT 10.3.4-5