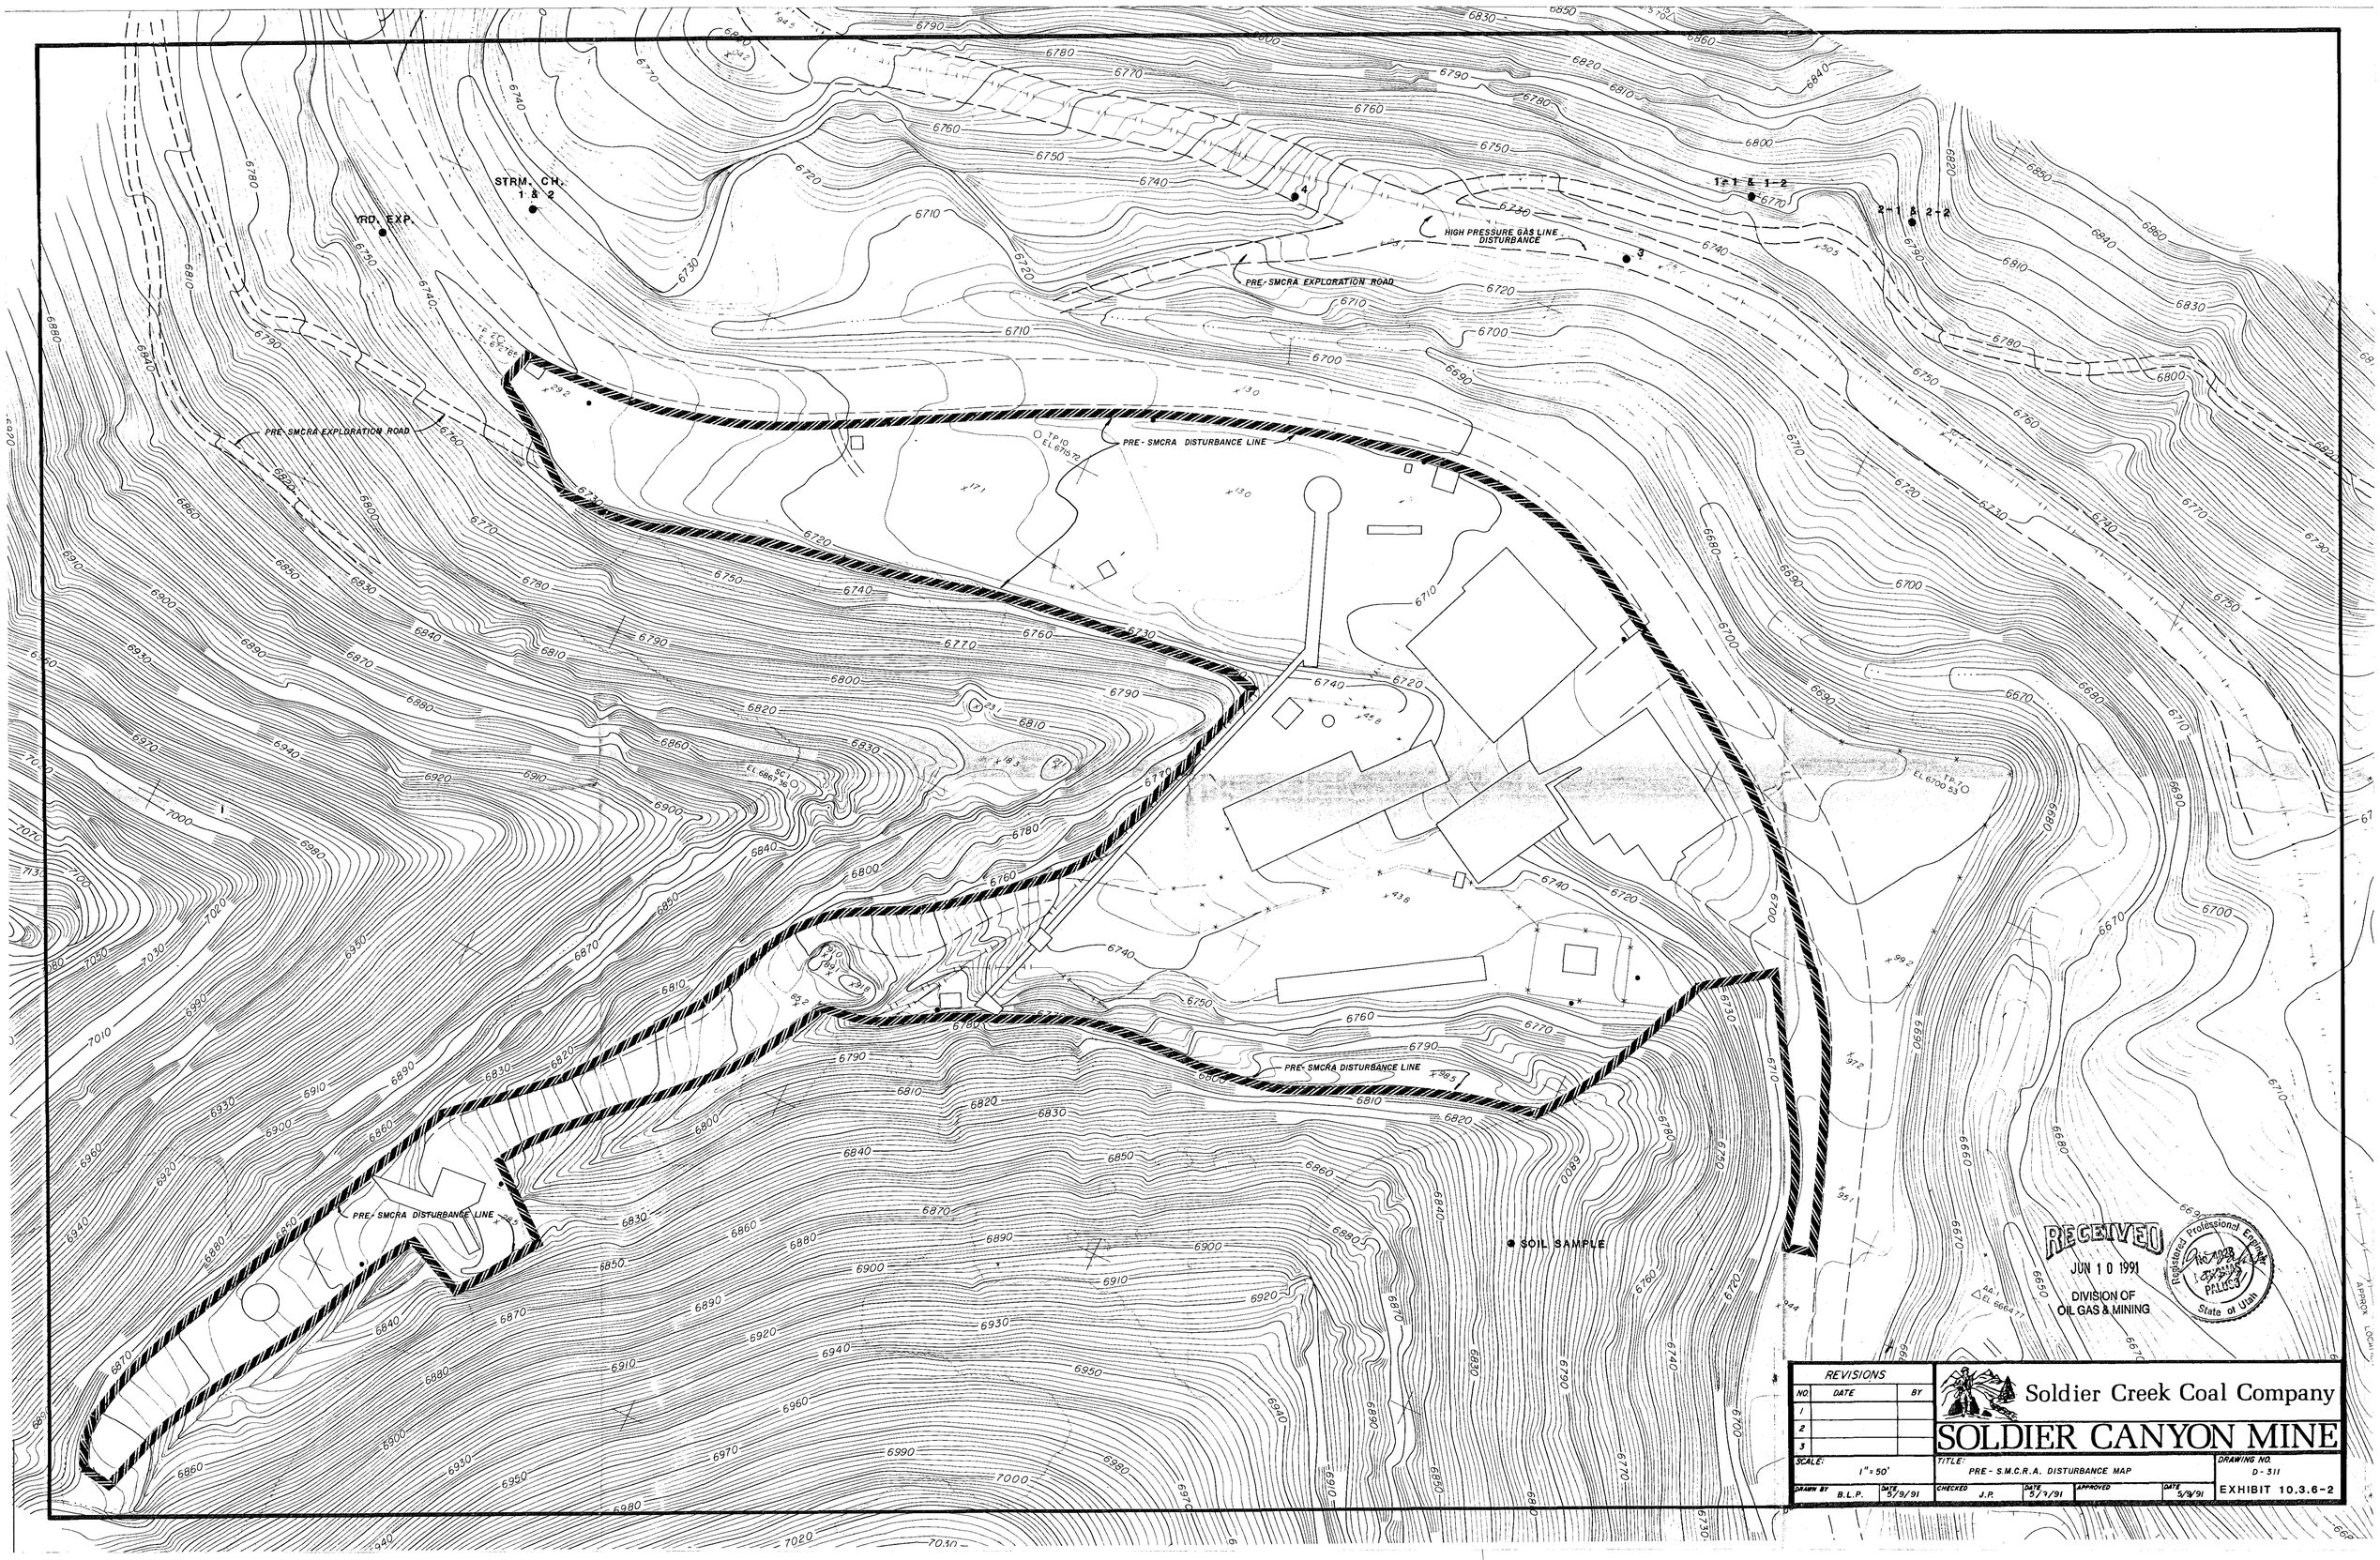
STRM. CH. 1 & 2
YRD. EXP.
1-1 & 1-2
2-1 & 2-2
HIGH PRESSURE GAS LINE DISTURBANCE
PRE-SMCRA EXPLORATION ROAD
PRE-SMCRA DISTURBANCE LINE
SOIL SAMPLE
RECEIVED
JUN 10 1991
DIVISION OF OIL GAS & MINING
Registered Professional Engineer
State of Utah
REVISIONS
NO. DATE BY
1
2
3
Soldier Creek Coal Company
SOLDIER CANYON MINE
SCALE: 1" = 50'
TITLE: PRE-S.M.C.R.A. DISTURBANCE MAP
DRAWING NO. D-311
DRAWN BY B.L.P. DATE 5/9/91
CHECKED J.P. DATE 5/9/91
APPROVED DATE 5/9/91
EXHIBIT 10.3.6-2