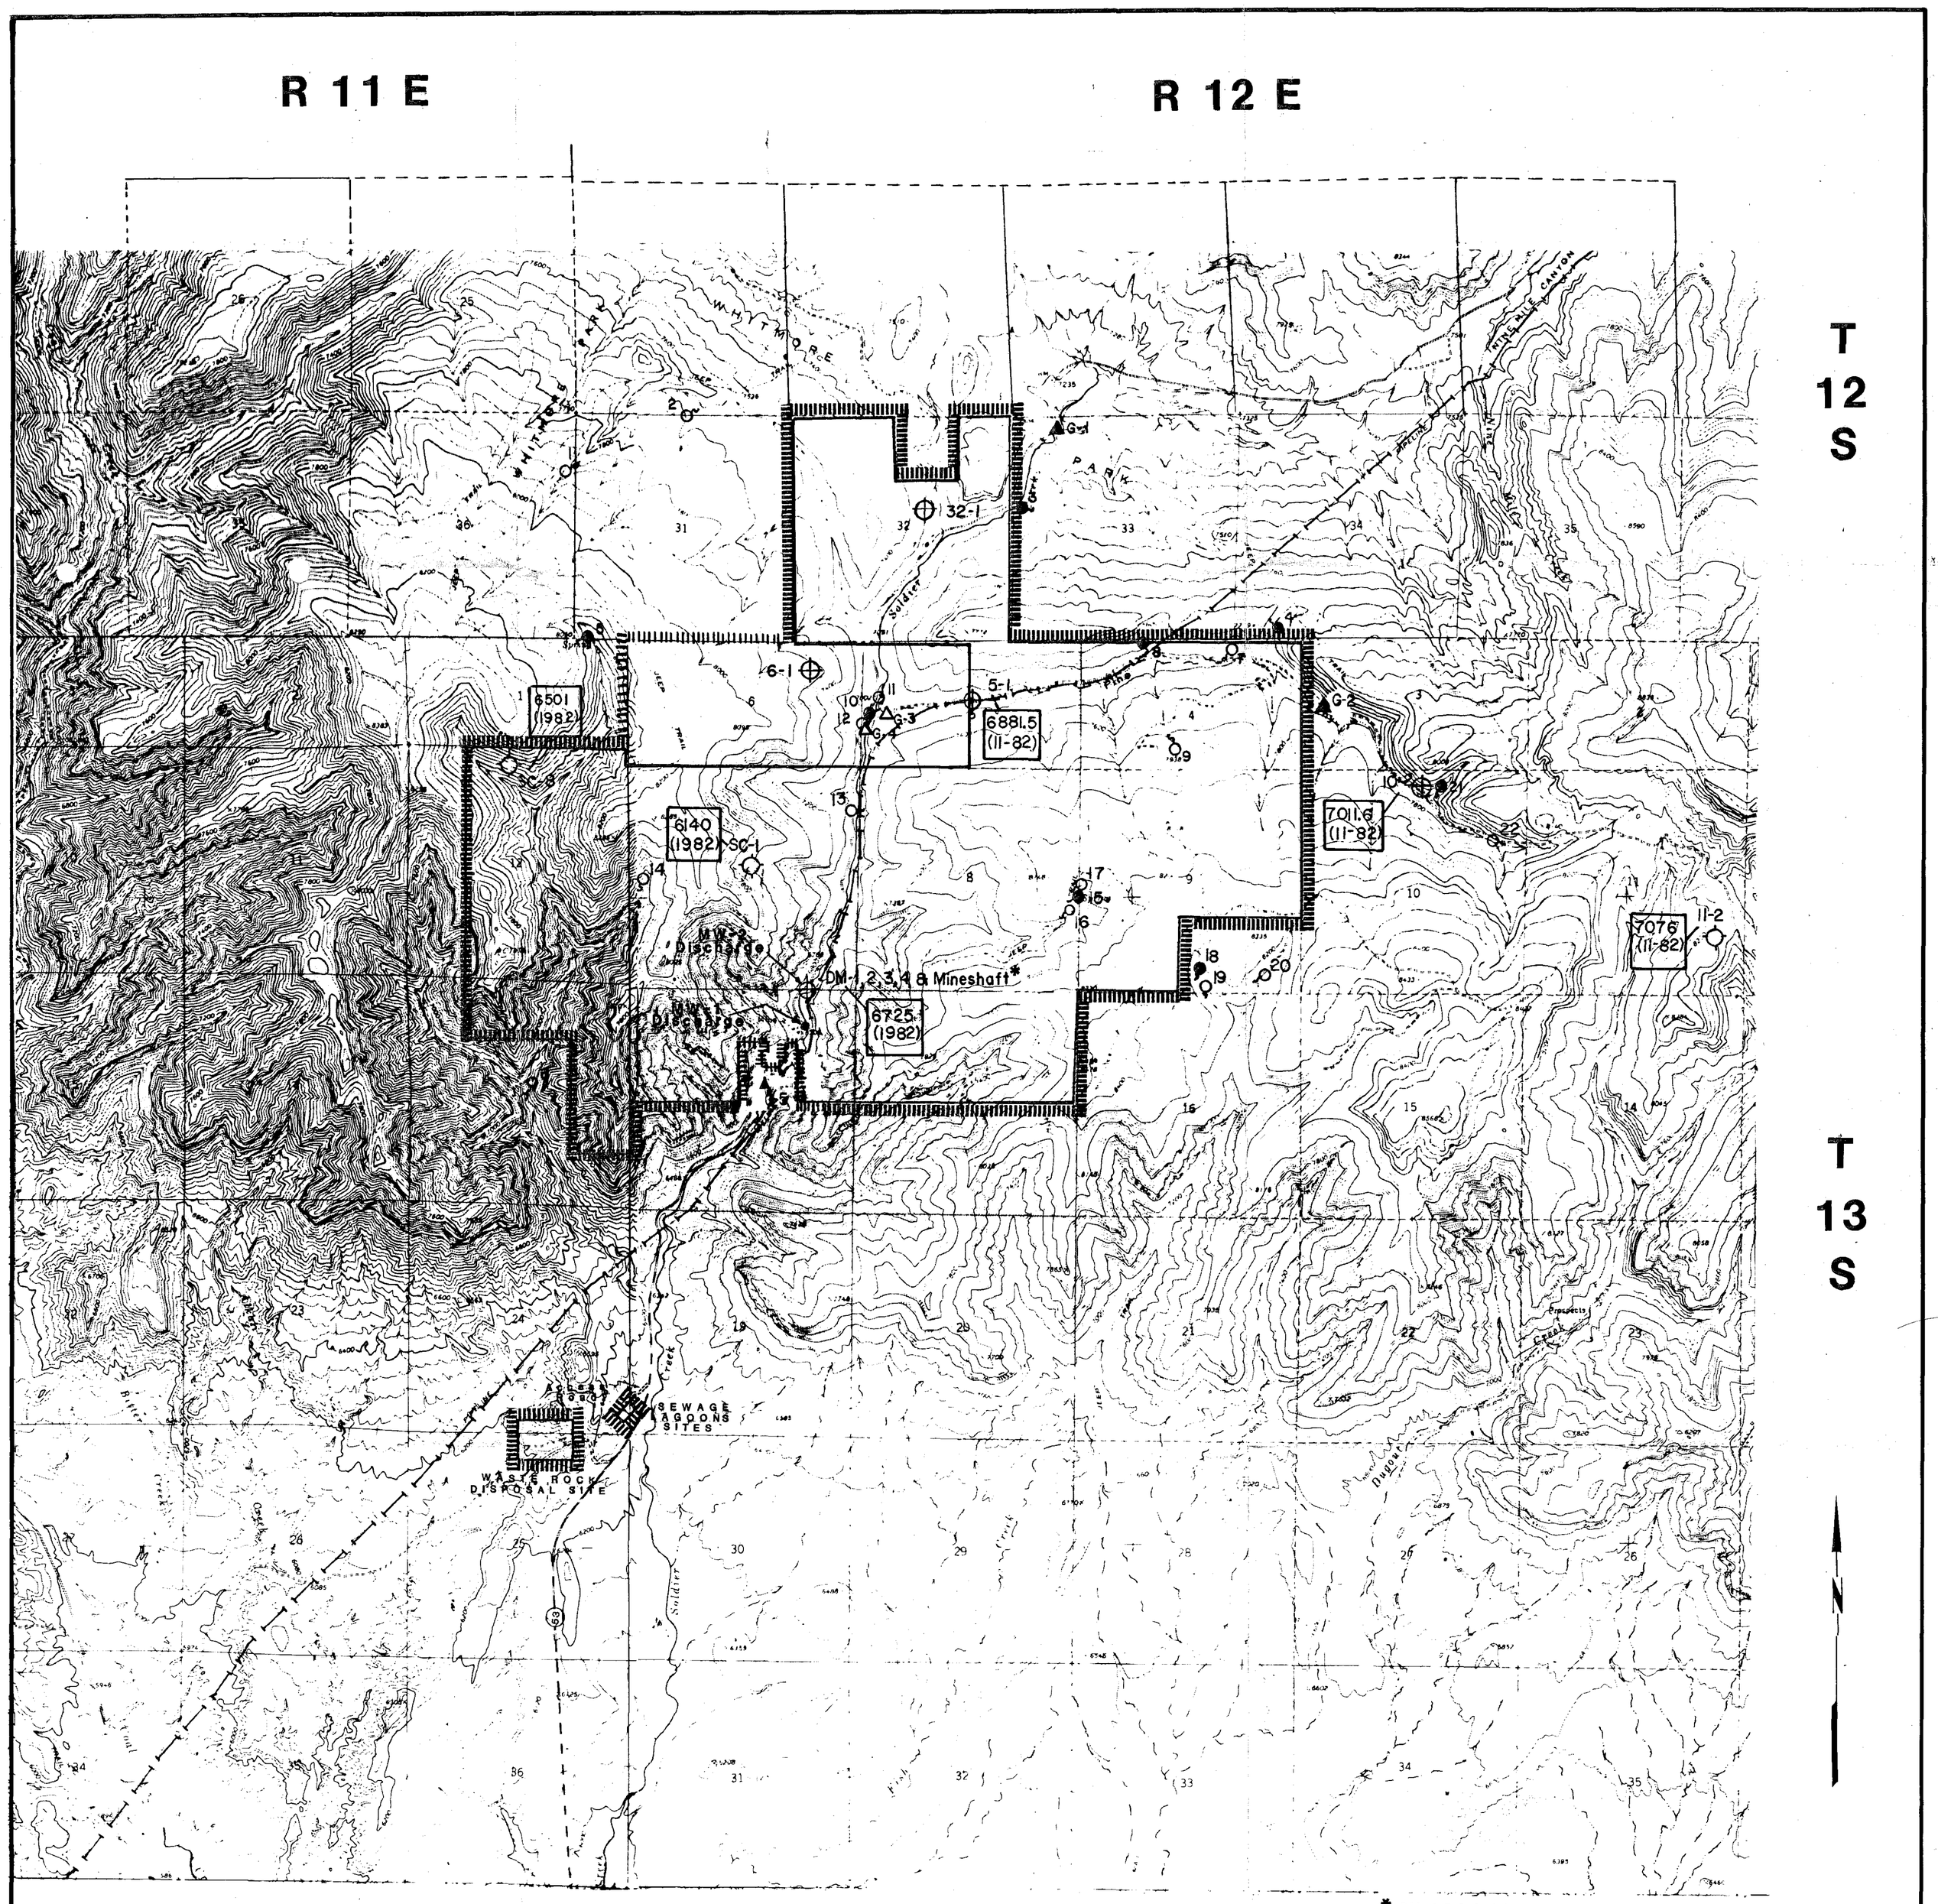

* DM-1,2,3 & 4 WERE DESTROYED DURING VENTILATION SHAFT CONSTRUCTION

LEGEND

- Proposed Life of Mine Boundary
- Proposed Permit Area Boundary
- Water Level Monitoring Point
- 6881.5 - Water Level Elevation, Feet Above M.S.L.
- (11-82) - Date Measured
- G-1 ▲ - Surface Water Sampling Location
- Springs Currently Monitored by Applicant
- Additional Springs Within Life of Mine Boundary and Adjacent Areas

RECEIVED
MAR 28 1991
DIVISION OF OIL GAS & MINING

Registered Professional Engineer No. 4028 THOMAS PALUSKI State of Utah

EXHIBIT 3.2—1

REVISIONS		
NO.	DATE	BY
1	11/10/89	BLP
2	10/23/90	J.P.
3		

Soldier Creek Coal Company

SOLDIER CANYON MINE

SCALE: 1 Inch = 2000 Feet	TITLE: WATER MONITORING LOCATIONS	DRAWING NO.
DRAWN BY / DATE	CHECKED: C W D / DATE: 2/21/86	E 037
	APPROVED / DATE	