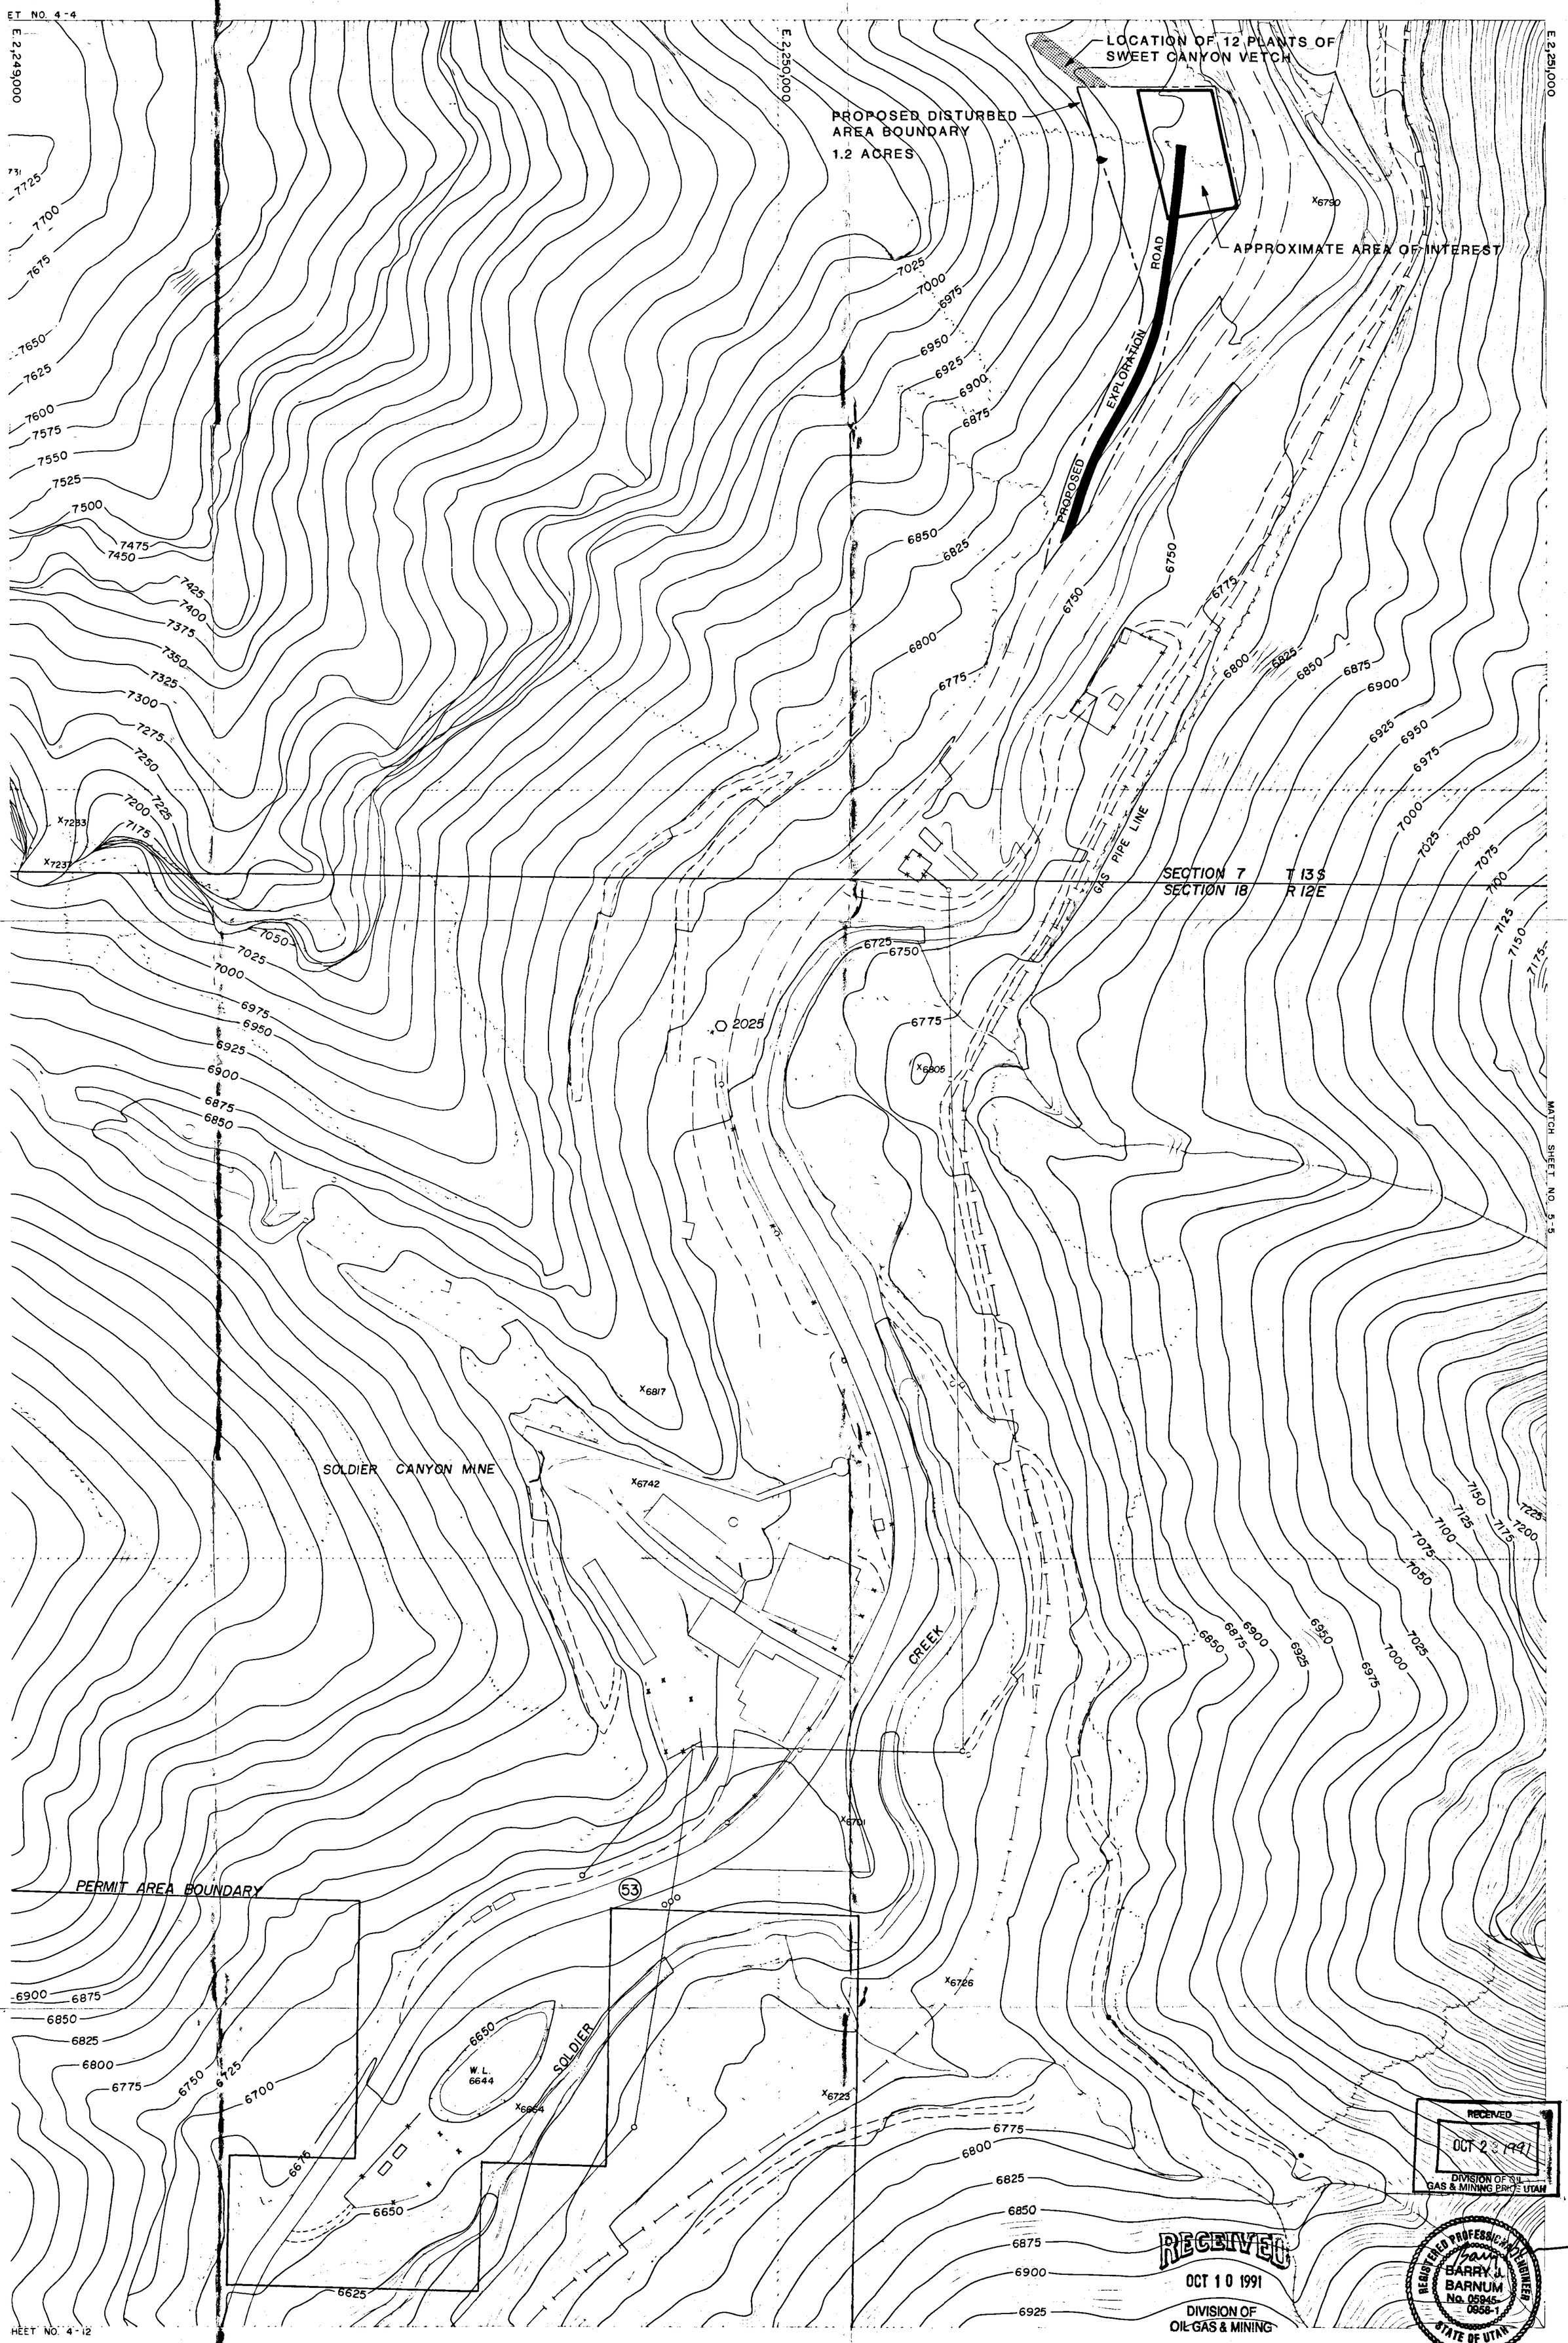

REVISIONS		
NO.	DATE	BY
1		
2		
3		

Soldier Creek Coal Company

SOLDIER CANYON MINE

SCALE:	TITLE:	DRAWING NO.
1"=100'	FAN NO. 3 EXPLORATION SITE	MAP 201-223b

DRAWN BY | DATE | CHECKED | DATE | APPROVED | DATE