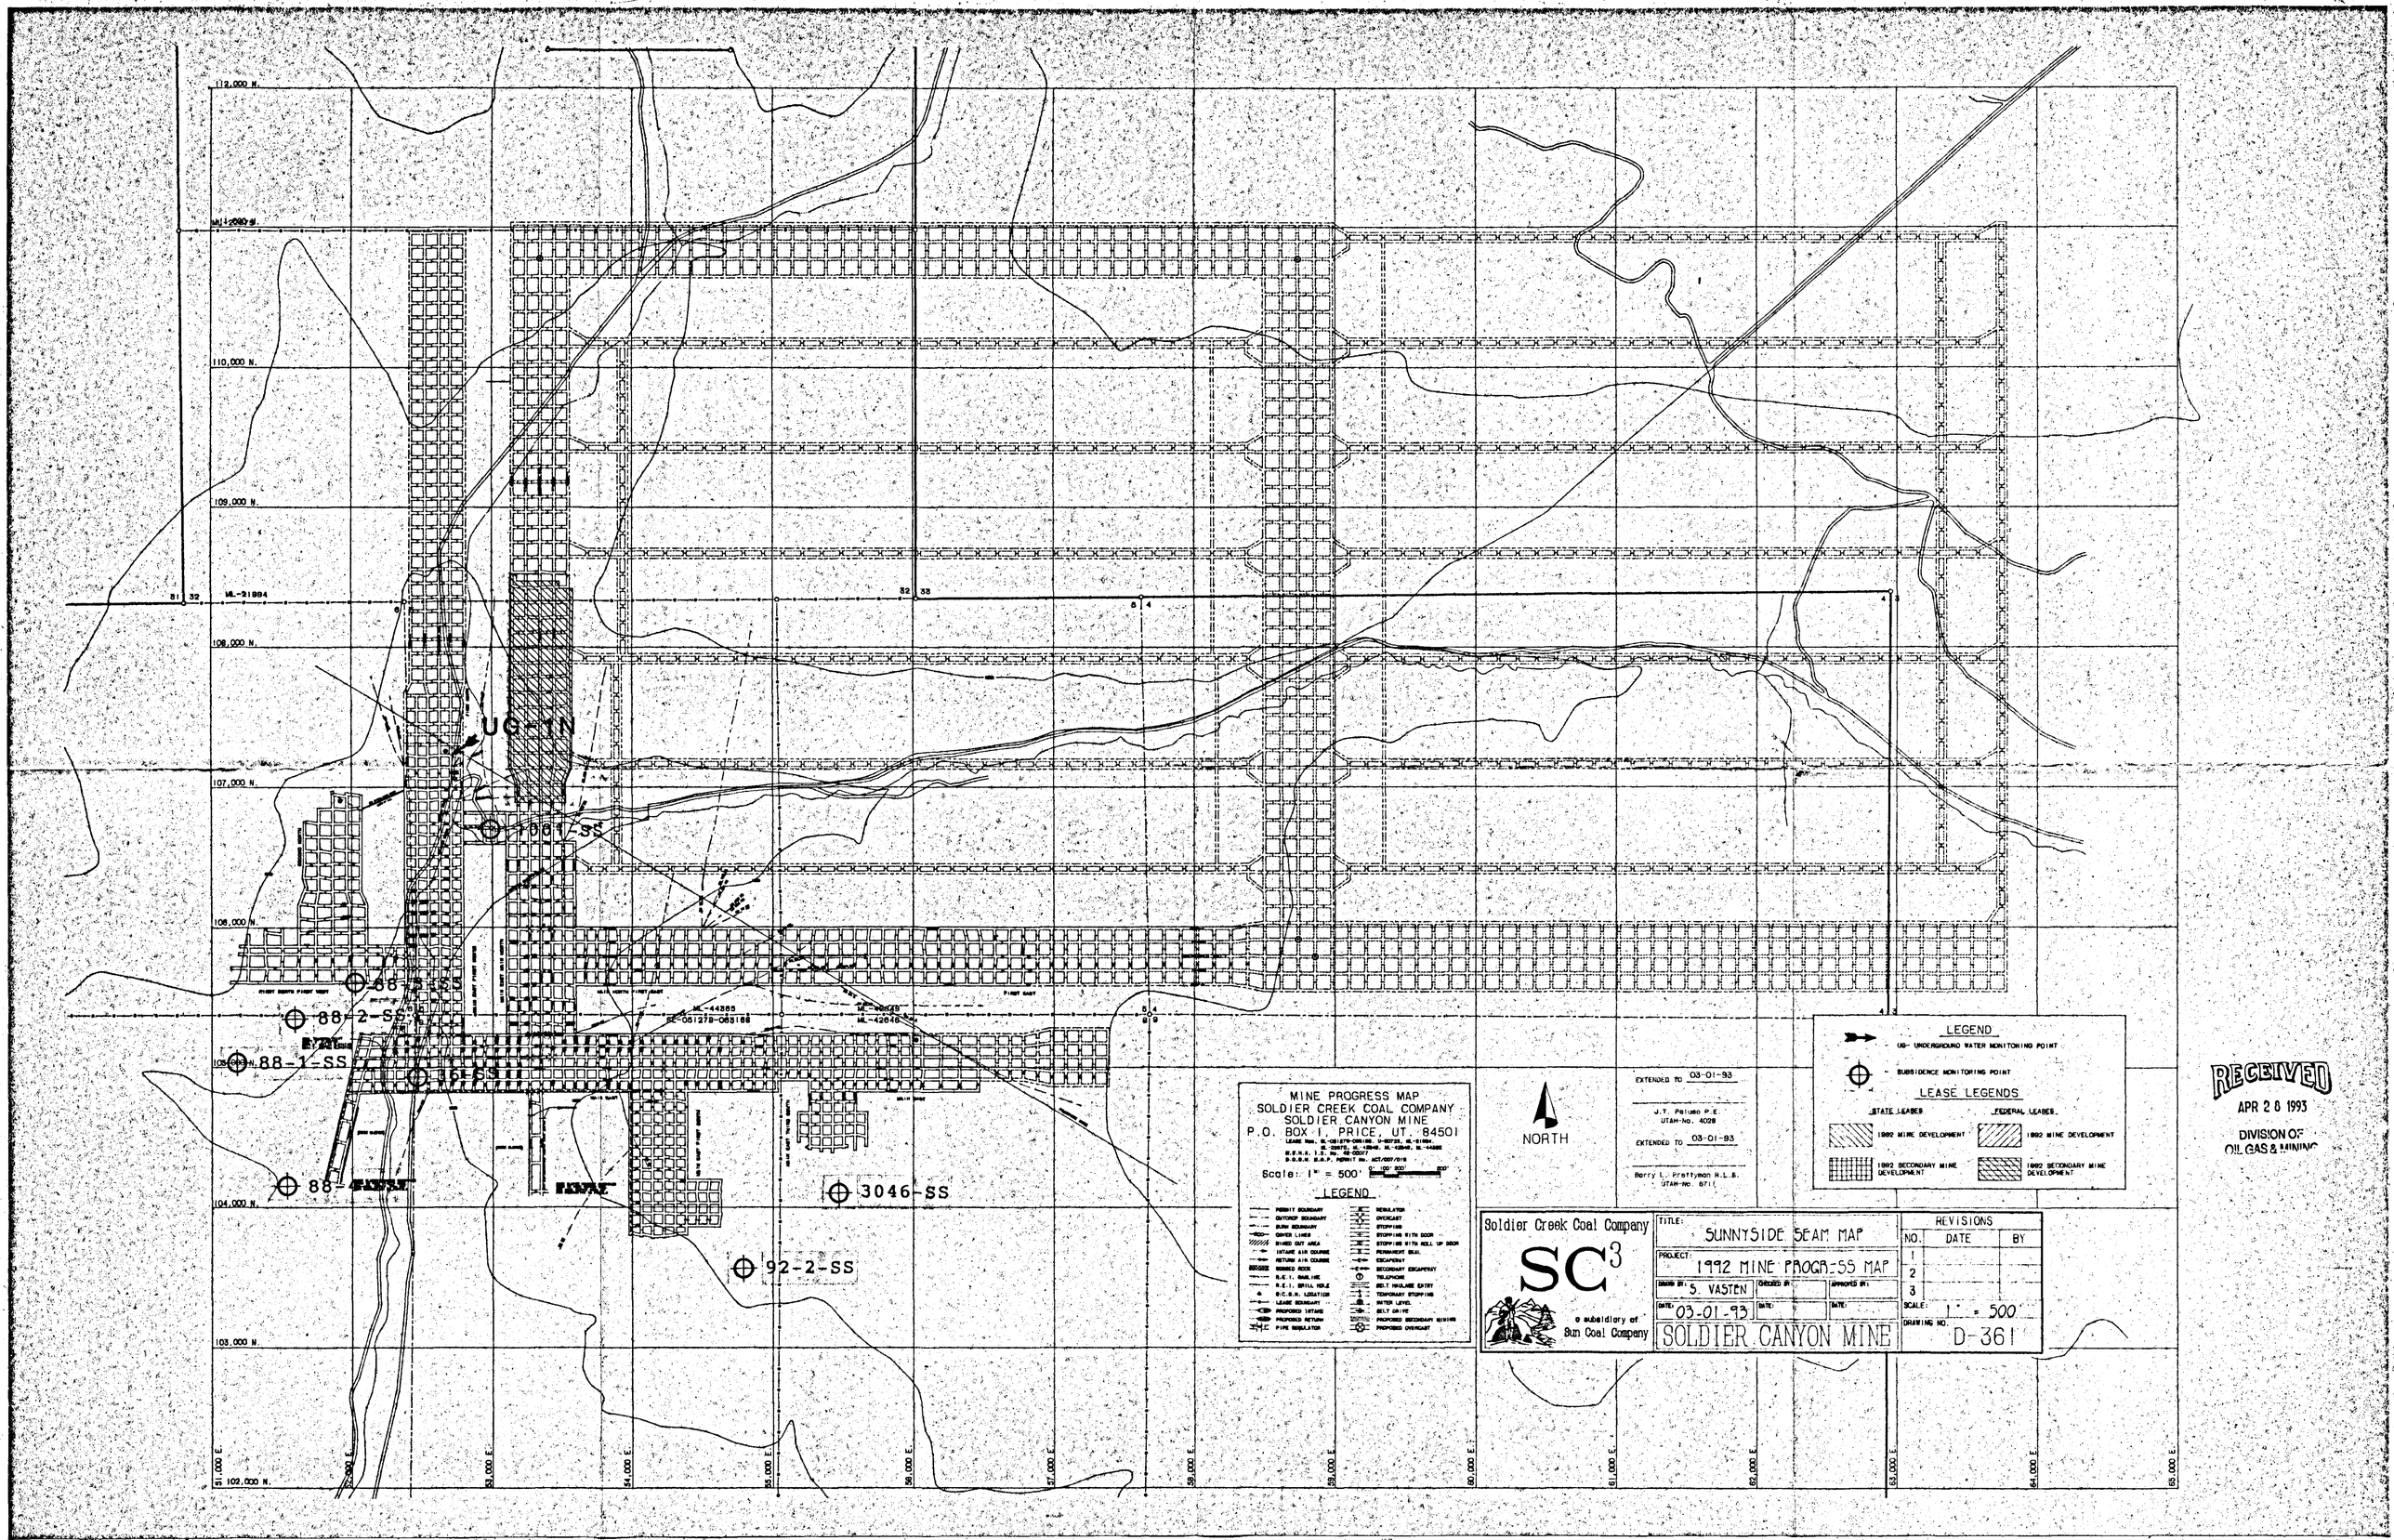
112,000 N.
110,000 N.
109,000 N.
108,000 N.
107,000 N.
106,000 N.
105,000 N.
104,000 N.
103,000 N.
102,000 N.
51,000 E.
52,000 E.
53,000 E.
54,000 E.
55,000 E.
56,000 E.
57,000 E.
58,000 E.
59,000 E.
60,000 E.
61,000 E.
62,000 E.
63,000 E.
64,000 E.
65,000 E.
ML-21994
UG-1N
1081-SS
88-2-SS
88-1-SS
61-SS
3046-SS
92-2-SS
ML-44265
SE-051278-065168
ML-42646
MINE PROGRESS MAP
SOLDIER CREEK COAL COMPANY
SOLDIER CANYON MINE
P.O. BOX 1, PRICE, UT. 84501
Scale: 1" = 500'
LEGEND
NORTH
EXTENDED TO 03-01-93
J.T. Pelusso P.E.
UTAH-No. 4028
EXTENDED TO 03-01-93
Barry L. Prettyman R.L.S.
UTAH-No. 8711
LEGEND
UG- UNDERGROUND WATER MONITORING POINT
SUBSIDENCE MONITORING POINT
LEASE LEGENDS
STATE LEASES
FEDERAL LEASES
1992 MINE DEVELOPMENT
1992 MINE DEVELOPMENT
1992 SECONDARY MINE DEVELOPMENT
1992 SECONDARY MINE DEVELOPMENT
Soldier Creek Coal Company
SC3
a subsidiary of
Sun Coal Company
TITLE: SUNNYSIDE SEAM MAP
PROJECT: 1992 MINE PROGRESS MAP
DRAWN BY: S. VASTEN
CHECKED BY:
APPROVED BY:
DATE: 03-01-93
DATE:
DATE:
SOLDIER CANYON MINE
REVISIONS
NO. DATE BY
1
2
3
SCALE: 1" = 500'
DRAWING NO. D-361
RECEIVED
APR 28 1993
DIVISION OF
OIL, GAS & MINING