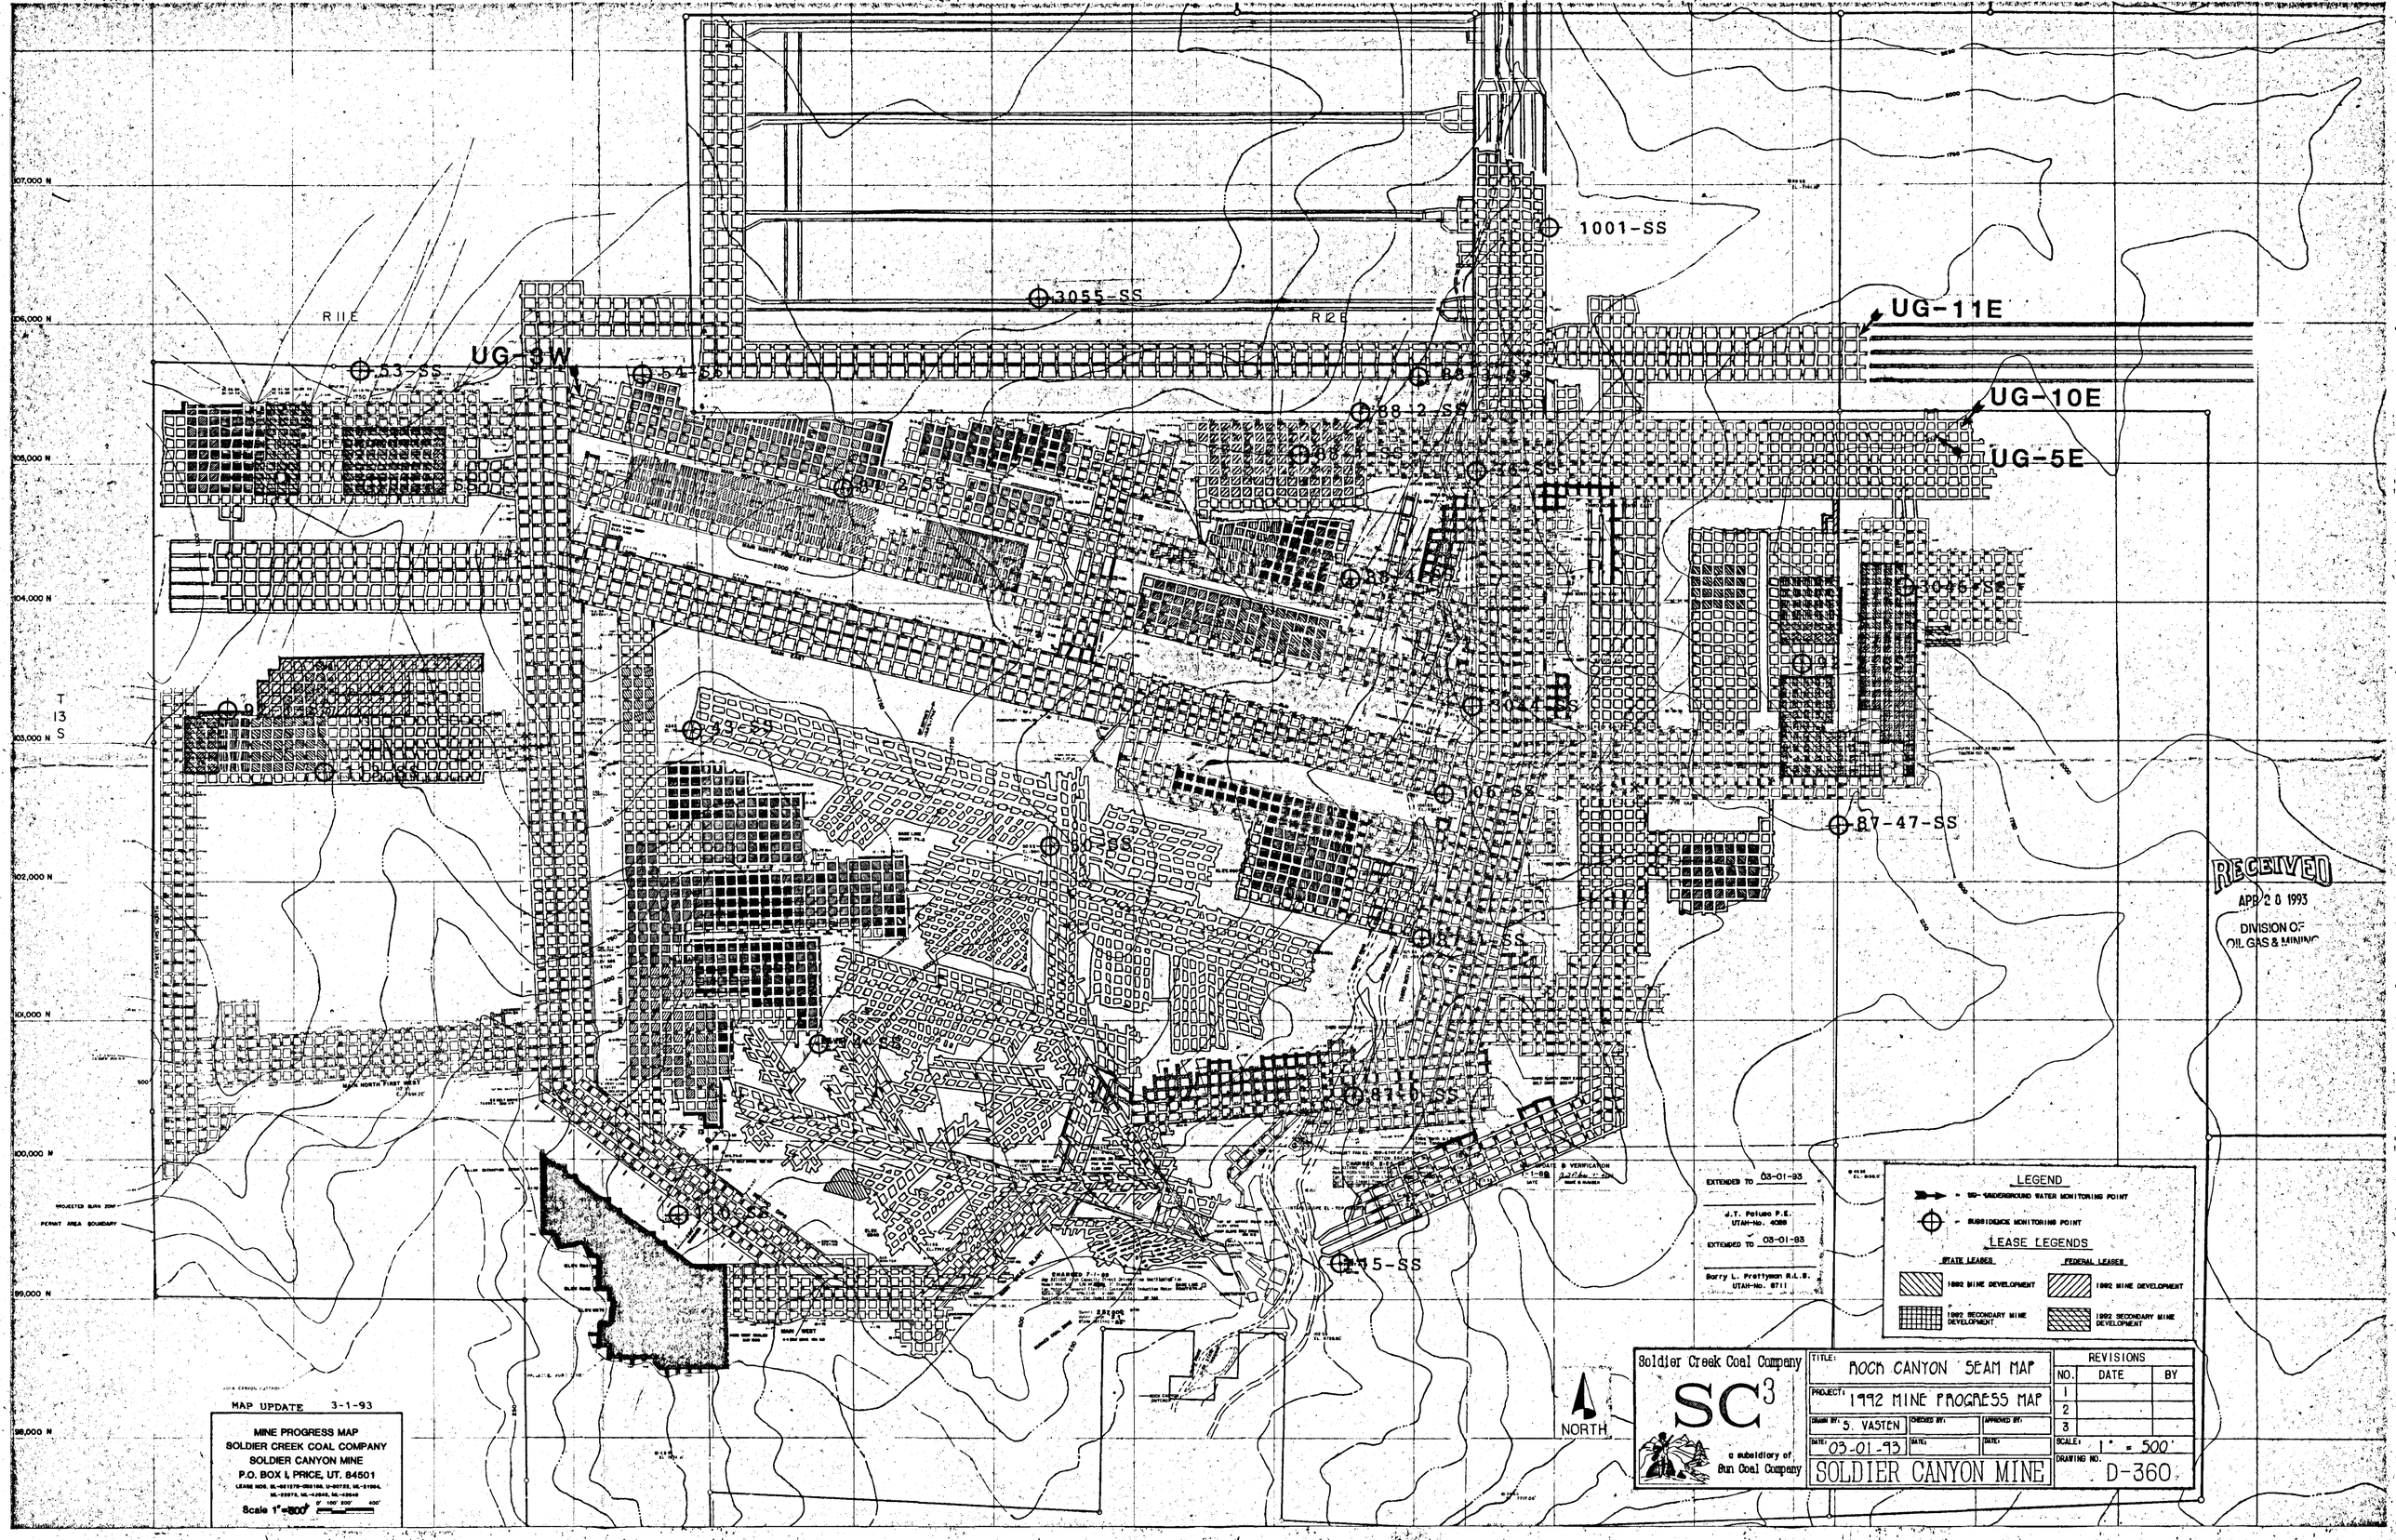

1001-SS
3055-SS
UG-11E
UG-10E
UG-5E
UG-3W
R11E
R12E
T 13 S
87-47-SS
RECEIVED
APR 2 8 1993
DIVISION OF OIL GAS & MINING
EXTENDED TO 03-01-93
J.T. Palumo P.E. UTAH-No. 4089
EXTENDED TO 03-01-93
Barry L. Prettyman R.L.S. UTAH-No. 6711
LEGEND
= UG-UNDERGROUND WATER MONITORING POINT
= SUBSIDENCE MONITORING POINT
LEASE LEGENDS
STATE LEASES
FEDERAL LEASES
1992 MINE DEVELOPMENT
1992 SECONDARY MINE DEVELOPMENT
NORTH
MAP UPDATE 3-1-93
MINE PROGRESS MAP
SOLDIER CREEK COAL COMPANY
SOLDIER CANYON MINE
P.O. BOX I, PRICE, UT. 84501
Scale 1"=500'
Soldier Creek Coal Company
SC3
a subsidiary of Sun Coal Company
TITLE: ROCK CANYON SEAM MAP
PROJECT: 1992 MINE PROGRESS MAP
DRAWN BY: S. VASTEN
CHECKED BY:
APPROVED BY:
DATE: 03-01-93
SOLDIER CANYON MINE
REVISIONS
NO. DATE BY
1
2
3
SCALE: 1" = 500'
DRAWING NO. D-360