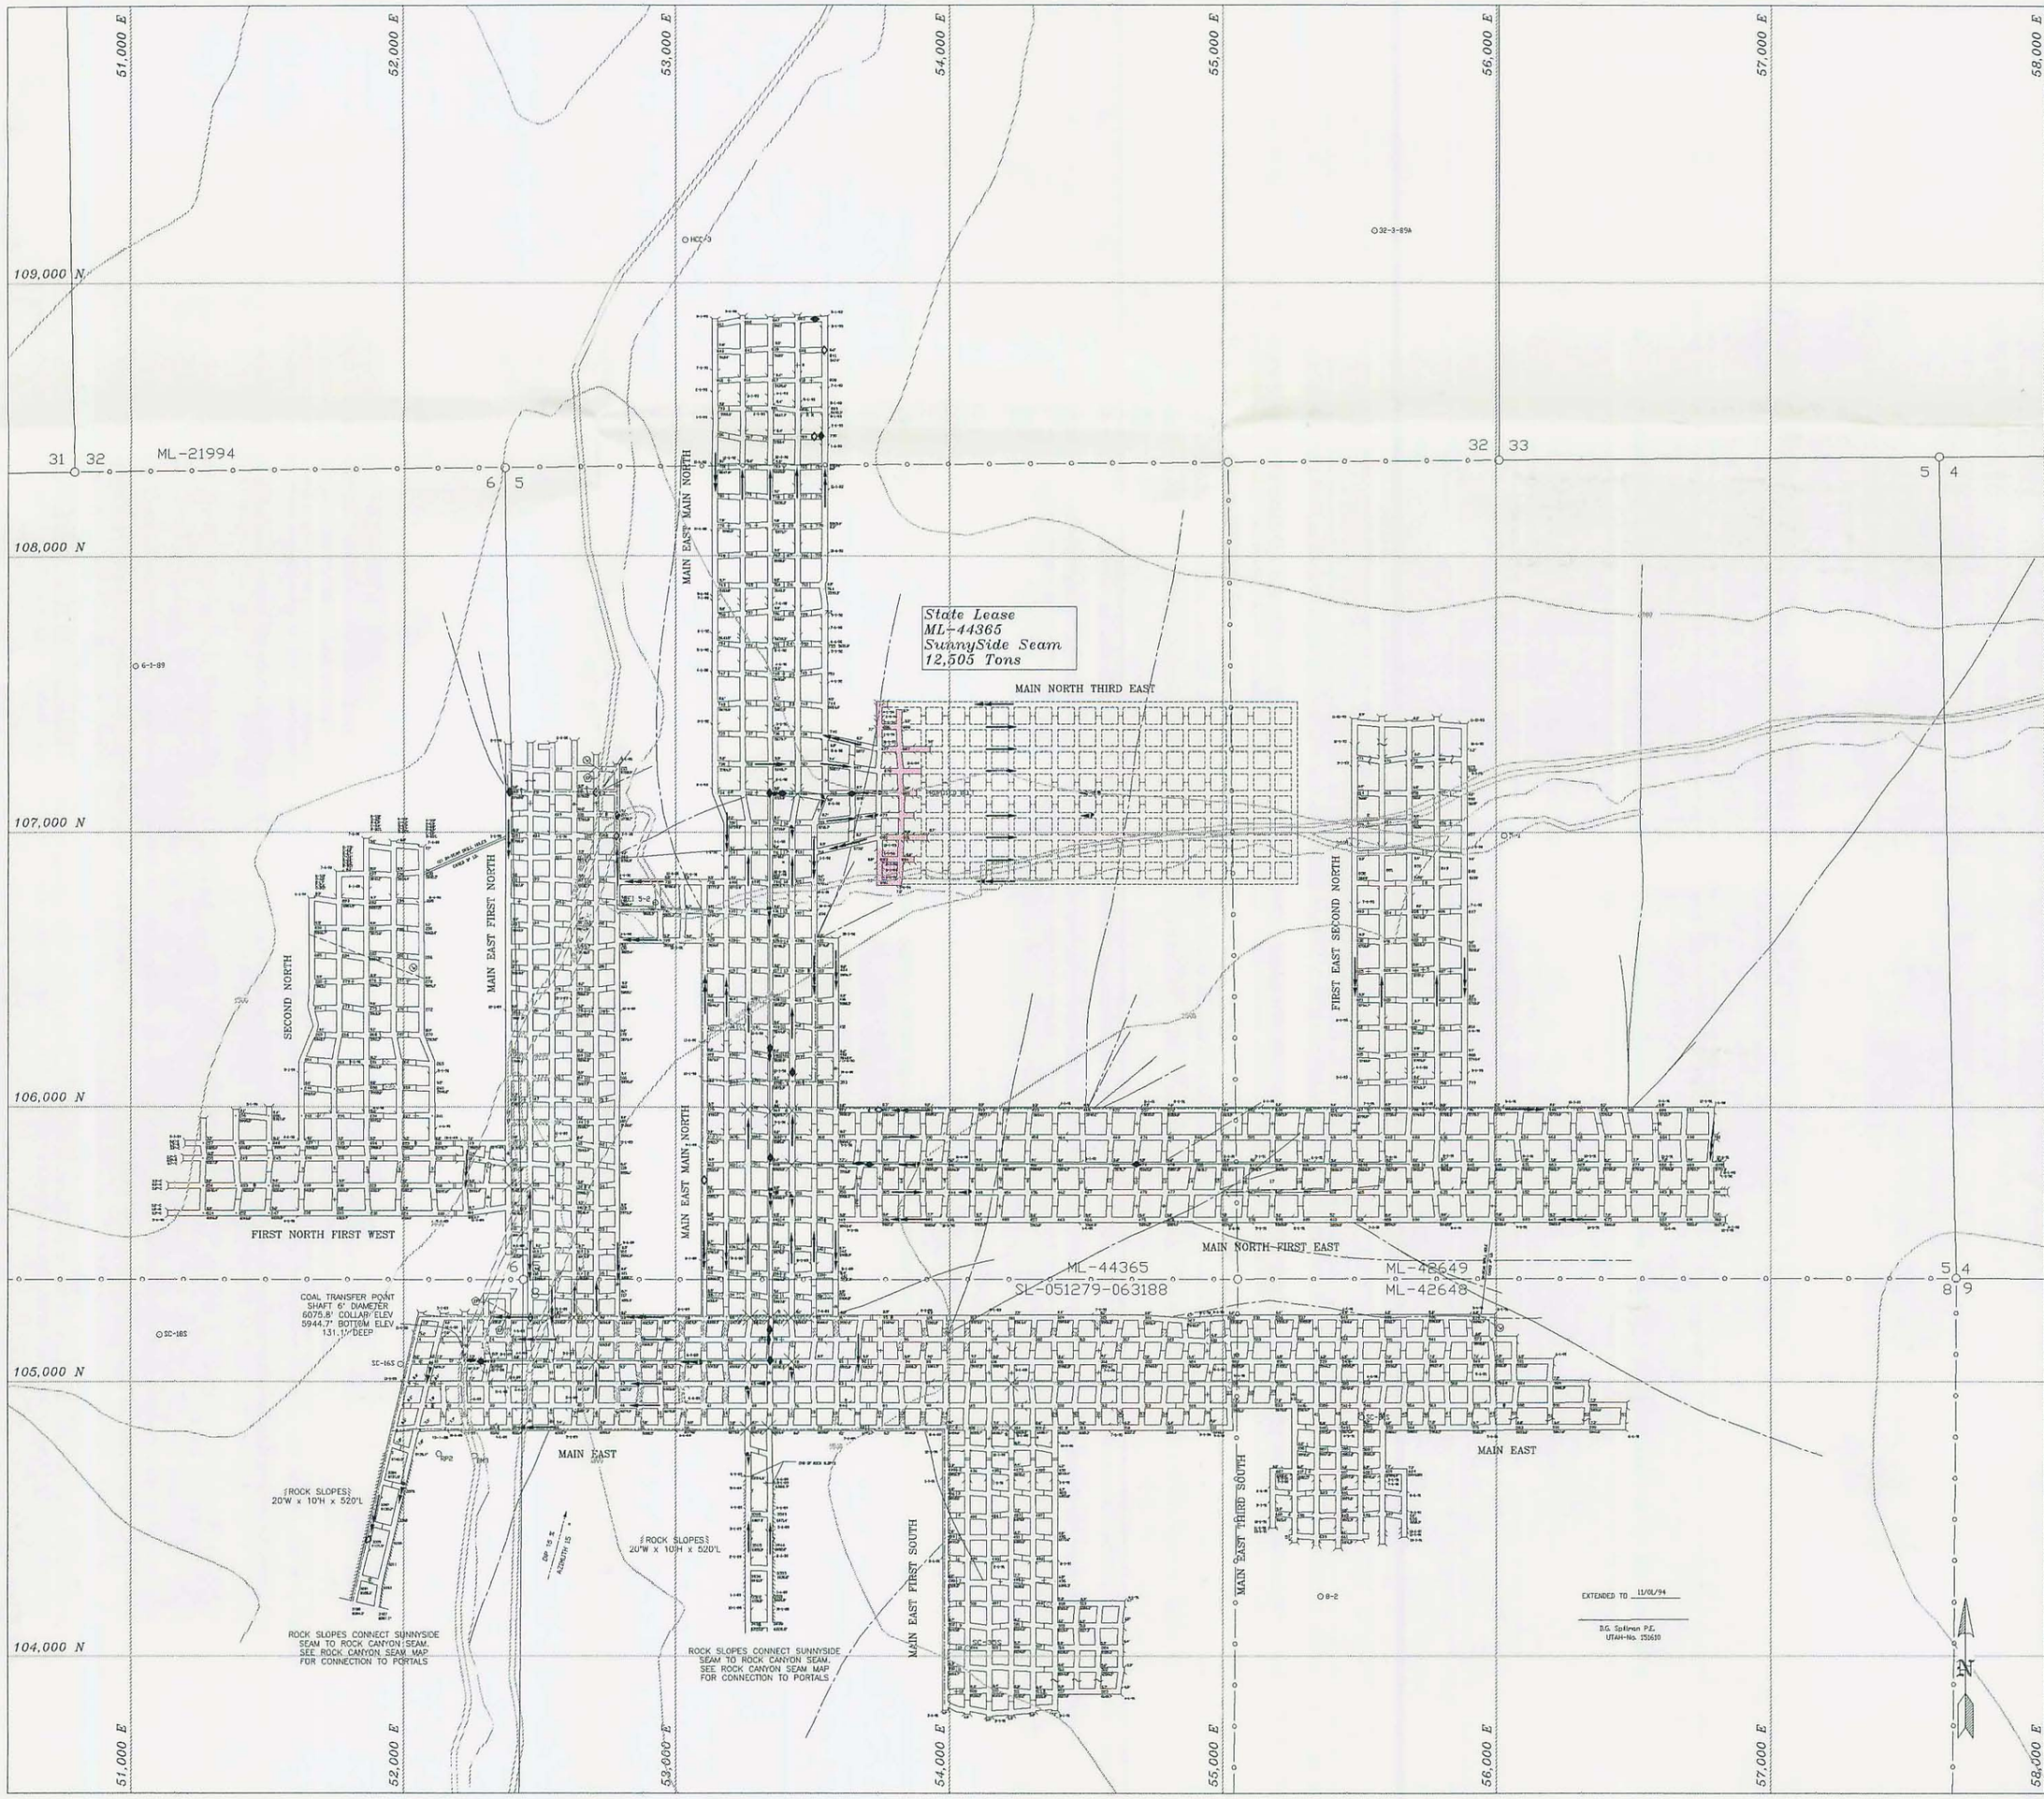

RECEIVED
APR 13 1995
DIV OF OIL, GAS & MINING

MINE PROGRESS MAP
SOLDIER CREEK COAL COMPANY
SOLDIER CANYON MINE
P.O. BOX 1029, WELLINGTON, UT. 84542

LEASE Nos. SL-051279-063188, U-50722, ML-21994, ML-22675, ML-42648, ML-42649, ML-44365
M.S.H.A. I.D. No. 42-00077
D.O.G.M. M&P PERMIT No. ACT/007/038

Scale: 1" = 200' 0' 100' 200' 400'

LEGEND

PERMIT BOUNDARY	REGULATOR
OUTCROP BOUNDARY	OVERCAST
BURN BOUNDARY	STOPPING
COVER LINES	STOPPING / DOOR
MINED OUT AREA	STOPPING / DRIVE THRU DOOR
INTAKE AIR COURSE	PERMANENT SEAL
RETURN AIR COURSE	PRIMARY ESCAPEWAY
COBBED ROCK	SECONDARY ESCAPEWAY
DEGAS PIPELINE	TELEPHONE
DEGAS DRILL HOLE	BELT HAULAGE ENTRY
S.C.C.E. LOCATION	TEMPORARY STOPPING
LEASE BOUNDARY	WATER LEVEL
PROPOSED INTAKE	BELT DRIVE
PROPOSED RETURN	PROPOSED SECONDARY MINING
PIPE REGULATOR	PROPOSED OVERCAST
VERTICAL DRILL HOLE	VENTILATION EVALUATION PT.
CO SENSOR	TOP-OF-SEAM CONTOUR
CH4 SENSOR	LINE BRATTICE

Soldier Creek Coal Company
A SUBSIDIARY OF THE COASTAL CORPORATION
The Energy People

SOLDIER CANYON MINE

TITLE: 1994 SUNNYSIDE PRODUCTION MAP

DATE: 09/12/94	SCALE: 1"=500'
REVISIONS:	DRAWN BY: R. PRICE
CAD DRAWING: SUNNY94.DWG	DRAWING NO.: