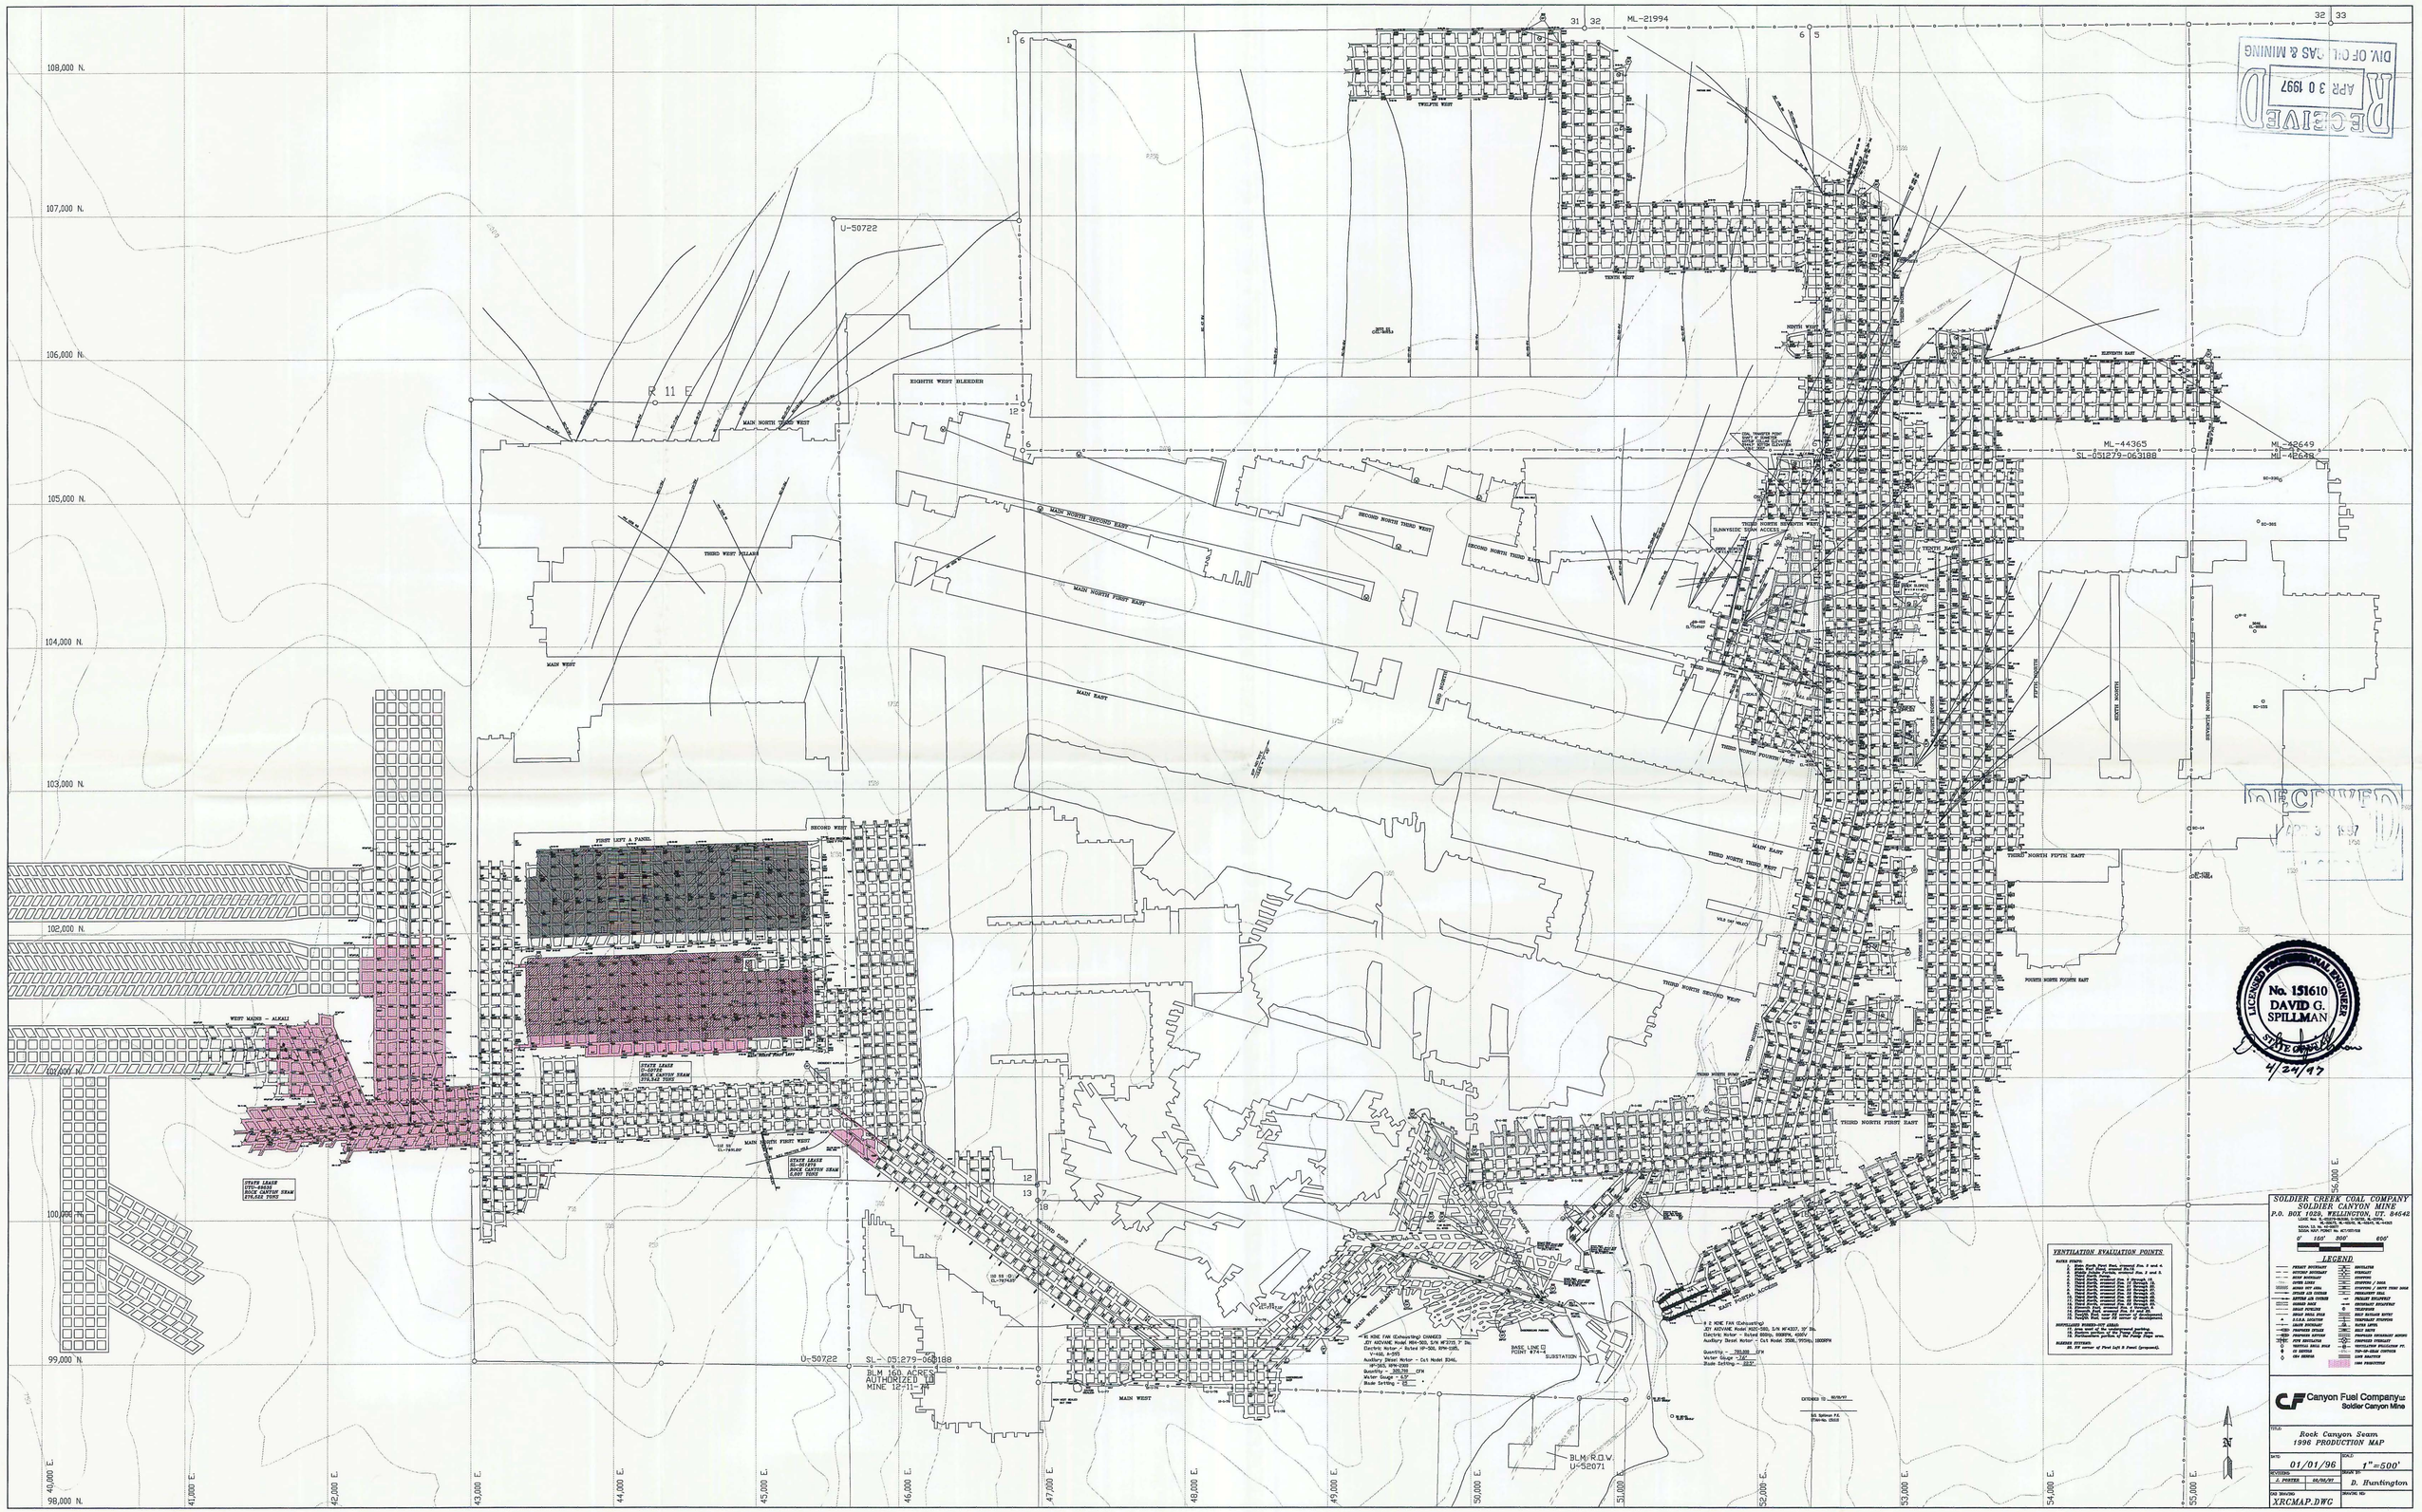

RECEIVED
APR 30 1997
DIV. OF OIL GAS & MINING
ML-21994
U-50722
R 11 E
MAIN NORTH THIRD WEST
EIGHTH WEST BLEEDER
THIRD WEST PILLARS
MAIN WEST
MAIN NORTH SECOND EAST
MAIN NORTH FIRST EAST
SECOND NORTH THIRD WEST
SECOND NORTH THIRD EAST
MAIN EAST
THIRD NORTH THIRD WEST
THIRD NORTH SECOND WEST
THIRD NORTH FIRST EAST
THIRD NORTH FIFTH EAST
FOURTH NORTH FOURTH EAST
FIRST LEFT A PANEL
SECOND WEST
WEST MAINS - ALKALI
MAIN NORTH FIRST WEST
STATE LEASE
ML-44365
SL-051279-063188
ML-42649
ML-42648
SL-051279-063188
BLM 160 ACRES
AUTHORIZED
MINE 12-11-74
BLM R.O.W.
U-52071
SUBSTATION
108,000 N.
107,000 N.
106,000 N.
105,000 N.
104,000 N.
103,000 N.
102,000 N.
101,000 N.
100,000 N.
99,000 N.
98,000 N.
40,000 E.
41,000 E.
42,000 E.
43,000 E.
44,000 E.
45,000 E.
46,000 E.
47,000 E.
48,000 E.
49,000 E.
50,000 E.
51,000 E.
52,000 E.
53,000 E.
54,000 E.
55,000 E.
56,000 E.
LICENSED PROFESSIONAL ENGINEER
No. 151610
DAVID G. SPILLMAN
STATE OF UTAH
4/24/97
VENTILATION EVALUATION POINTS
SOLDIER CREEK COAL COMPANY
SOLDIER CANYON MINE
P.O. BOX 1028, WELLINGTON, UT. 84542
LEGEND
Canyon Fuel Company LLC
Soldier Canyon Mine
TITLE:
Rock Canyon Seam
1996 PRODUCTION MAP
DATE:
01/01/96
SCALE:
1"=500'
REVISIONS:
J. PORTER
04/30/97
DRAWN BY:
D. Huntington
CAD DRAWING:
XRCMAP.DWG
DRAWING NO: