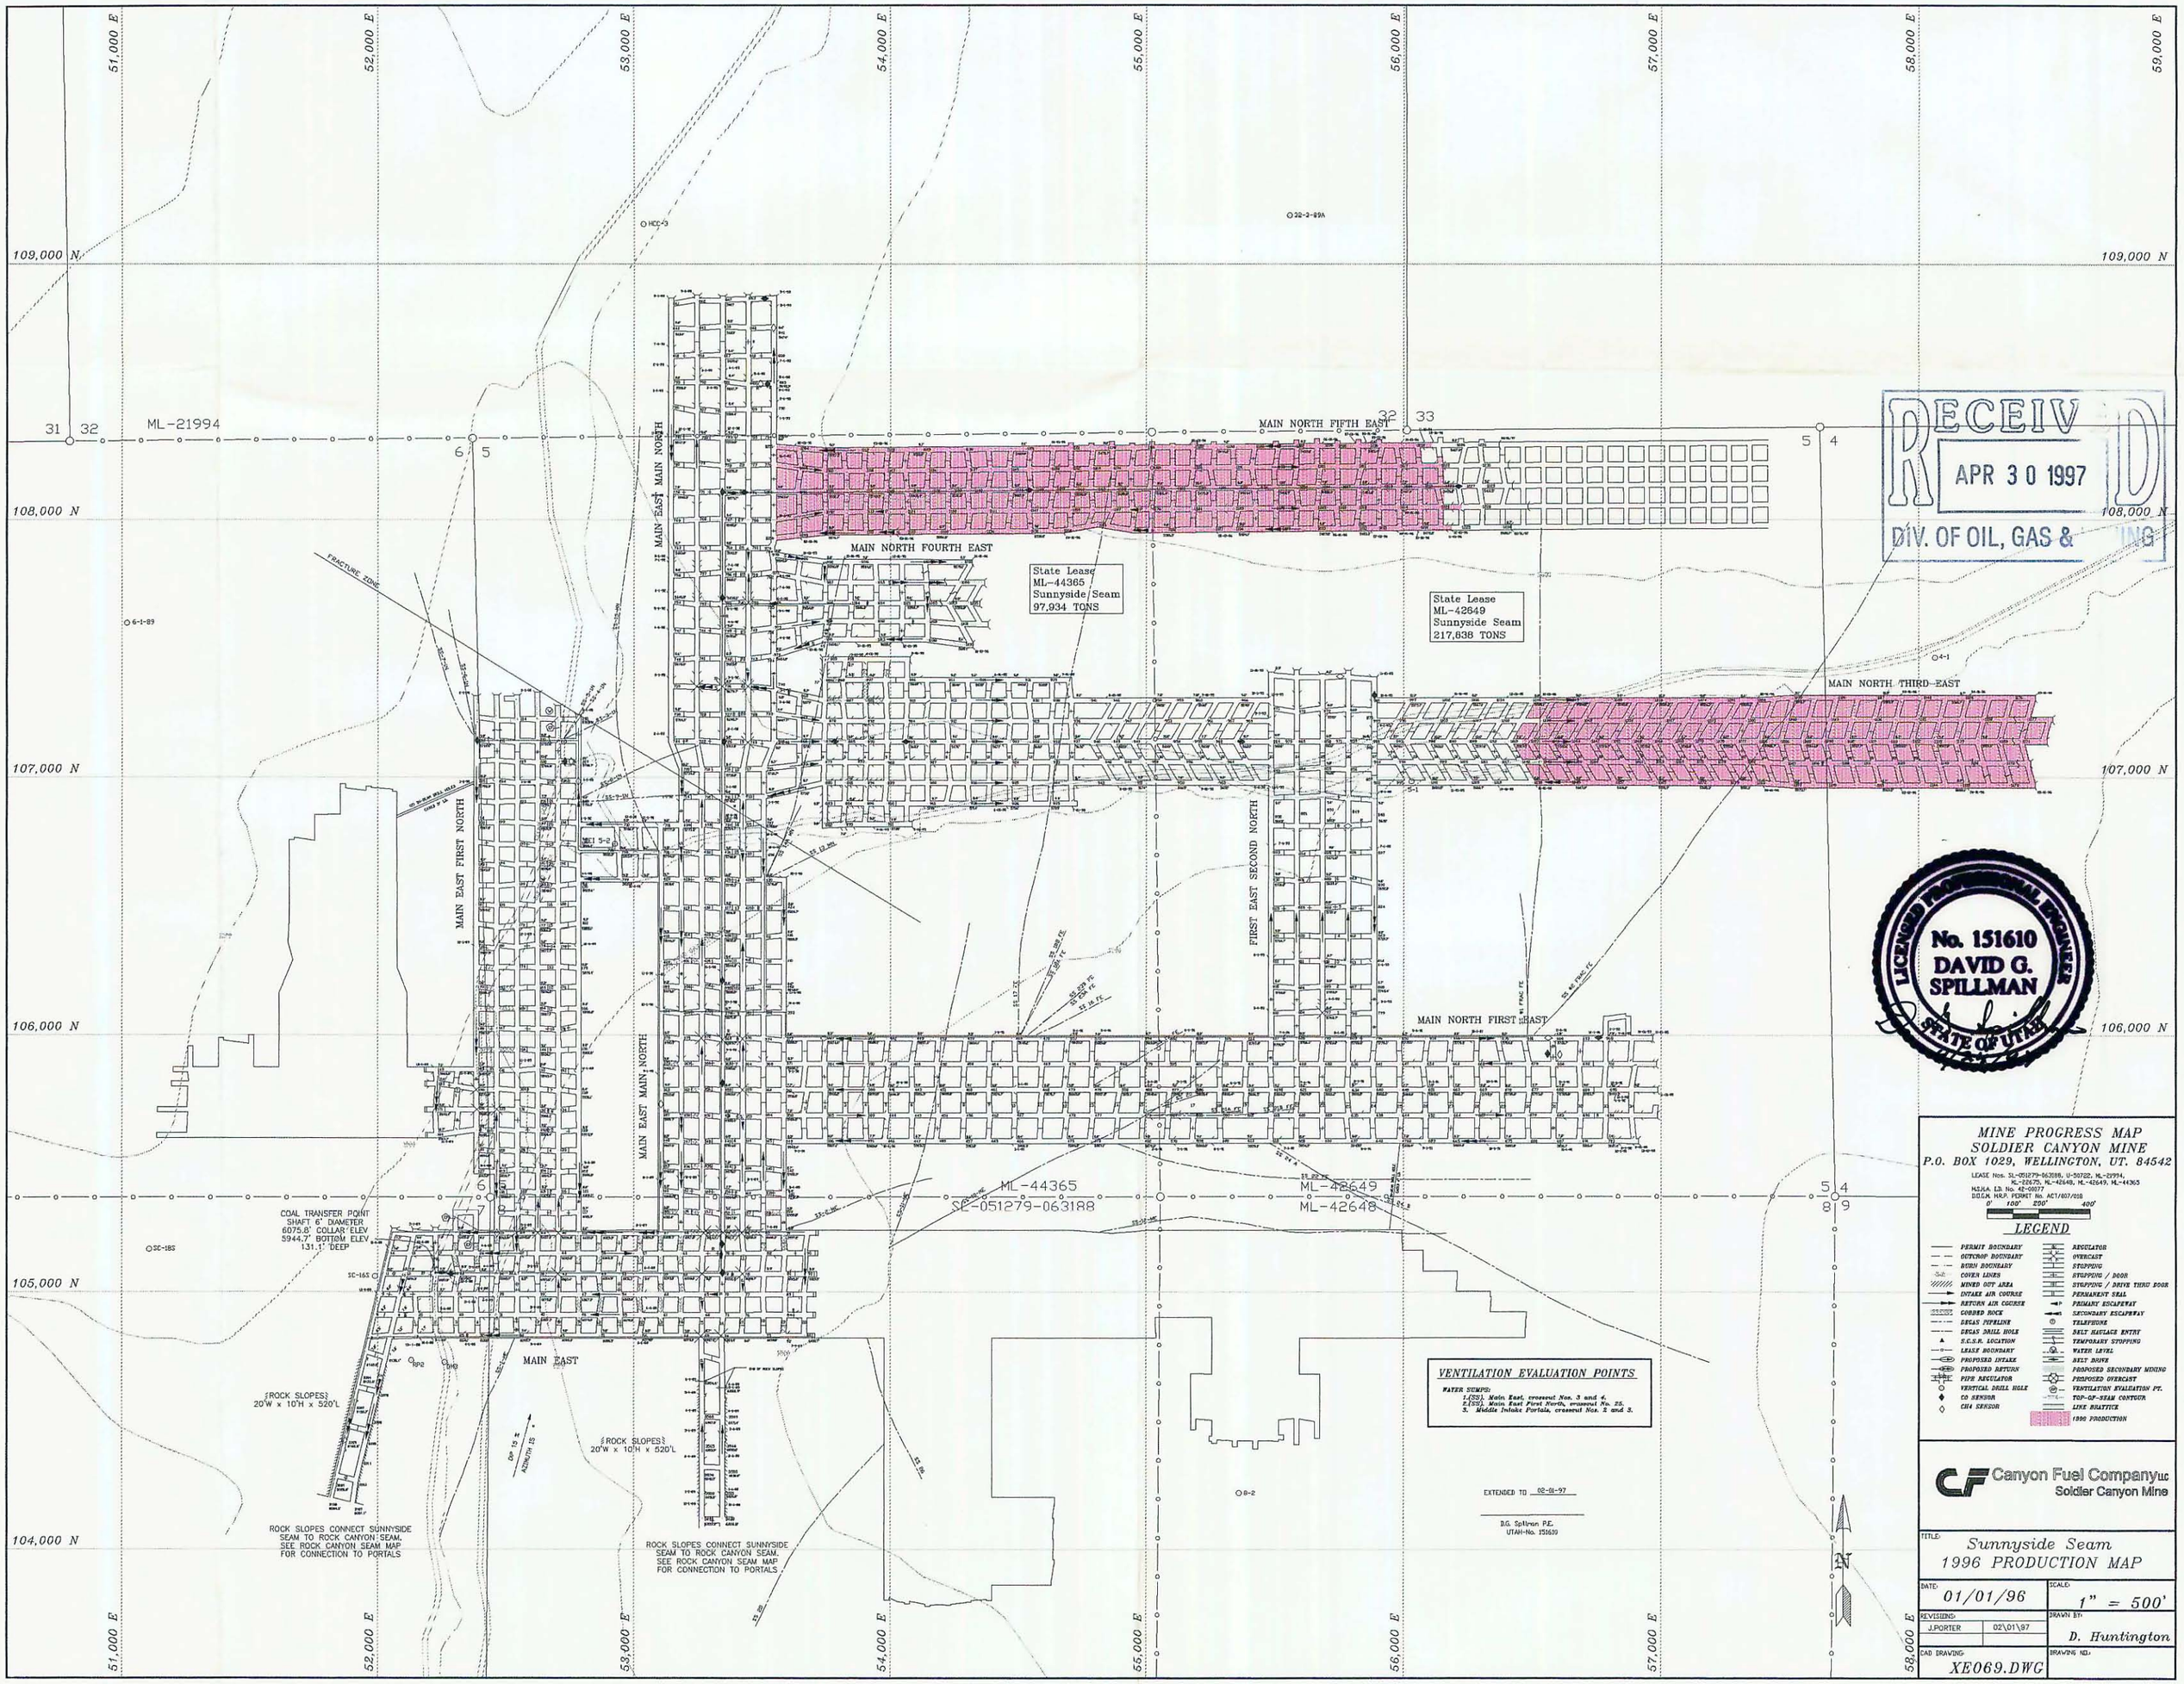
51,000 E
52,000 E
53,000 E
54,000 E
55,000 E
56,000 E
57,000 E
58,000 E
59,000 E
109,000 N
108,000 N
107,000 N
106,000 N
105,000 N
104,000 N
ML-21994
MAIN NORTH FIFTH EAST
MAIN NORTH FOURTH EAST
MAIN NORTH THIRD EAST
MAIN NORTH FIRST EAST
MAIN EAST MAIN NORTH
MAIN EAST FIRST NORTH
FIRST EAST SECOND NORTH
MAIN EAST
FRACTURE ZONE
State Lease
ML-44365
Sunnyside Seam
97,934 TONS
State Lease
ML-42649
Sunnyside Seam
217,638 TONS
ML-44365
SE-051279-063188
ML-42649
ML-42648
COAL TRANSFER POINT
SHAFT 6' DIAMETER
6075.8' COLLAR ELEV
5944.7' BOTTOM ELEV
131.1' DEEP
ROCK SLOPES
20'W x 10'H x 520'L
ROCK SLOPES CONNECT SUNNYSIDE SEAM TO ROCK CANYON SEAM. SEE ROCK CANYON SEAM MAP FOR CONNECTION TO PORTALS
VENTILATION EVALUATION POINTS
WATER SUMPS:
1.(SS). Main East, crosscut Nos. 3 and 4.
2.(SS). Main East First North, crosscut No. 25.
3. Middle Intake Portals, crosscut Nos. 2 and 3.
EXTENDED TO 02-01-97
D.G. Spillman P.E.
UTAH-No. 151610
RECEIVED
APR 30 1997
DIV. OF OIL, GAS & MINING
LICENSED PROFESSIONAL ENGINEER
No. 151610
DAVID G. SPILLMAN
STATE OF UTAH
MINE PROGRESS MAP
SOLDIER CANYON MINE
P.O. BOX 1029, WELLINGTON, UT. 84542
LEASE Nos. SL-051279-063188, U-50722, ML-21994, ML-22675, ML-42649, ML-42648, ML-44365
MSHA I.D. No. 42-00077
D.O.G.M. M.R.P. PERMIT No. ACT/007/018
0' 100' 200' 400'
LEGEND
PERMIT BOUNDARY
OUTCROP BOUNDARY
BURN BOUNDARY
COVER LINES
MINED OUT AREA
INTAKE AIR COURSE
RETURN AIR COURSE
CORDED ROCK
DEGAS PIPELINE
DEGAS DRILL HOLE
S.E.S.R. LOCATION
LEASE BOUNDARY
PROPOSED INTAKE
PROPOSED RETURN
PIPE REGULATOR
VERTICAL DRILL HOLE
CO SENSOR
CH4 SENSOR
REGULATOR
OVERCAST
STOPPING
STOPPING / DOOR
STOPPING / DRIVE THRU DOOR
PERMANENT SEAL
PRIMARY ESCAPEWAY
SECONDARY ESCAPEWAY
TELEPHONE
BELT HAULAGE ENTRY
TEMPORARY STOPPING
WATER LEVEL
BELT DRIVE
PROPOSED SECONDARY MINING
PROPOSED OVERCAST
VENTILATION EVALUATION PT.
TOP-OF-SEAM CONTOUR
LINE BRATTICE
1996 PRODUCTION
Canyon Fuel Company LLC
Soldier Canyon Mine
TITLE: Sunnyside Seam 1996 PRODUCTION MAP
DATE: 01/01/96
SCALE: 1" = 500'
REVISIONS: J.PORTER 02\01\97
DRAWN BY: D. Huntington
CAD DRAWING: XE069.DWG
DRAWING NO.: