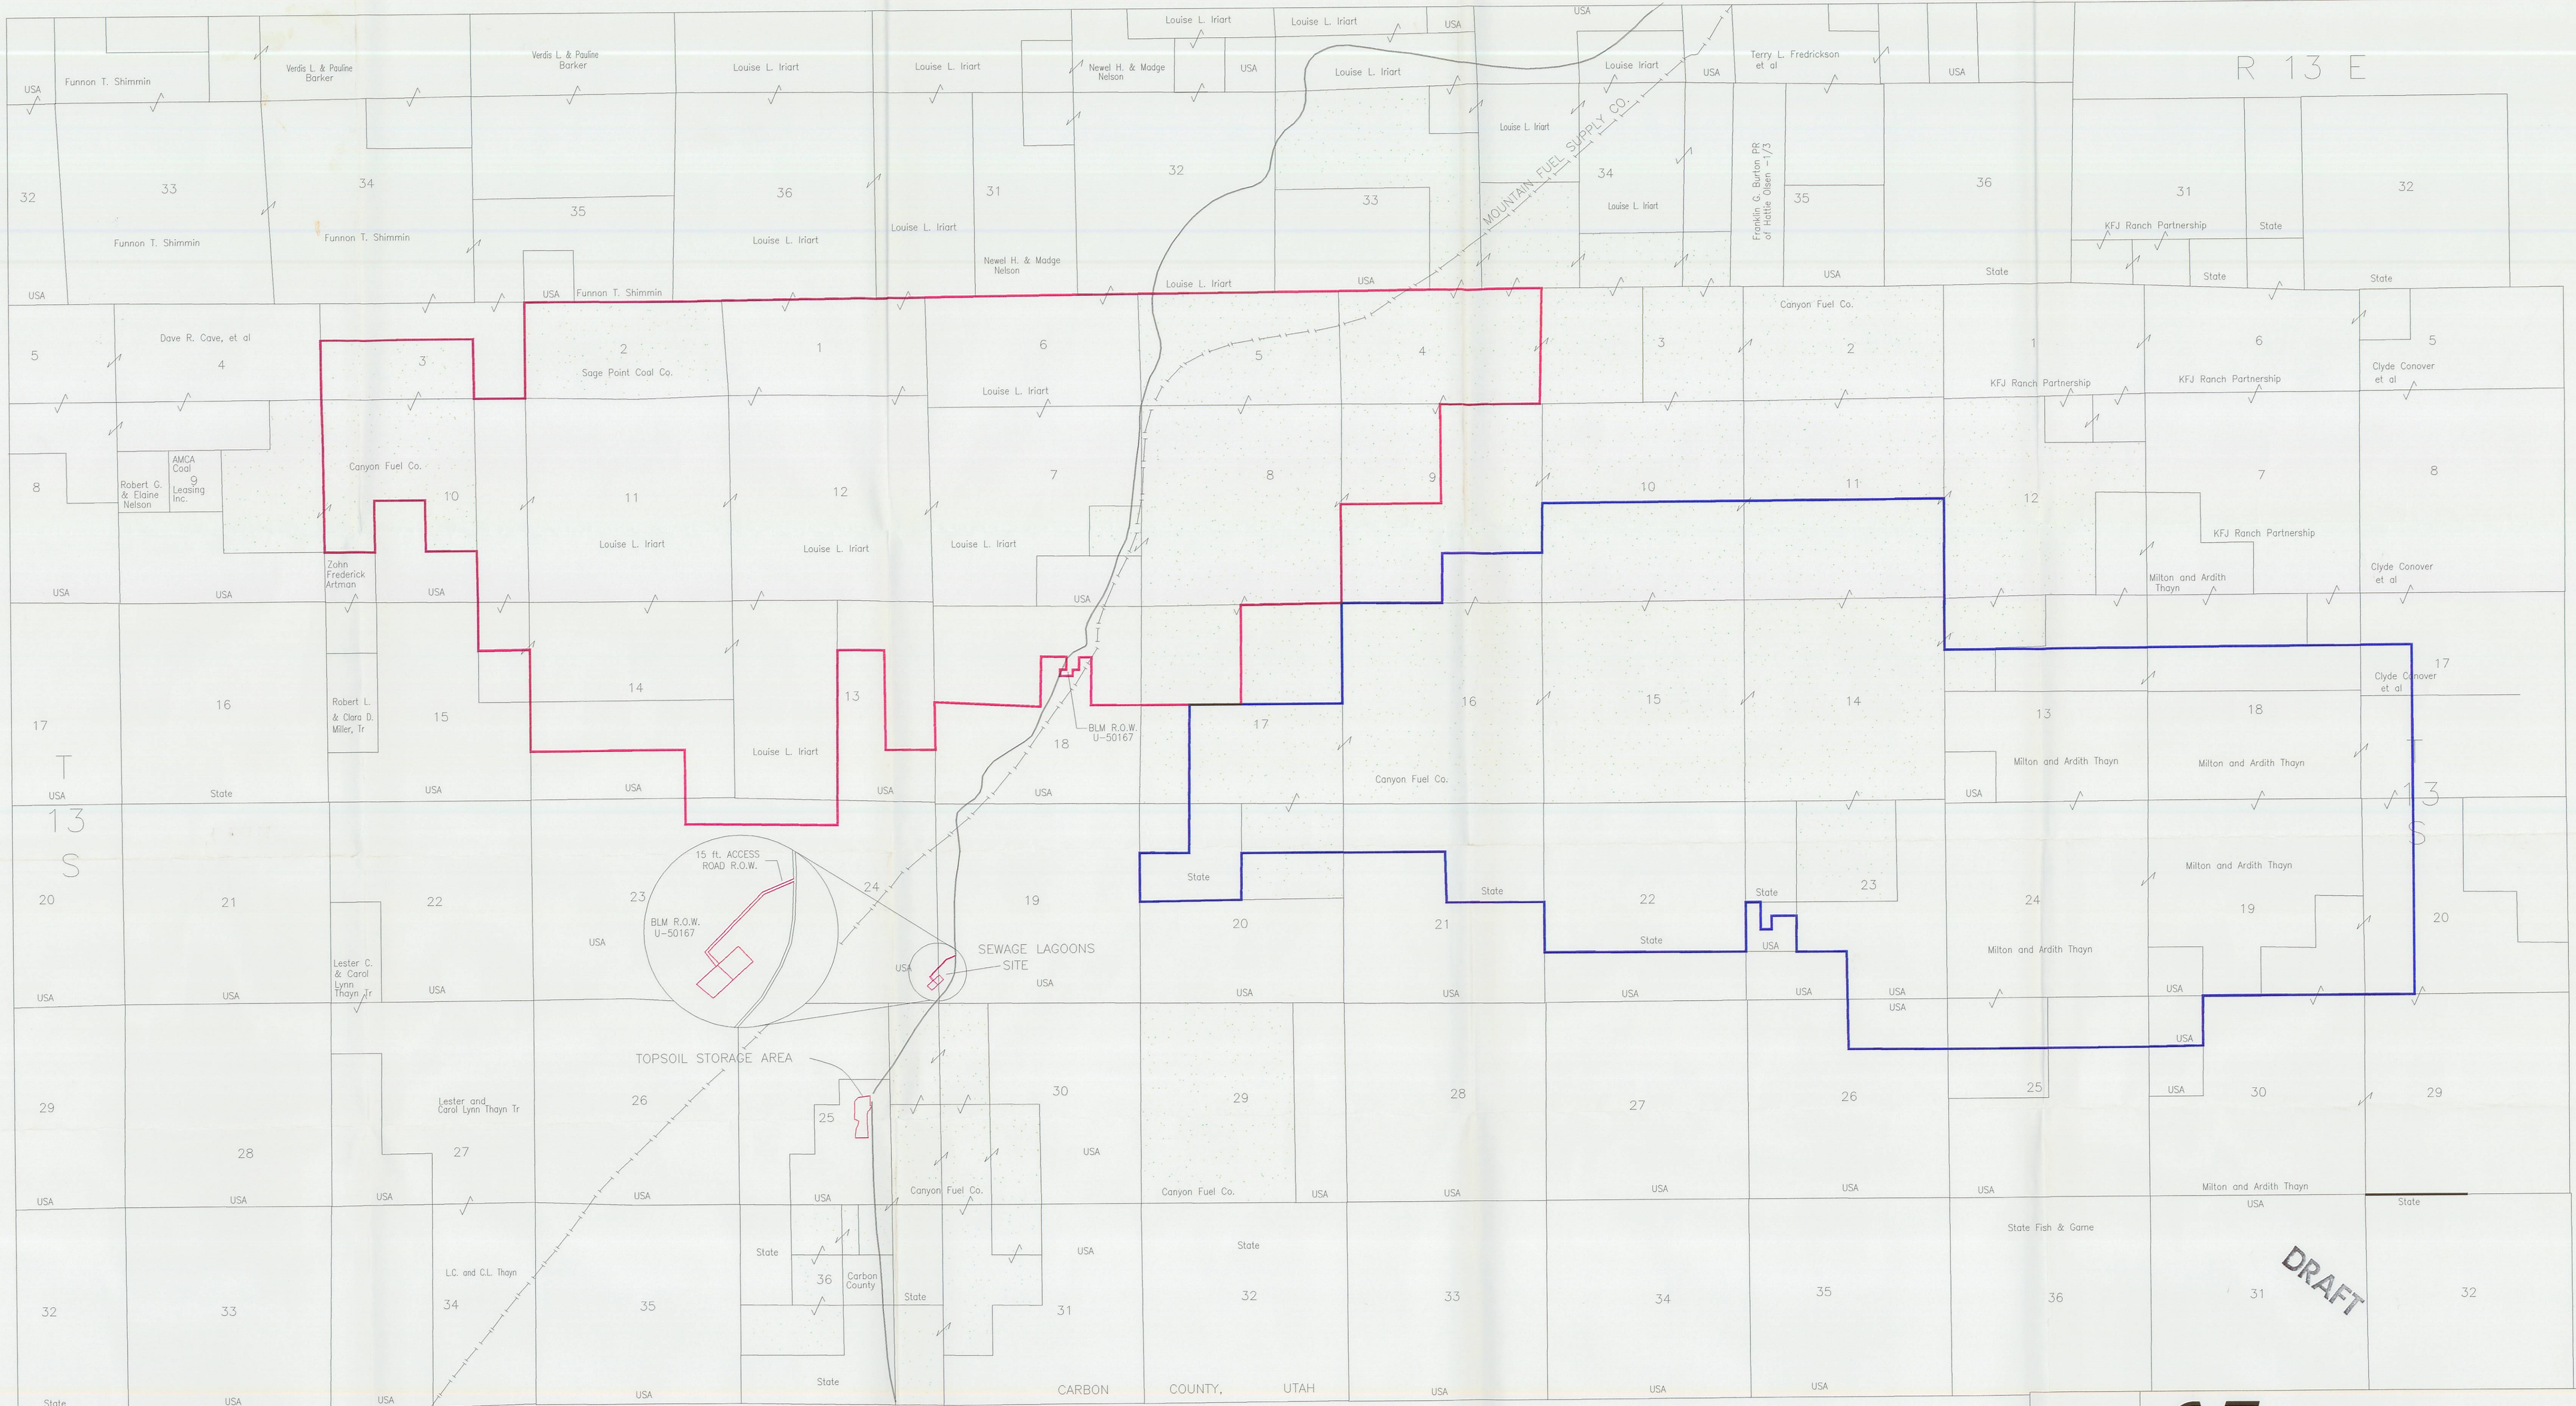

LEGEND:

- SOLDIER CANYON MINE FIVE-YEAR TERM PERMIT AREAS
- CANYON FUEL CO. – SURFACE OWNERSHIP
- DUGOUT CANYON MINE PERMIT AREAS

PERMIT AREA

SOLDIER CREEK MINE		DUGOUT CANYON MINE	
MINE AREA	6646 ACRES	MINE AREA (PERMIT AREA)	7169 ACRES
TOPSOIL STORAGE AREA	8.46 ACRES	DISTURBED AREA	20.1 ACRES
SEWAGE LAGOON AREA	2.07 ACRES		
	6656.53 ACRES		

REVISION

DATE:	BY:
8/21/96	DDH
2/11/97	DDH
12/15/00	JCB

Canyon Fuel Company LLC

DRAFT

SURFACE OWNERSHIP MAP

RECEIVED DEC 29 2000 DIVISION OF OIL, GAS AND MINING

SOLDIER CANYON AND DUGOUT CANYON MINES

DRAWN BY: DDH	DATE: MAY 27,1996	SCALE: 1" = 2000'	
APPROVED BY:	FILE NAME: PERMCOM.DWG	DRAWING OR MAP NUMBER: EXHIBIT 1.12-1	