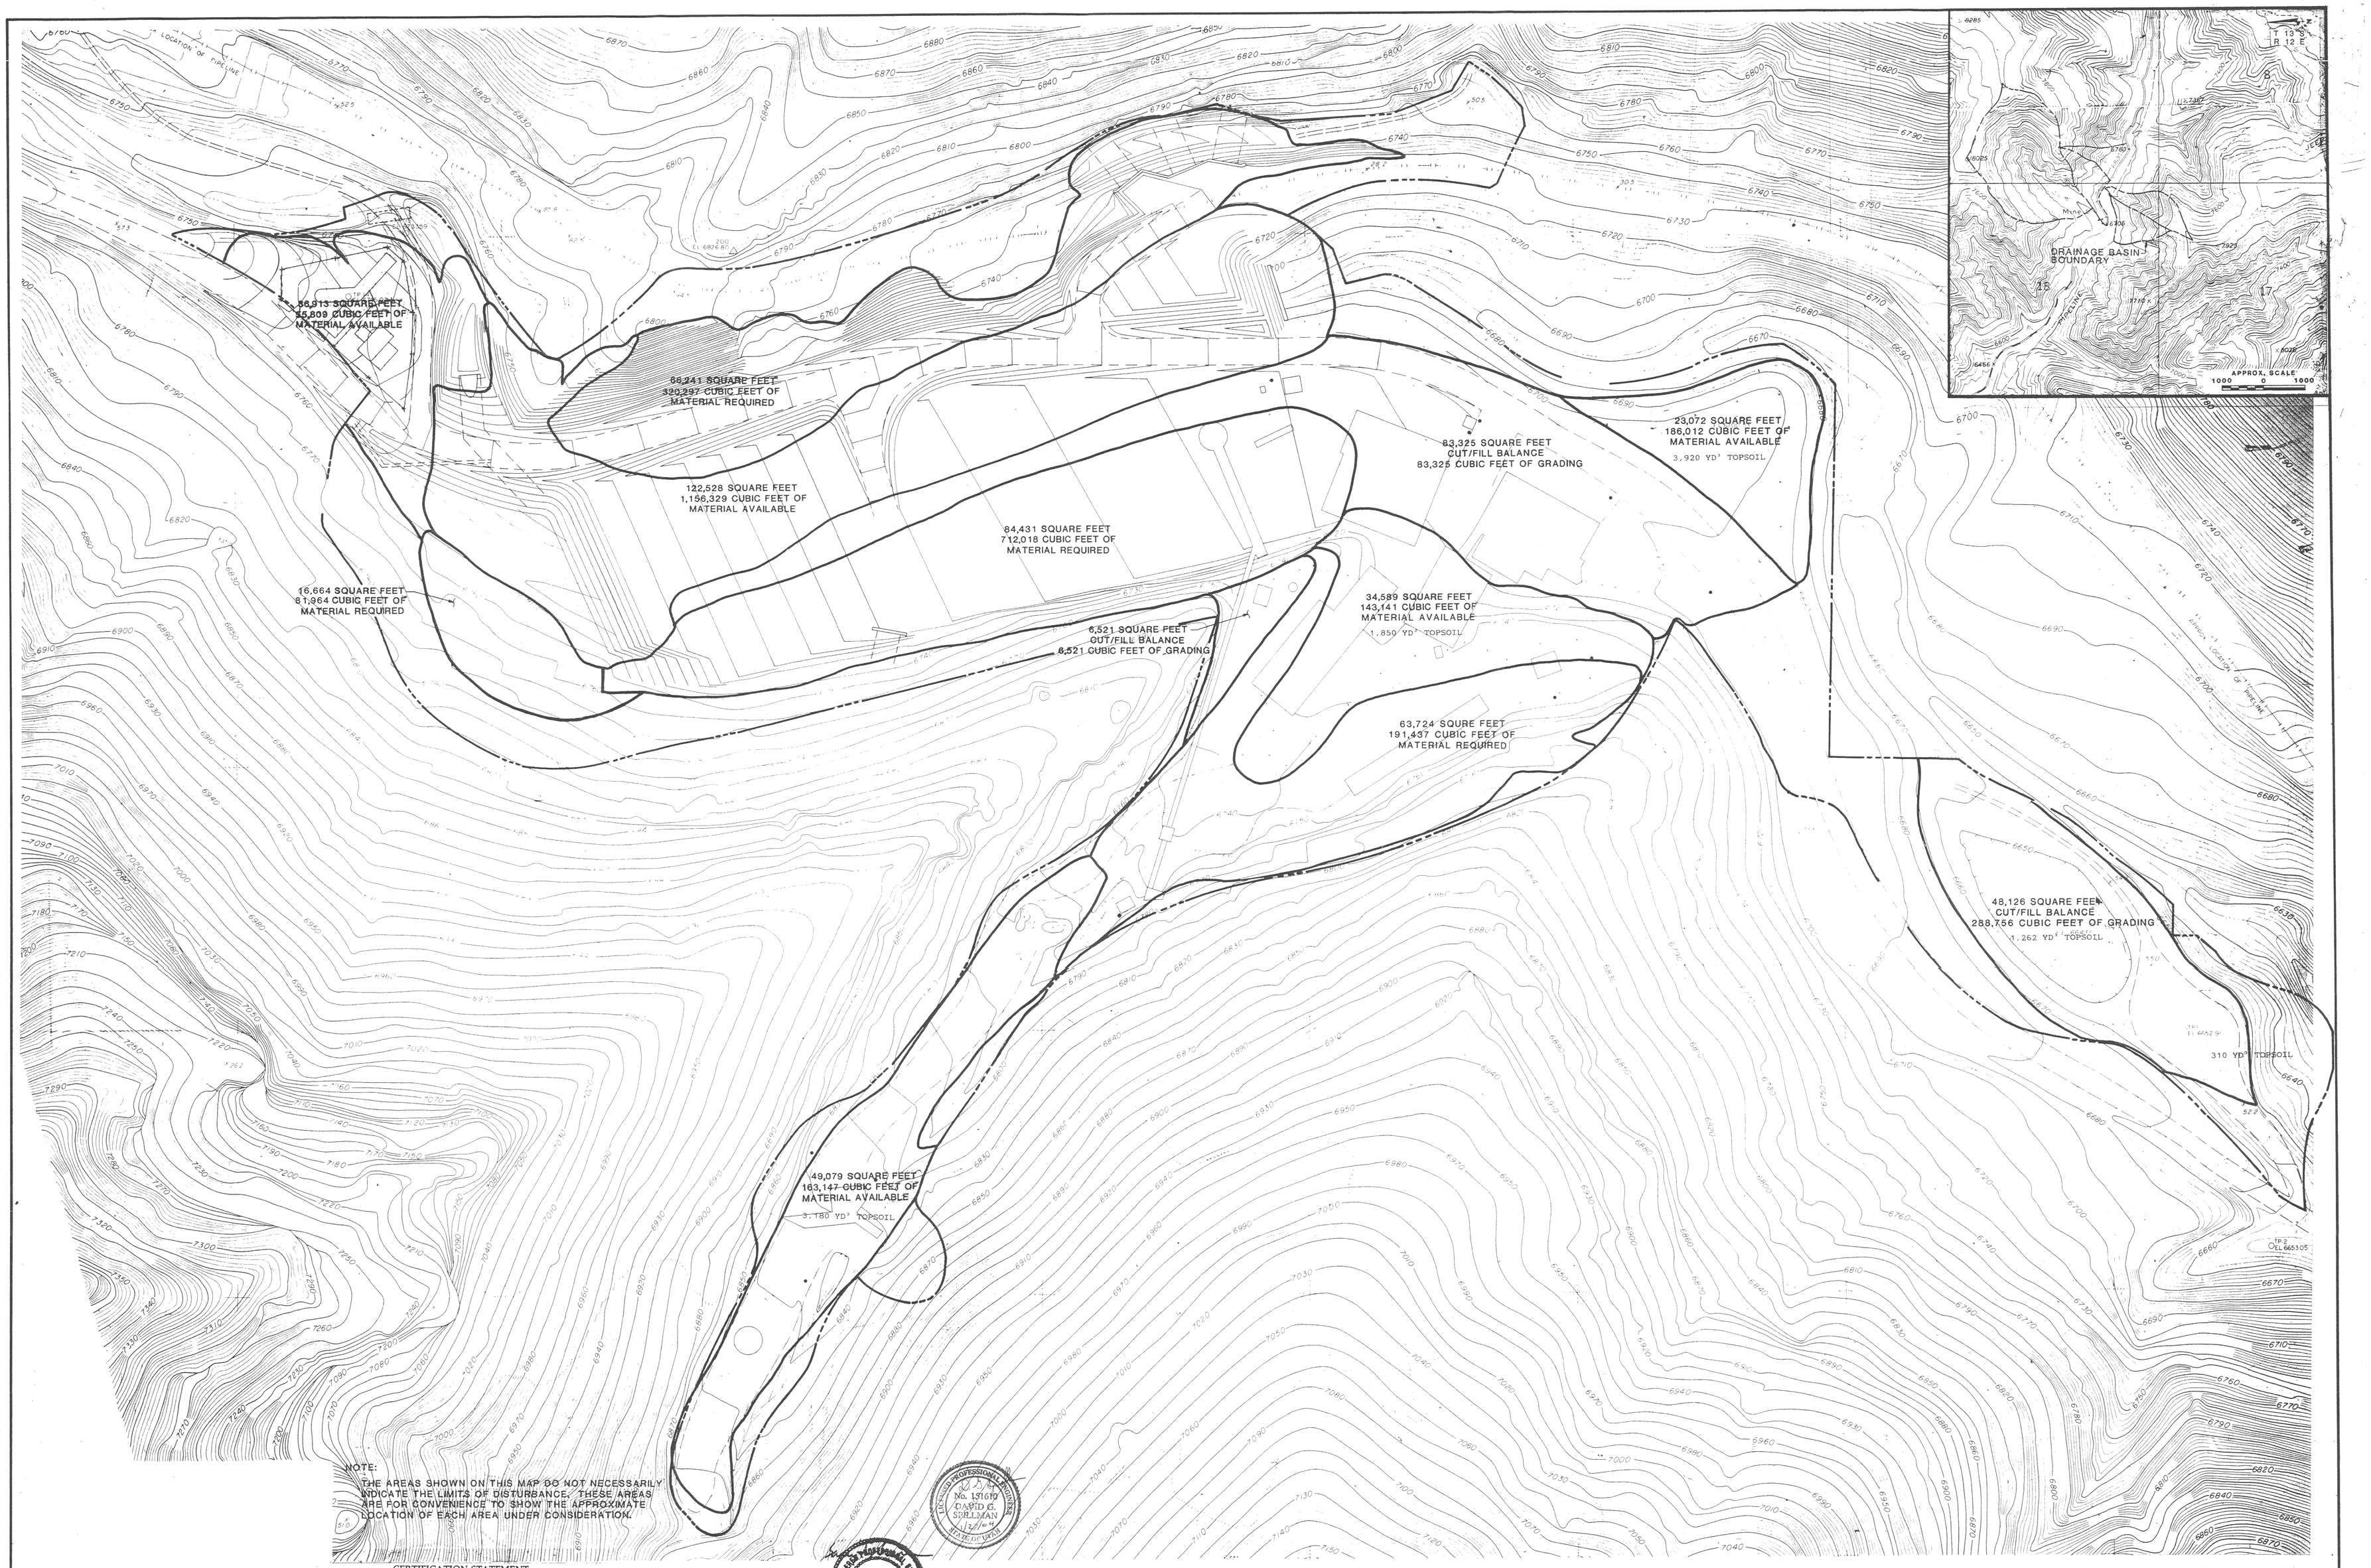

NOTE:
THE AREAS SHOWN ON THIS MAP DO NOT NECESSARILY INDICATE THE LIMITS OF DISTURBANCE. THESE AREAS ARE FOR CONVENIENCE TO SHOW THE APPROXIMATE LOCATION OF EACH AREA UNDER CONSIDERATION.

LICENSED PROFESSIONAL ENGINEER No. 131610 DAVID G. SPILLMAN STATE OF UTAH

CERTIFICATION STATEMENT

I, being a professional engineer hereby certify that this map was prepared by me or under my direct supervision and that all information contained thereon is true and correct to the best of my knowledge and information.

HANSEN ALLEN & LUCE
CONSULTANTS ENGINEERS
Salt Lake City Utah

REGISTERED PROFESSIONAL ENGINEER BARRY J. BARNUM No. 05945-0058-1 STATE OF UTAH
PROJECT ENGINEER

DESIGNED	BJB	3			
DRAFTED	DRB	2			
CHECKED		1			
DATE	SEPT., 1991	NO.	DATE	BY	APVD.

SCALE

VERIFY SCALE
0" 1"
BAR IS ONE INCH ON ORIGINAL DRAWING. IF NOT ONE INCH ON THIS SHEET, ADJUST SCALES ACCORDINGLY.

Soldier Creek Coal Company
SOLDIER CANYON MINE

RECLAMATION VOLUMES

JAN 3 1992

MAP NO. 5.42a
95-02-100