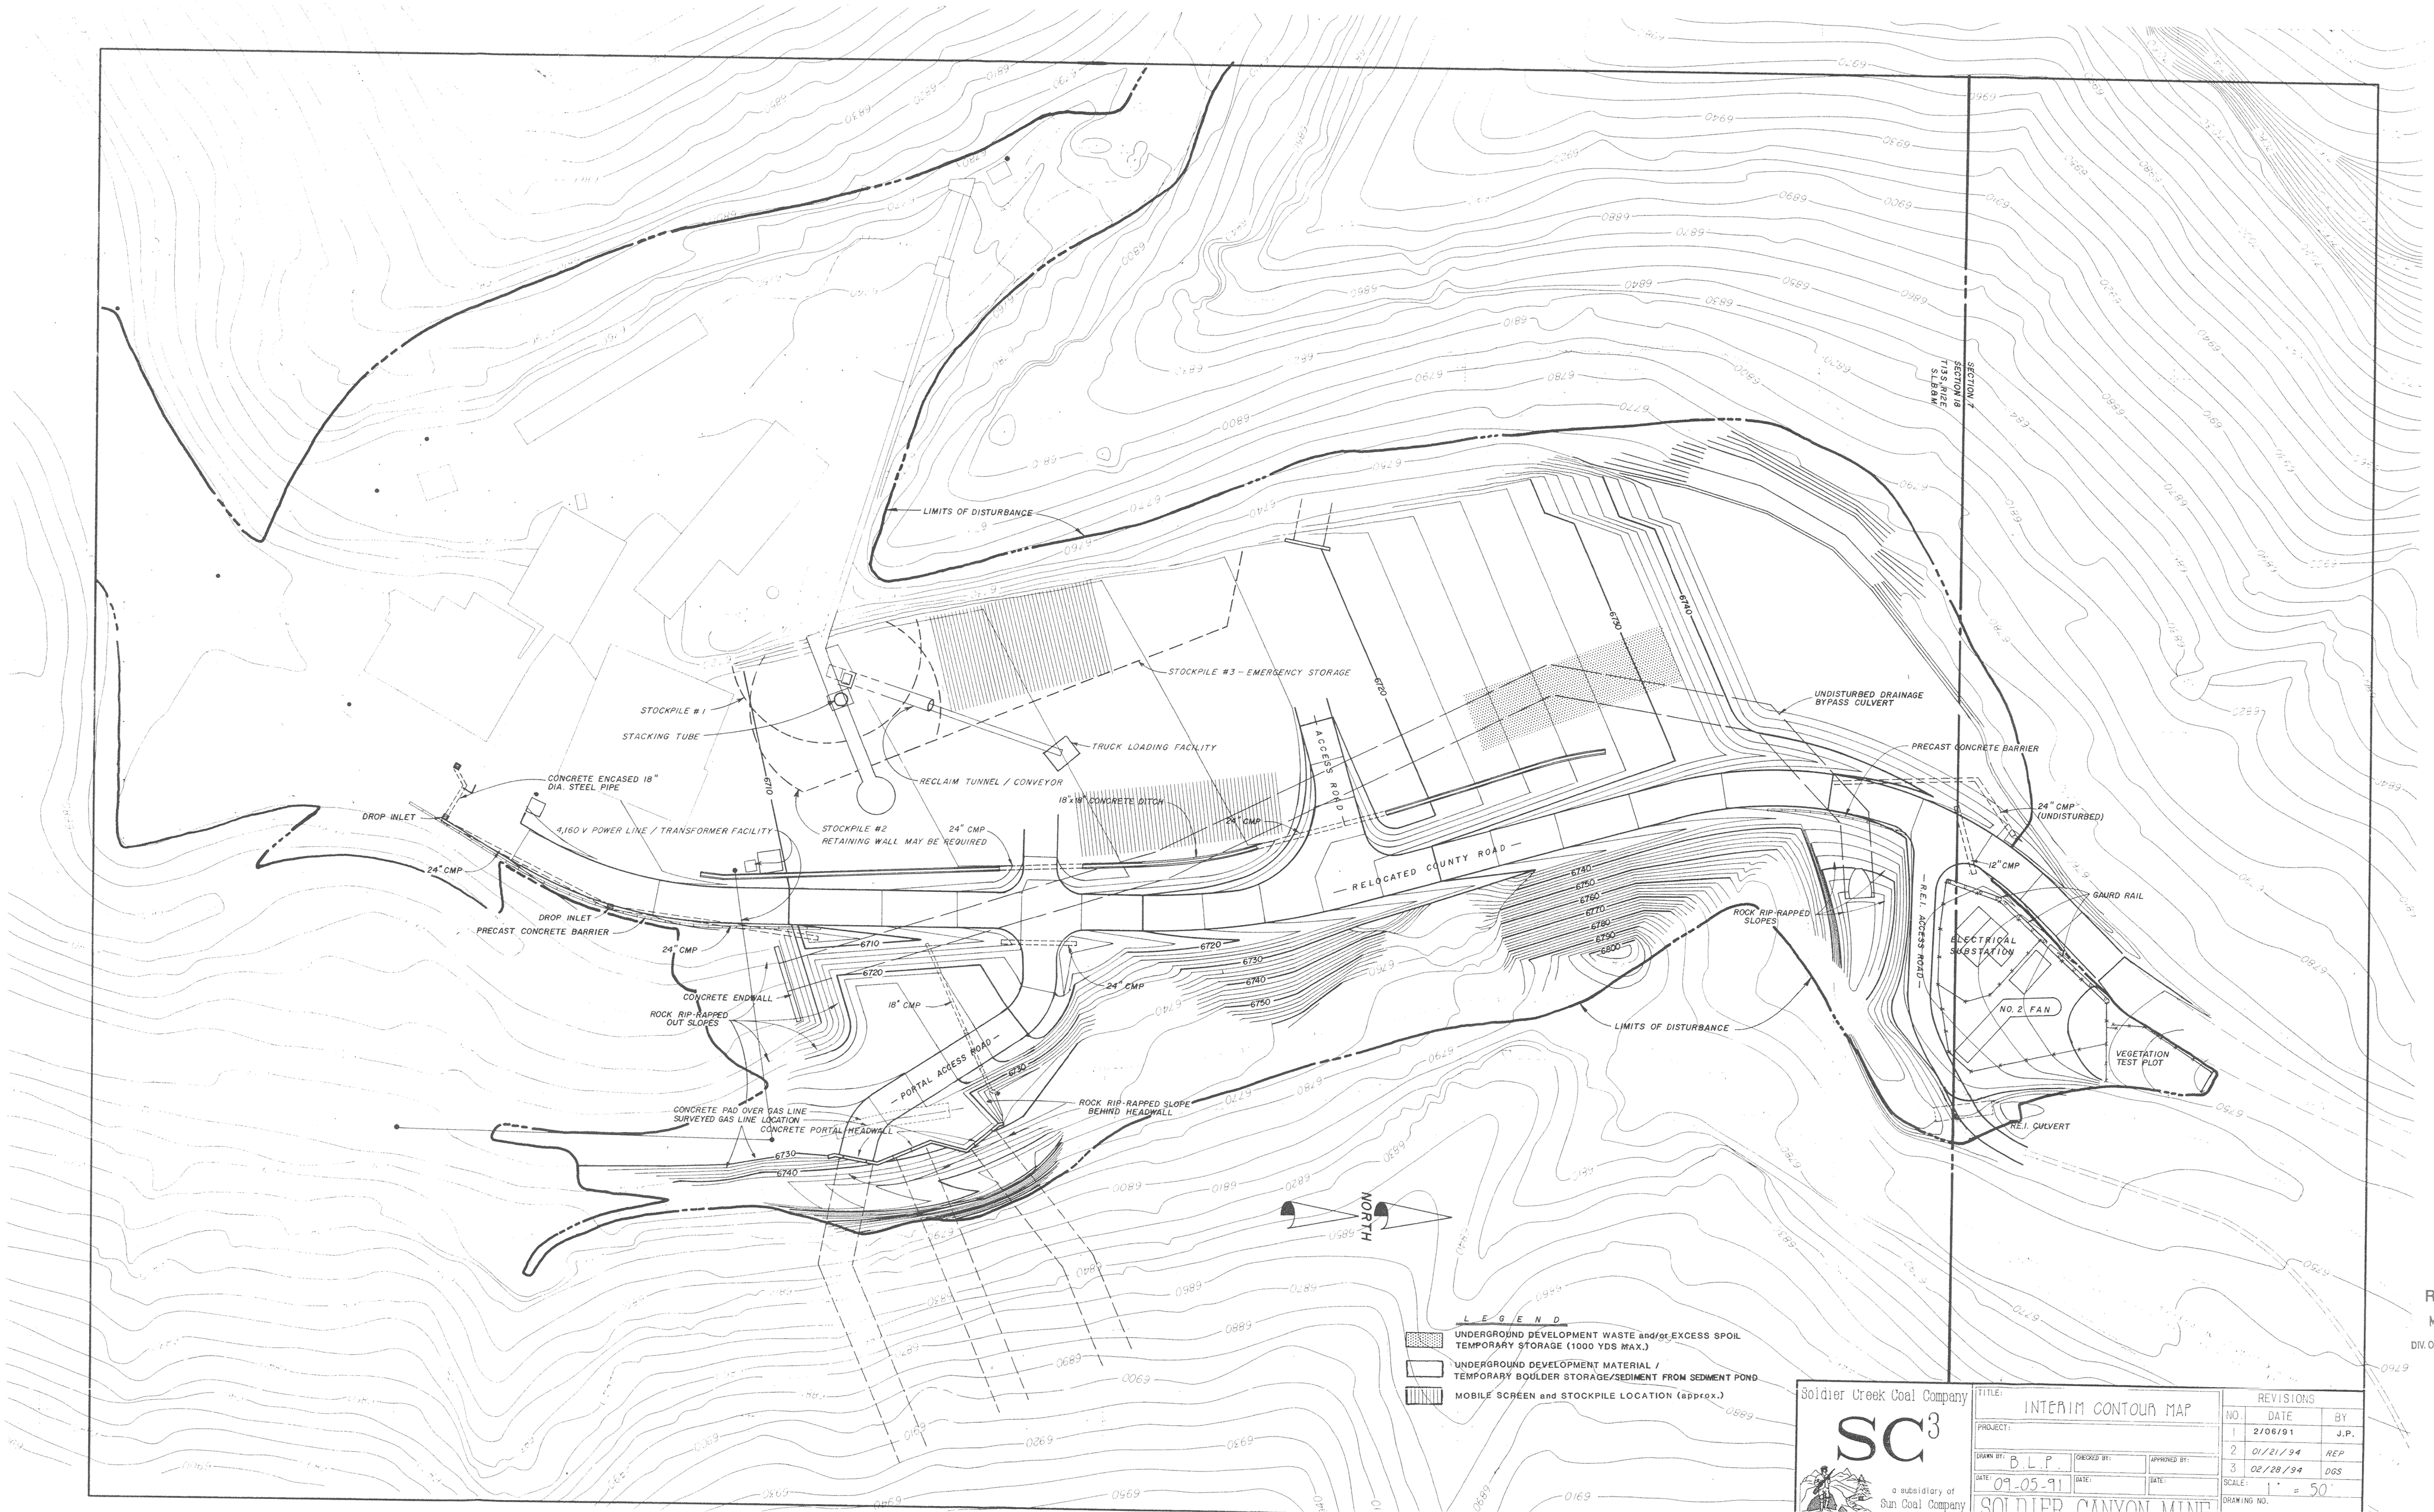

RECEIVED
MAR 1 9 2004
DIV. OF OIL, GAS & MINING

Soldier Creek Coal Company
SC3
a subsidiary of Sun Coal Company

TITLE: INTERIM CONTOUR MAP

PROJECT:

DRAWN BY: B.L.P. | CHECKED BY: | APPROVED BY:

DATE: 09-05-91 | DATE: | DATE:

SOLDIER CANYON MINE

REVISIONS		
NO.	DATE	BY
1	2/06/91	J.P.
2	01/21/94	REP
3	02/28/94	DGS

SCALE: 1" = 50'

DRAWING NO.