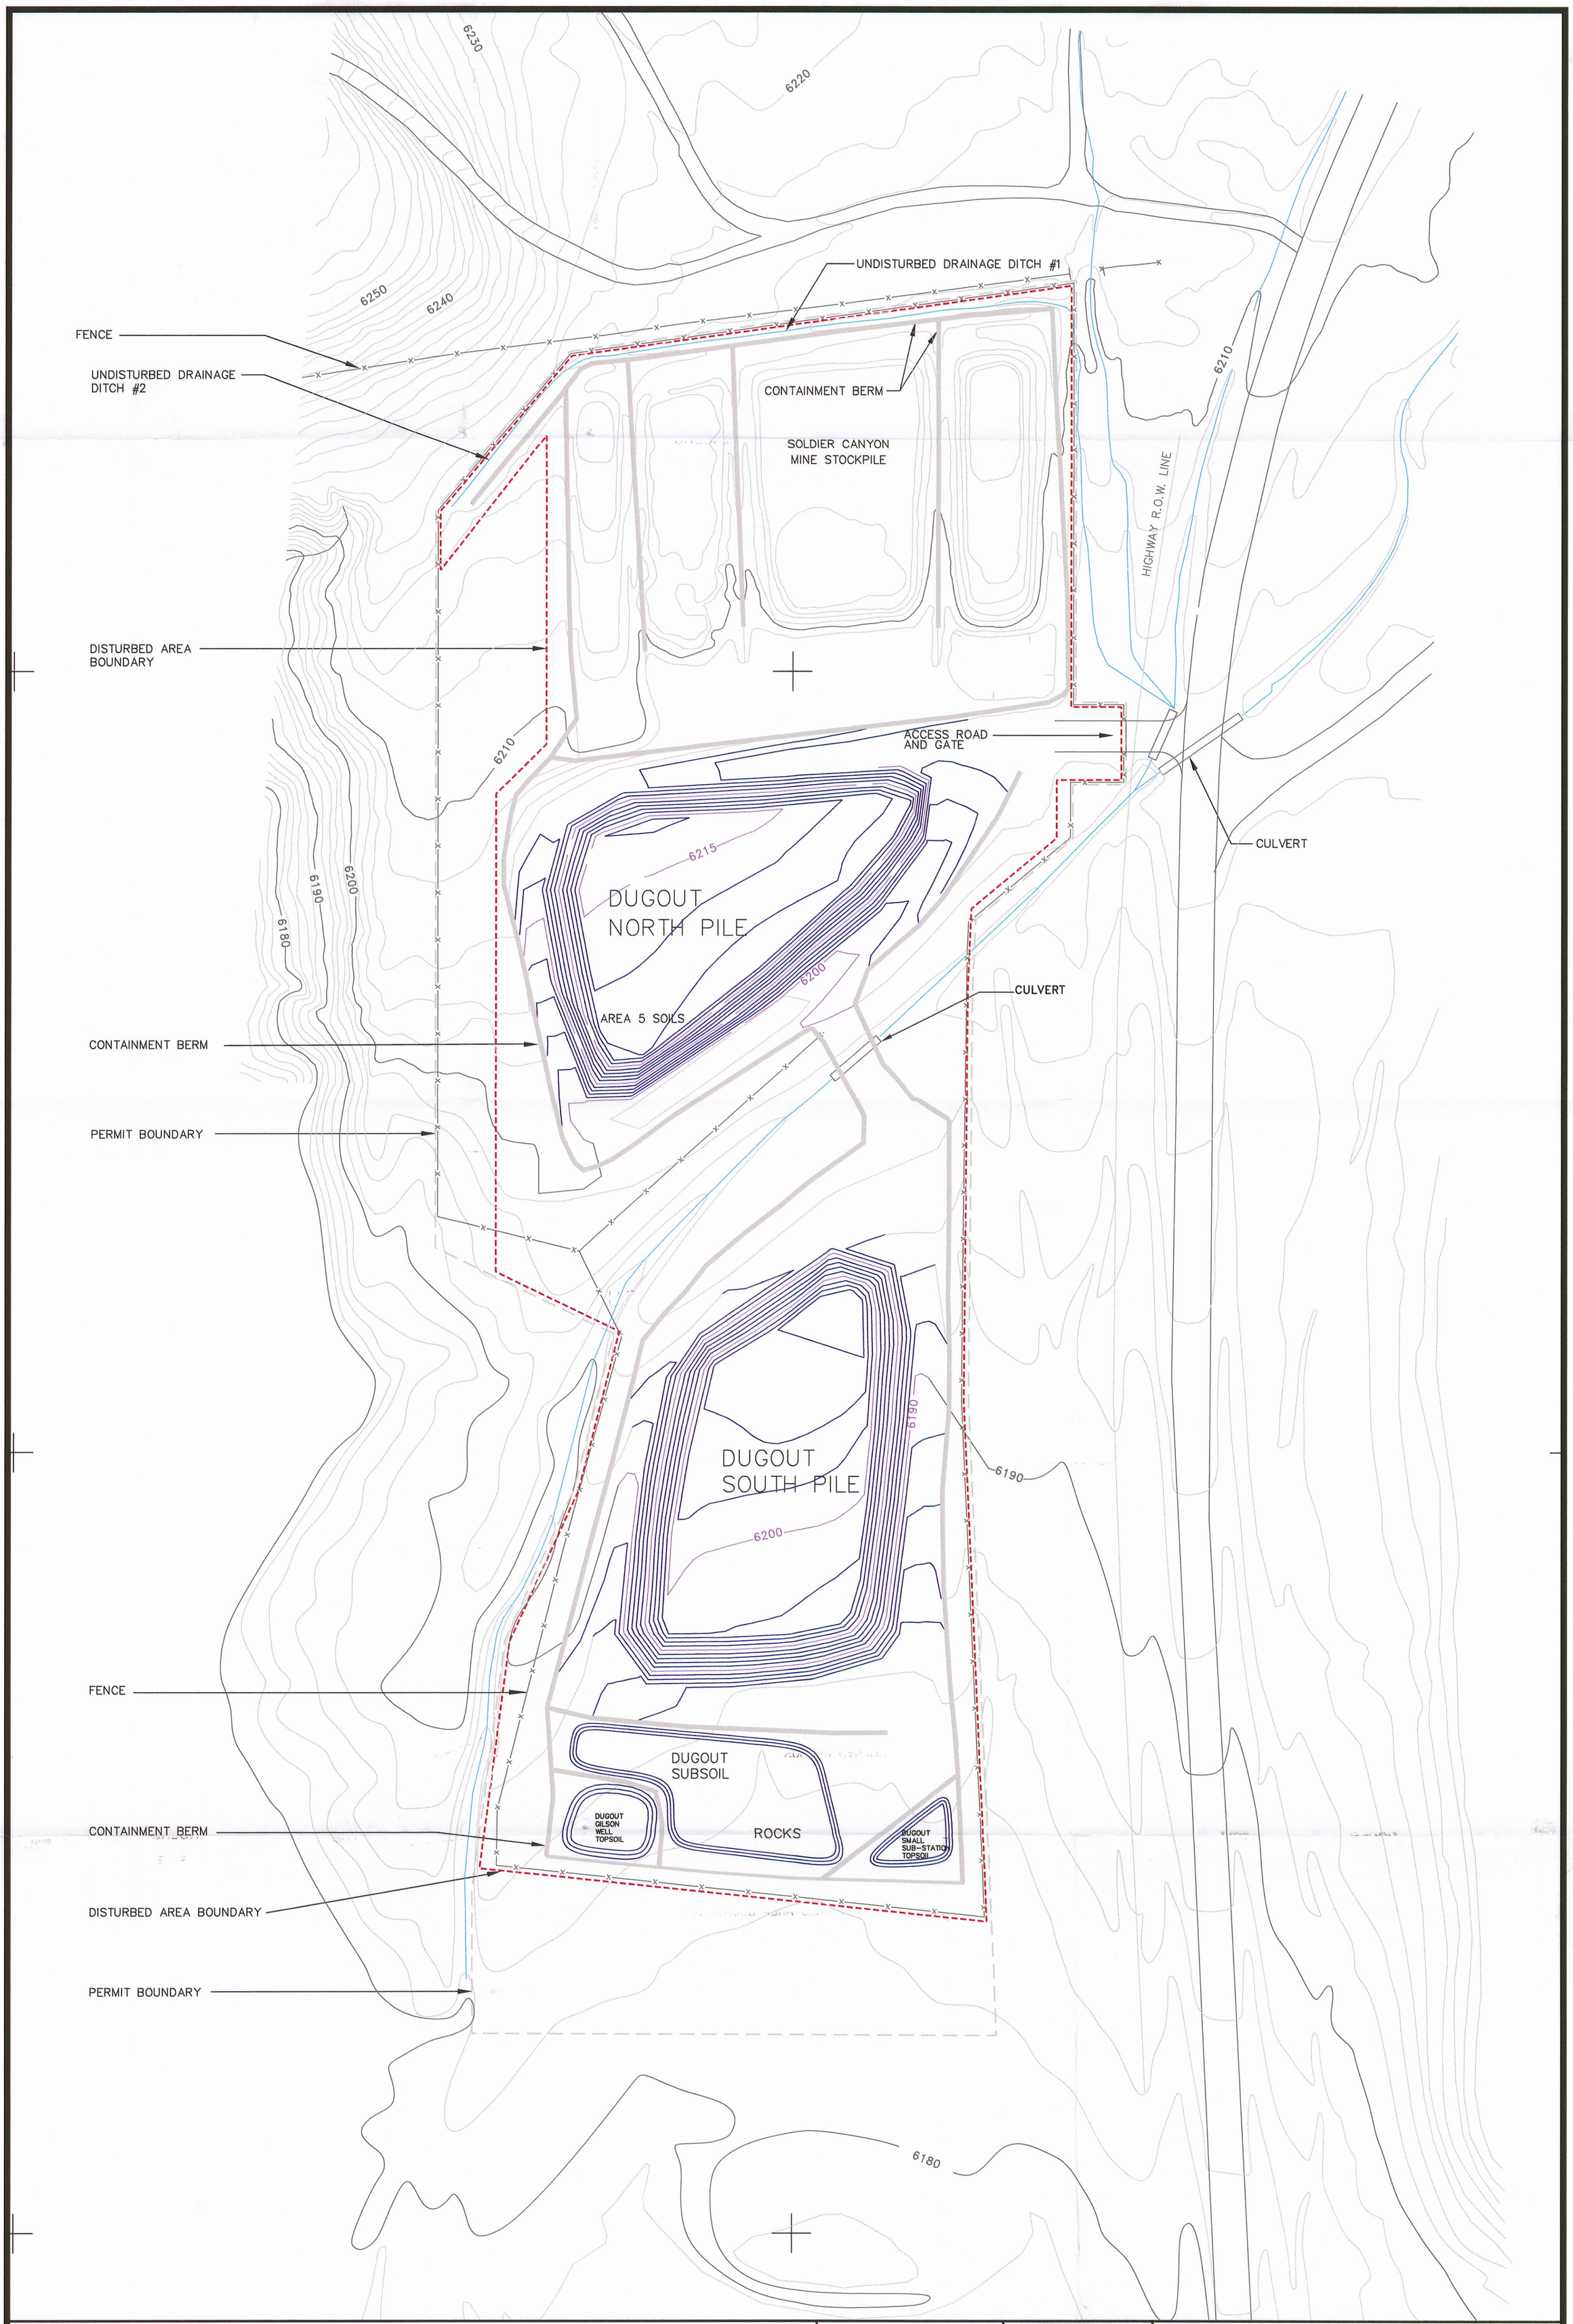

TOPSOIL PILE VOLUMES

NORTH TOPSOIL PILE = 11,300 C.Y.
SOUTH TOPSOIL PILE = 13,939 C.Y.
GILSON WELL TOPSOIL PILE = 134 C.Y.
SMALL SUBSTATION TOPSOIL PILE = 140 C.Y.
SUBSOIL PILE = 734 C.Y.

NOTE: THE PERMIT AREA IS 8.6 ACRES, AND THE TOTAL DISTURBED AREA IS 7.8 ACRES.

REGISTERED PROFESSIONAL ENGINEER
No. 151610
DAVID G. SPILLMAN
5/18/06
STATE OF UTAH

REVISIONS OR UP-DATES		
NO.	DATE	BY

FILENAME: PLATE2-3.DWG

DATE:	4-25-06
DESIGNED BY:	
DRAWN BY:	SC
CHECKED BY:	
SCALE:	1" = 50"

Canyon Fuel Company, LLC
Dugout Canyon Mine

TOPSOIL PILE LOCATION

P.O BOX 1029
WELLINGTON, UTAH 84542

DRAWING OR MAP NUMBER PLATE 2-3

File in Expandable 05242006 (Refer to Record No. 0008 in C0070018,2006, Incoming

RECEIVED
MAY 2 6 2006
DIV. OF OIL, GAS & MINING