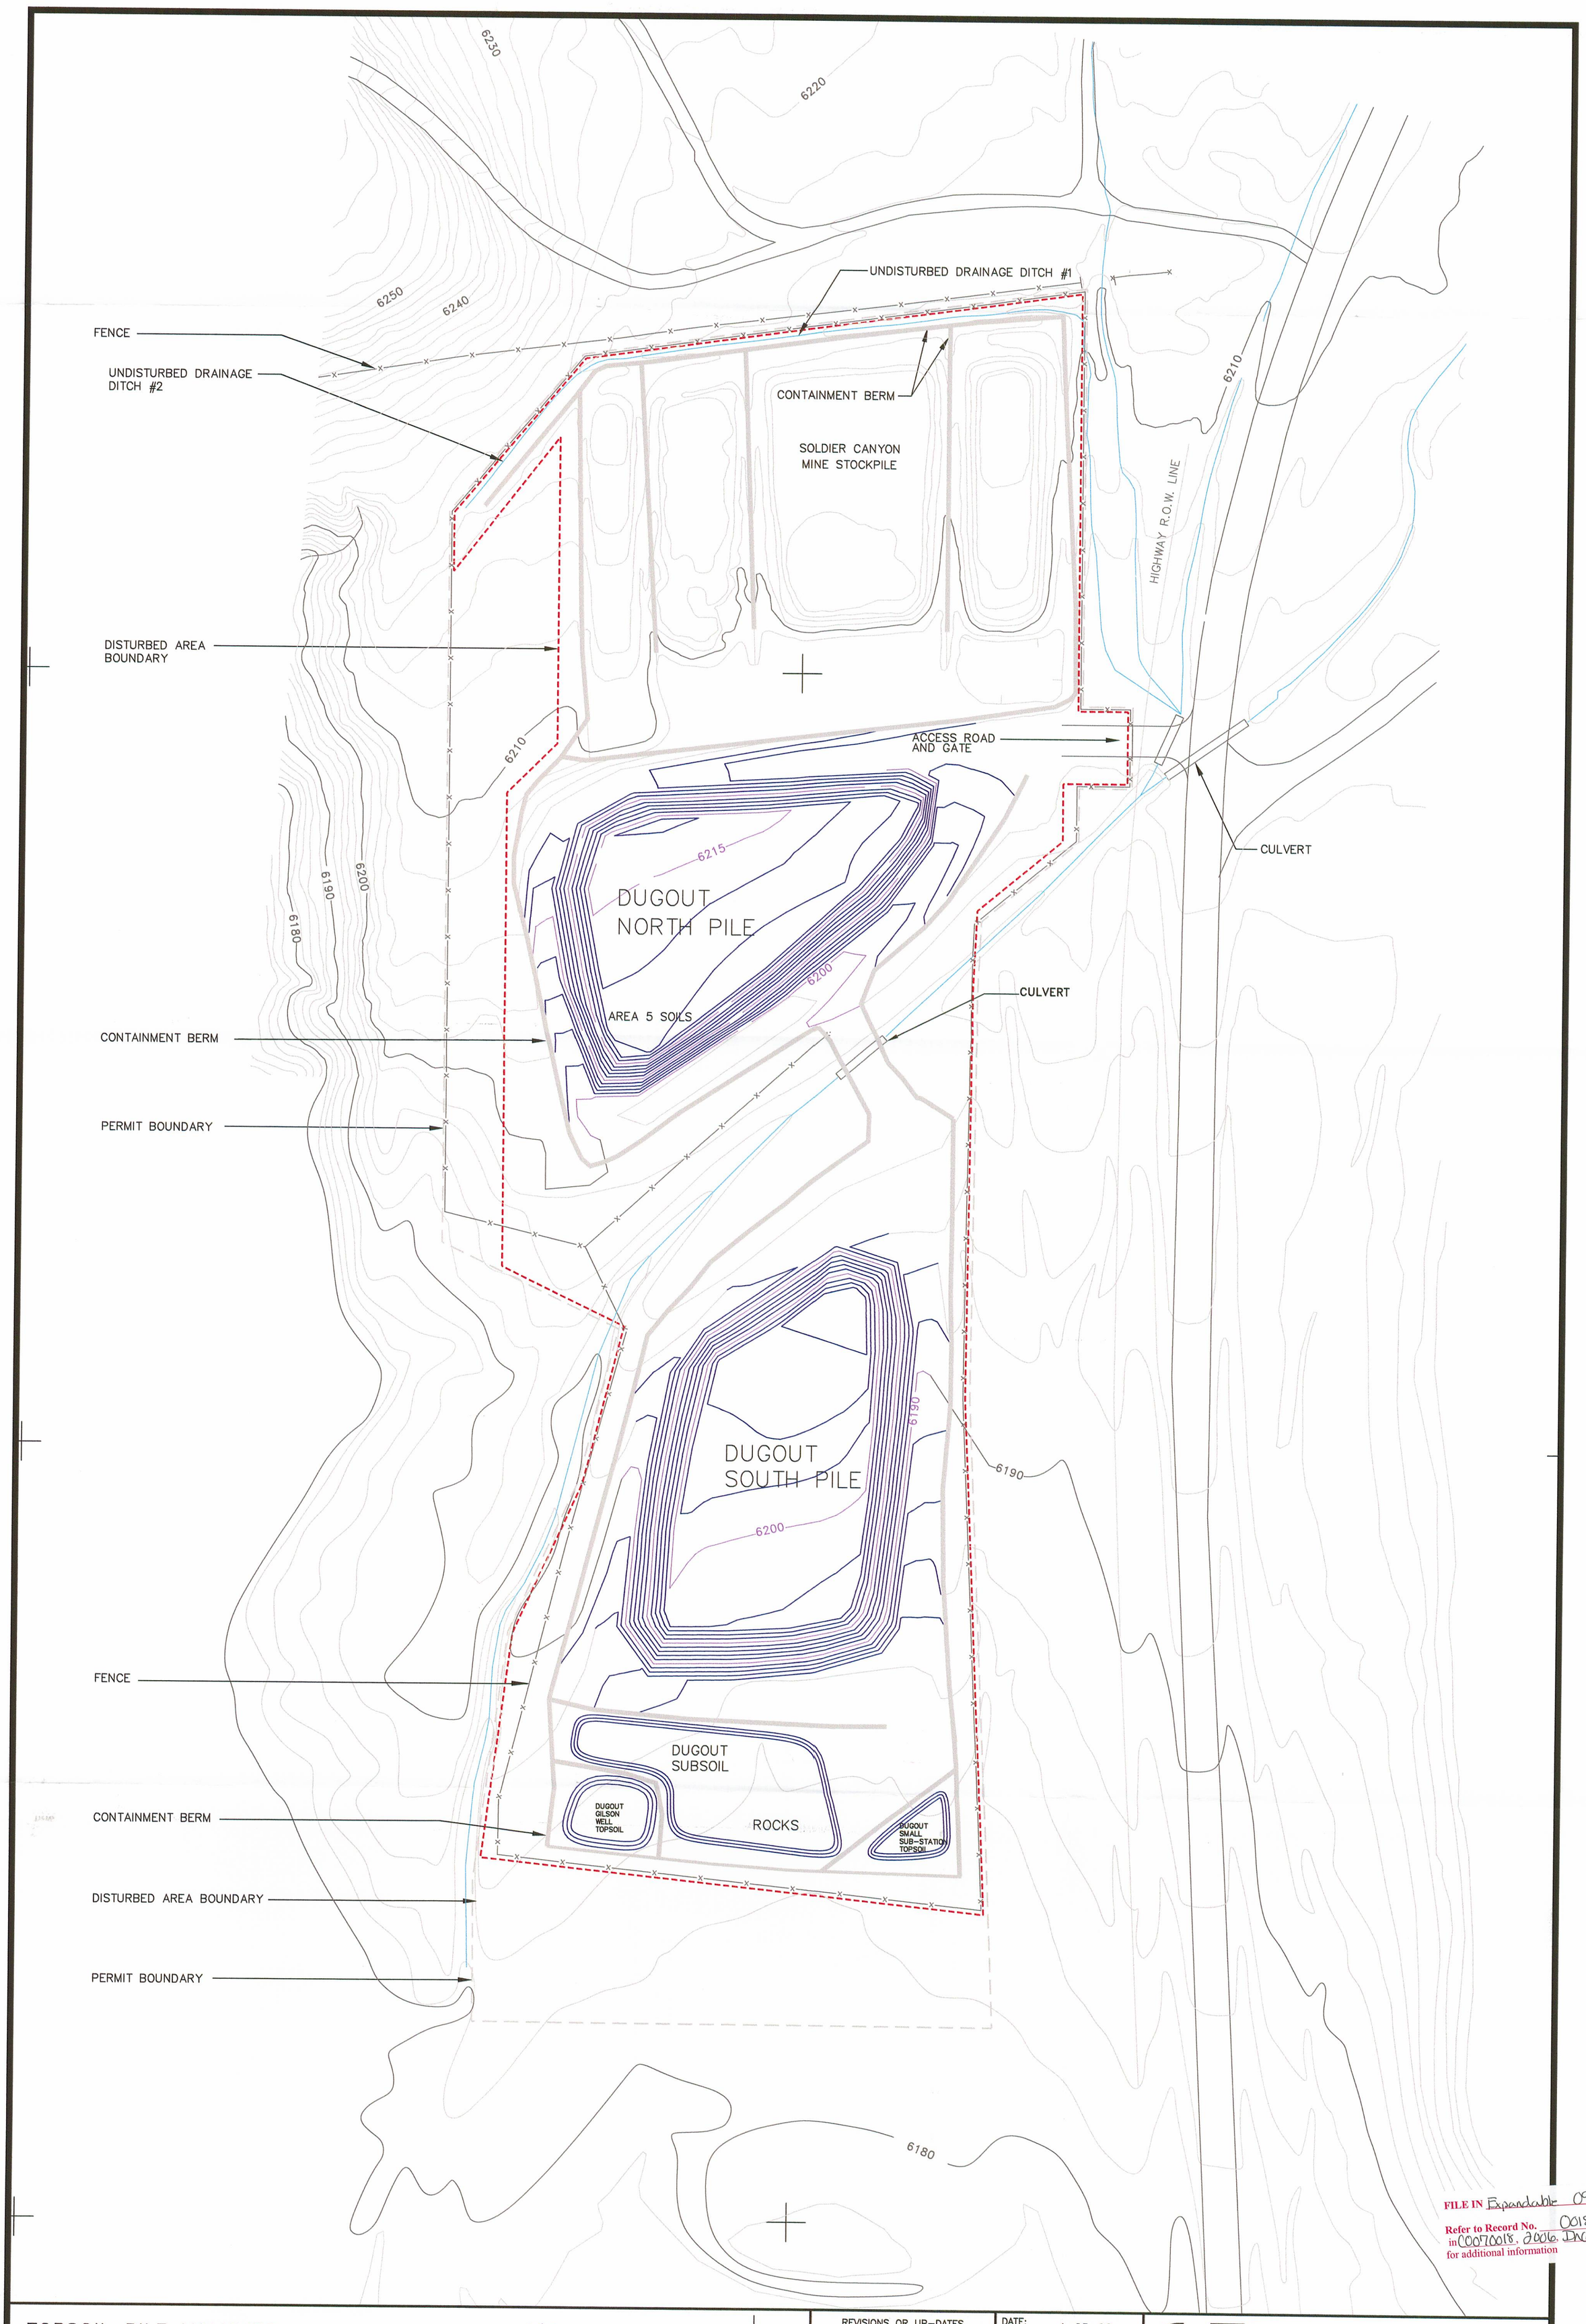

TOPSOIL PILE VOLUMES

NORTH TOPSOIL PILE = 11,300 C.Y.
SOUTH TOPSOIL PILE = 13,939 C.Y.
GILSON WELL TOPSOIL PILE = 134 C.Y.
SMALL SUBSTATION TOPSOIL PILE = 140 C.Y.
SUBSOIL PILE = 734 C.Y.

NOTE: THE PERMIT AREA IS 8.6 ACRES, AND THE TOTAL DISTURBED AREA IS 7.8 ACRES.

REGISTERED PROFESSIONAL ENGINEER
No. 151610
DAVID G. SPILLMAN
9/13/06
STATE OF UTAH

REVISIONS OR UP-DATES		
NO.	DATE	BY
	4-25-06	SC

DATE:	4-25-06
DESIGNED BY:	
DRAWN BY:	SC
CHECKED BY:	
SCALE:	1" = 50"

FILENAME: X:\DOGM\1_SUBMITTED\DUGOUT\DRAWINGS\PLATE2-3.DWG TOPSOIL PILE

Canyon Fuel Company, LLC
Dugout Canyon Mine

TOPSOIL PILE LOCATION

P.O BOX 1029
WELLINGTON, UTAH 84542

DRAWING OR MAP NUMBER PLATE 2-3

FILE IN Expandable 09182006
Refer to Record No. 0018
in C0070018, 2006, Incoming
for additional information

RECEIVED
SEP 20 2006
DIV. OF OIL, GAS & MINING