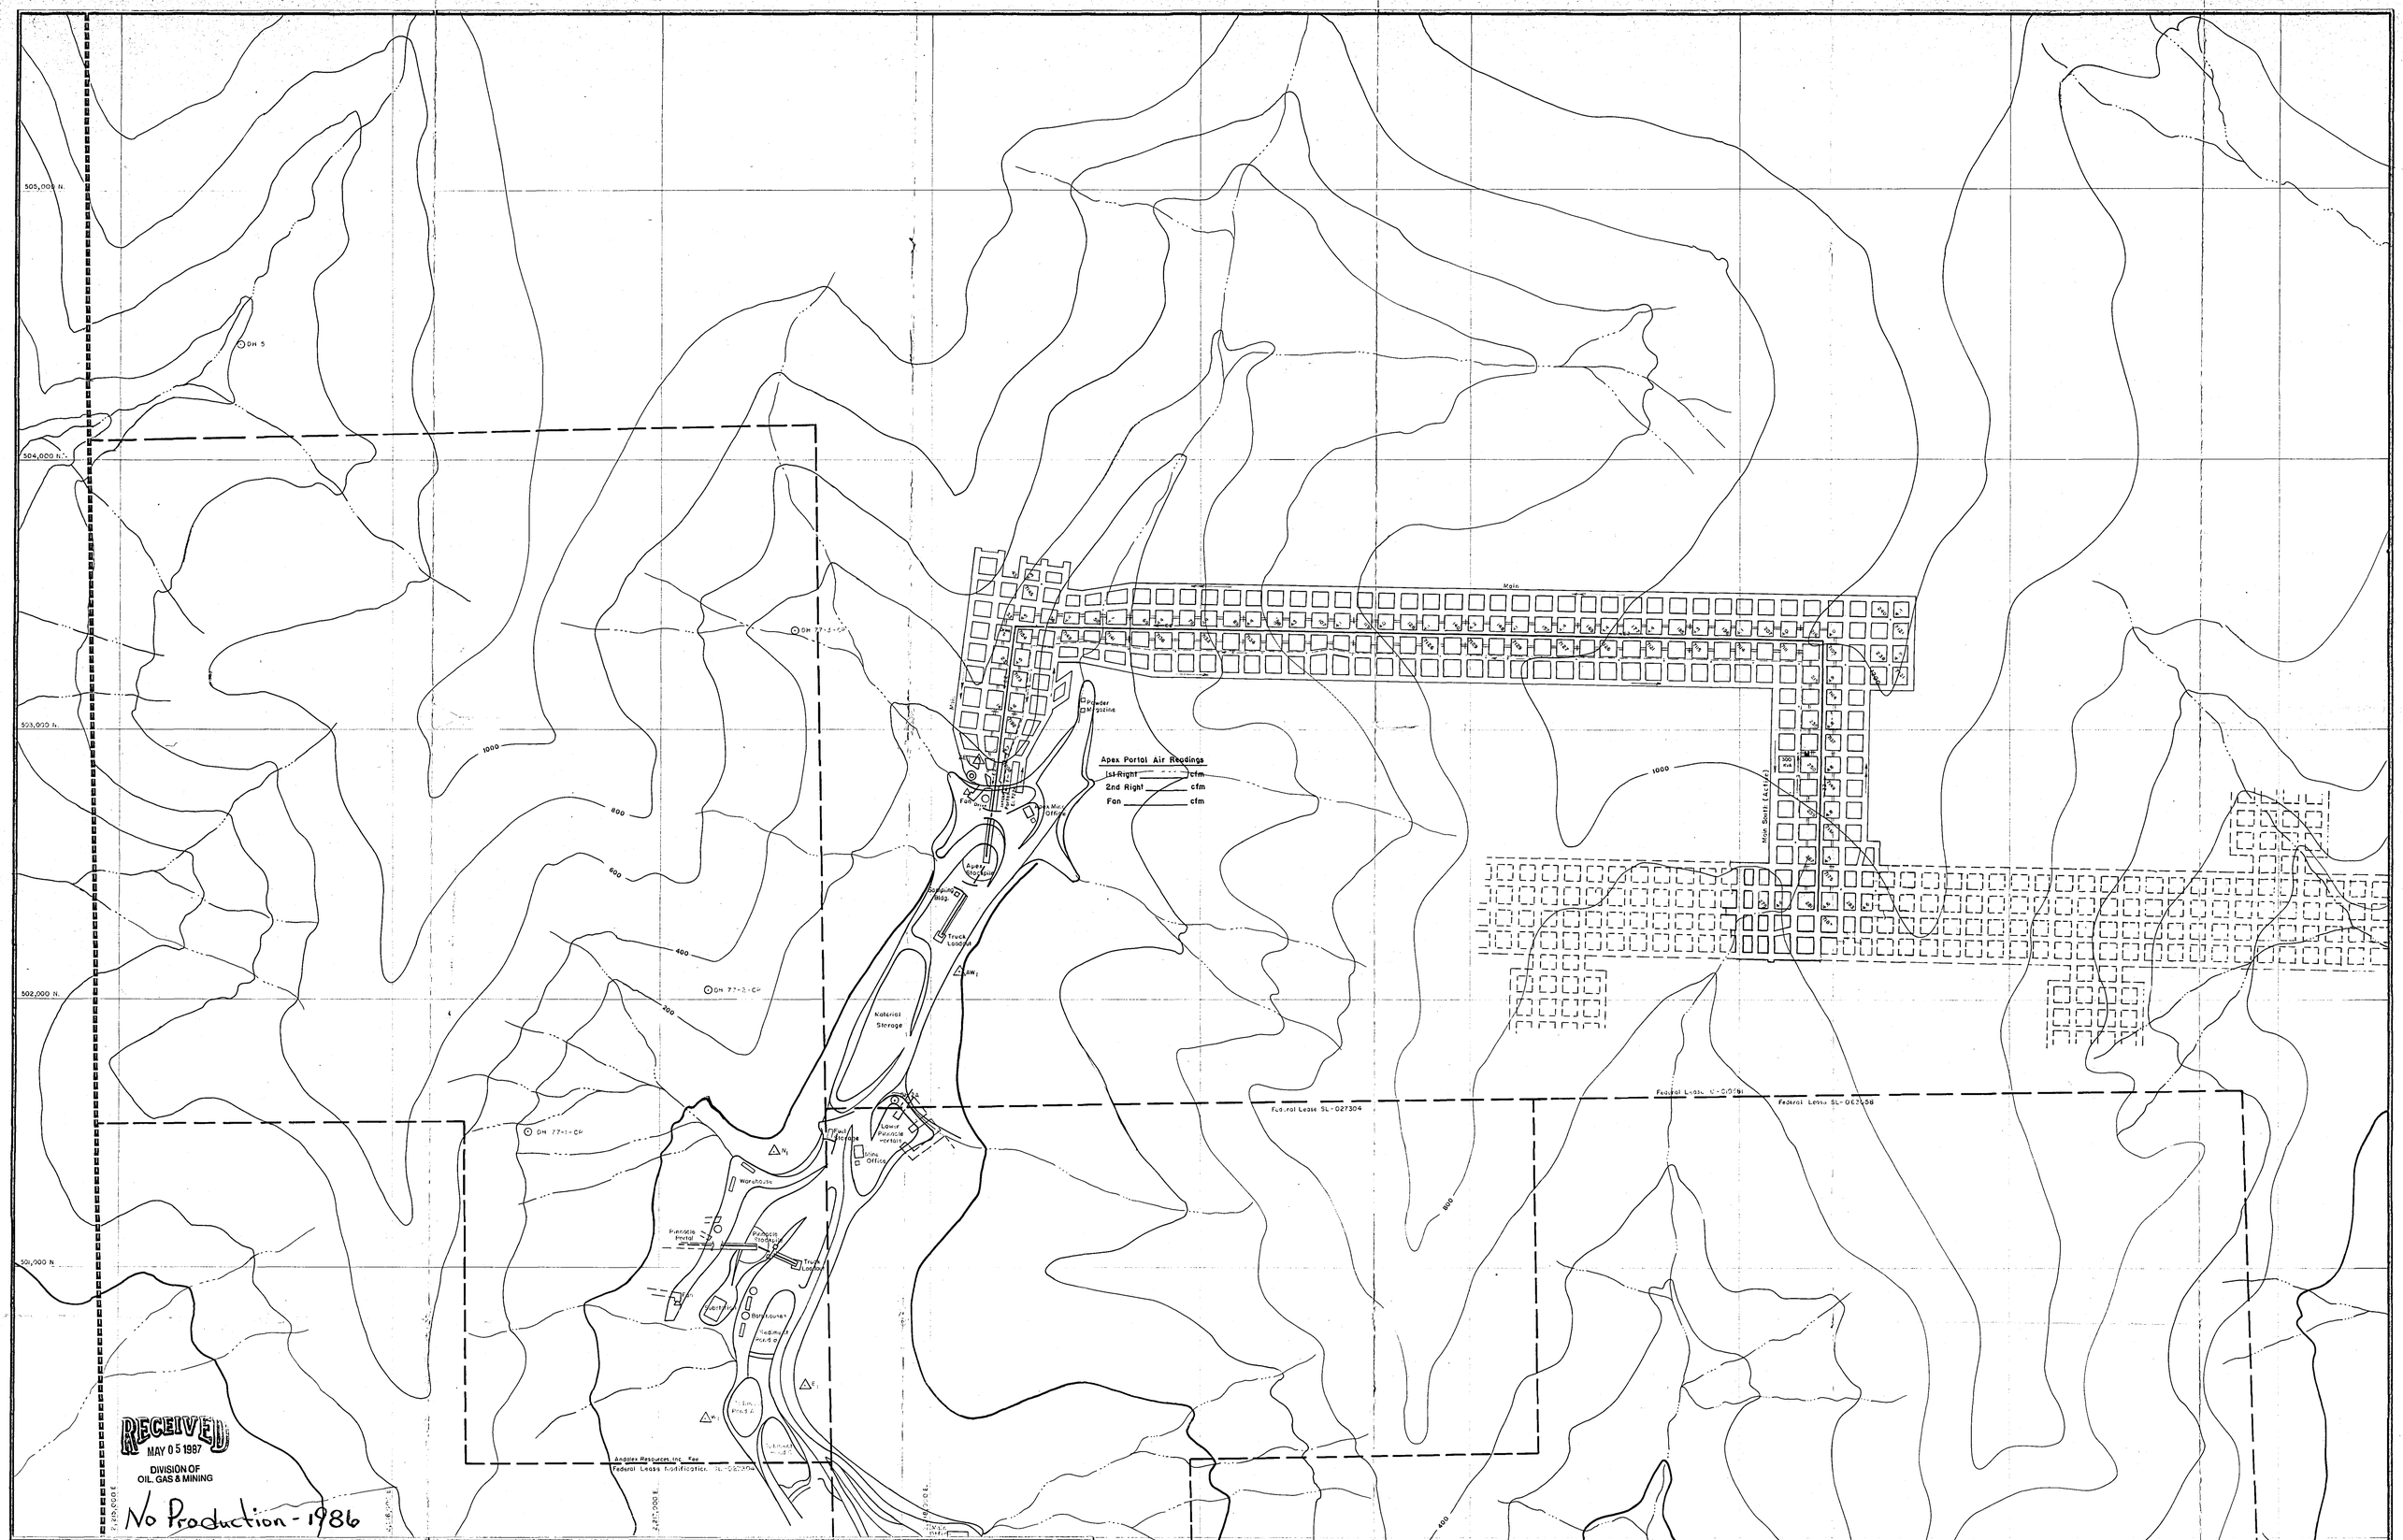

RECEIVED
MAY 05 1987
DIVISION OF
OIL, GAS & MINING

No Production - 1986

Permanent Baseline Points

No.	North Lat.	East Dept.	Elev.
N_1	501,430.28	2,217,423.81	7239
AE_1	502,895.51	2,218,174.91	7331
AW_1	502,108.25	2,218,103.41	7240

Strike N63°06'E. (Lower Sunnyside Seam)

Dip N26°54'E. 5°24'Pitch

1"=200' scale — 200 0 200 400 feet

Notes:

(1) Basis of bearing: Utah State coodinate system.

(2) Average Entrycuts and Crosscuts are on 83.3 ft. centers.

(3) Fan: Spendrup Vaxsonial 200 hp.
440 volts, 1180 rpm.
Volume: 250,000 cfm
Water Gauge: 0.5"
Blade Setting: 40°

(4) There are no existing oil or gas wells located on property.

(5) There are no known water pools above the mine.

Legend:

- Intake Air
- Return Air
- Primary Escapeway
- Secondary Escapeway
- Stopping
- Stopping w/Mandoor
- Equipment Doors
- Seal
- Beltline
- R Regulator
- Electric Transformer
- Power Cable
- Power Disconnect
- Coordinate Line
- Lease Boundary
- Outer Boundary
- Permanent Baseline Pts.
- Water Borehole
- Power Borehole
- Drill Hole
- Seam Outcrop
- Burn Line
- Overburden Contour
- Pillar Extraction
- Overcast

Revision Record		
No.	Revision	By / Date

Andalex Resources, Inc.
P.O. Box 902
Price, Ut. 84501

Apex Mine

(Lower Sunnyside Seam)
Federal Lease: U-010581, SL-027304, and SL-063058
Sections: 7,8,6 & 5, T13S, R11E, S.L.B. & M.
Carbon County
Utah

Drawn By: J.C.B. 5-15-84
Original Survey: B.T.S.W.
Scale: 1"=200'
Drawing No: 01-3005R2-B

Map Update Record							
Surveyed	Date	Drawn	Date	Surveyed	Date	Drawn	Date
B.T.S.W.	5-01-84	J.C.B.	5-23-84				
B.T.S.W.	5-30-84	J.C.B.	6-4-84				
B.T.S.W.	6-30-84	J.C.B.	7-16-84				
B.T.S.W.	8-1-85	J.C.B.	8-6-85				
B.T.S.W.	9-85	JB	10-85				

I, Bruce T. S. Ware, do hereby certify that I am a registered land surveyor, that I hold certificate no. 4502, as prescribed by the state of Utah; that this survey was made by me and is true and correct as shown hereon.

5-29-86

Bruce T. S. Ware

Plate 33