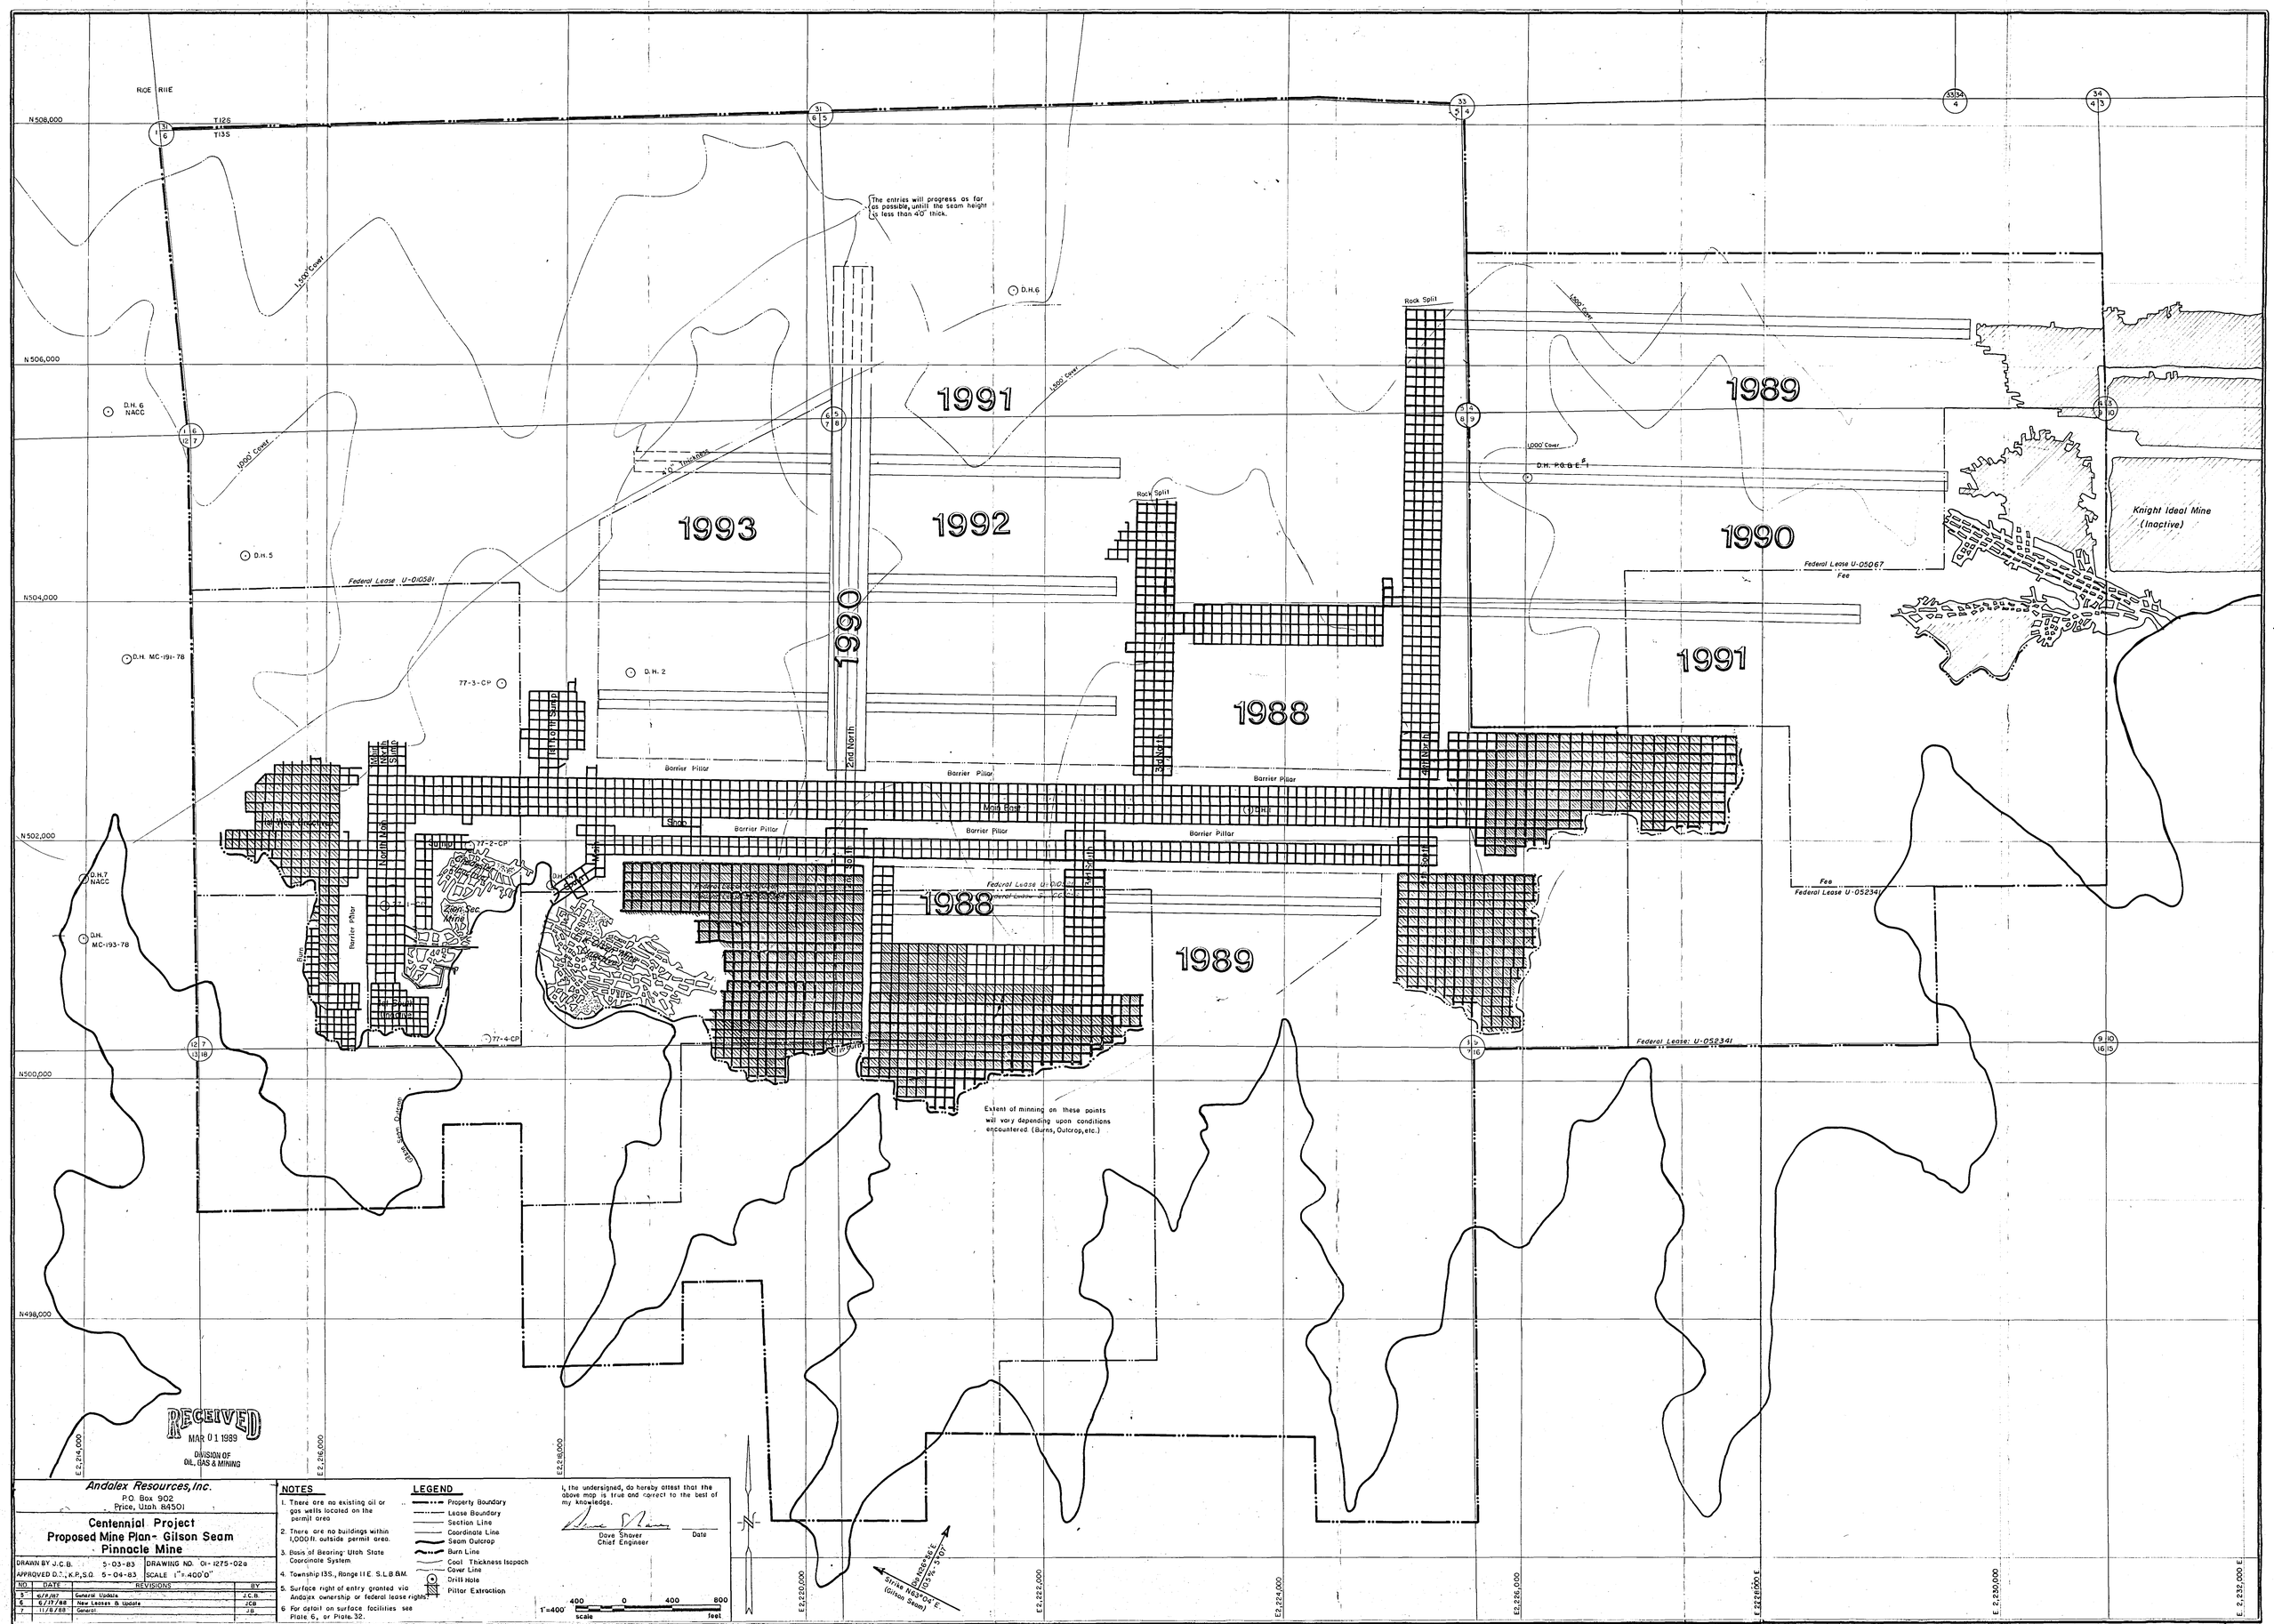

Andalex Resources, Inc.
P.O. Box 902
Price, Utah 84501

Centennial Project
Proposed Mine Plan- Gilson Seam
Pinnacle Mine

DRAWN BY J.C.B. 5-03-83 DRAWING NO. 01-1275-02a
APPROVED D.C., K.P.S.G. 5-04-83 SCALE 1"=400'0"

NO.	DATE	REVISIONS	BY
5	6/8/87	General Update	J.C.B.
6	6/17/88	New Leases & Update	JCB
7	11/8/88	General	JB

NOTES

1. There are no existing oil or gas wells located on the permit area
2. There are no buildings within 1,000 ft. outside permit area.
3. Basis of Bearing Utah State Coordinate System
4. Township 13S., Range 11E S.L.B.&M.
5. Surface right of entry granted via Andalex ownership or federal lease rights
6. For detail on surface facilities see Plate 6, or Plate 32.

LEGEND

- Property Boundary
- Lease Boundary
- Section Line
- Coordinate Line
- Seam Outcrop
- Burn Line
- Coal Thickness Isopach
- Cover Line
- Drill Hole
- Pillar Extraction

1"=400' 400 0 400 800 scale feet

I, the undersigned, do hereby attest that the above map is true and correct to the best of my knowledge.

Dave Shaver
Chief Engineer

Date

Plate 30