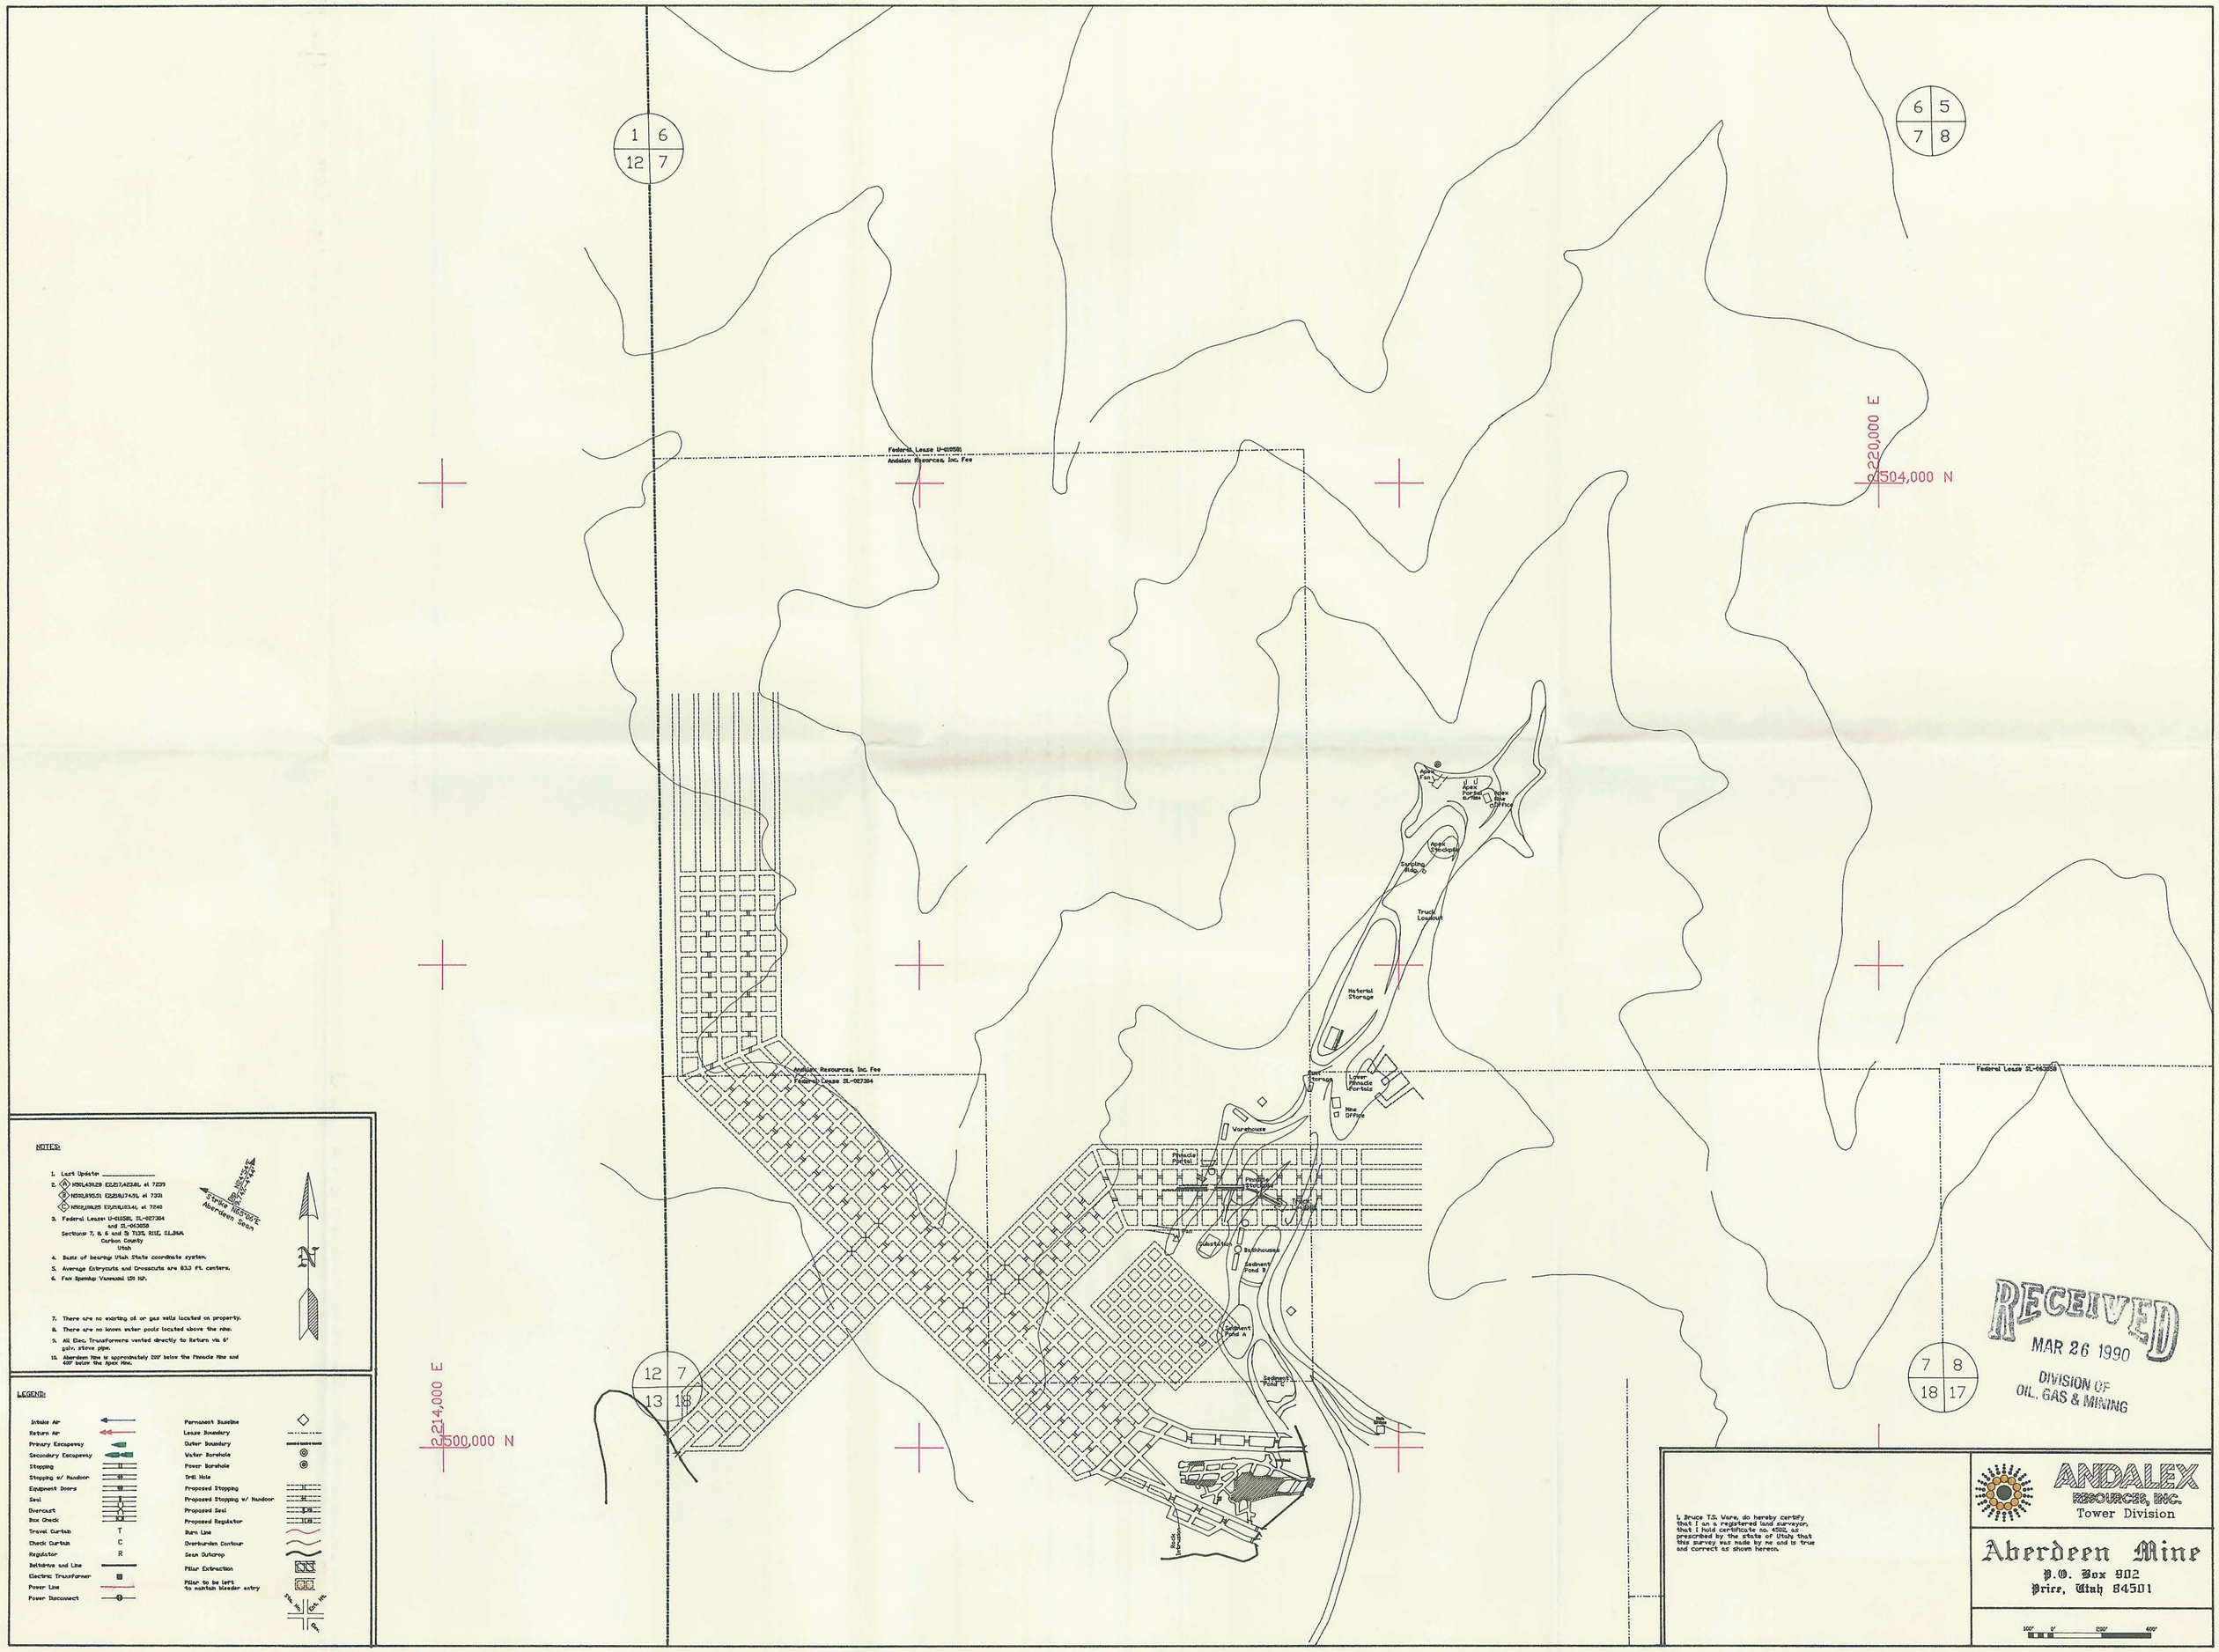
1 6
12 7
6 5
7 8
12 7
13 18
7 8
18 17
Federal Lease U-02581
Andalex Resources, Inc. Fee
Andalex Resources, Inc. Fee
Federal Lease SL-027304
Federal Lease SL-063058
220,000 E
504,000 N
214,000 E
500,000 N
Apex Fan
Apex Portal Office
Apex Mine Office
Apex Stockpile
Sampling Area
Truck Loadout
Material Storage
Fuel Storage
Lower Pinnacle Portals
Mine Office
Warehouse
Pinnacle Portal
Pinnacle Stockpile
Truck Loadout
Substation
Bathhouses
Sediment Pond B
Sediment Pond A
Sediment Pond C
Rock Dump
Fan
Rock Dump
NOTES:
1. Last Update _____
2. N589,439.29 E2,257,423.86, el 7239
N589,495.51 E2,258,173.51, el 7231
N589,198.25 E2,258,163.41, el 7240
3. Federal Lease U-02581, SL-027304
and SL-063058
Sections 7, 8, 6 and 5; T12S, R11E, SLB&M
Carbon County
Utah
4. Basis of bearing Utah State coordinate system.
5. Average Entrycuts and Crosscuts are 63.3 ft. centers.
6. Fan Speedip Vaneaxial 150 HP.
7. There are no existing oil or gas wells located on property.
8. There are no known water pools located above the mine.
9. All Elec. Transformers vented directly to Return via 6' galv. stove pipe.
10. Aberdeen Mine is approximately 200' below the Pinnacle Mine and 400' below the Apex Mine.
Bearing Reference
Aberdeen Geon
N
LEGEND:
Intake Air
Return Air
Primary Escapeway
Secondary Escapeway
Stopping
Stopping w/ Mandoor
Equipment Doors
Seal
Overcast
Box Check
Travel Curtain T
Check Curtain C
Regulator R
Haltdrive and Line
Electric Transformer
Power Line
Power Disconnect
Permanent Baseline
Lease Boundary
Outer Boundary
Water Borehole
Power Borehole
Drill Hole
Proposed Stopping
Proposed Stopping w/ Mandoor
Proposed Seal
Proposed Regulator
Burn Line
Overburden Contour
Seam Outcrop
Pillar Extraction
Pillar to be left to maintain Header entry
Stop. Ht.
Coal Ht.
Pin.
RECEIVED
MAR 26 1990
DIVISION OF
OIL, GAS & MINING
I, Bruce T.S. Ware, do hereby certify that I am a registered land surveyor, that I hold certificate no. 4362, as prescribed by the state of Utah; that this survey was made by me and is true and correct as shown hereon.
ANDALEX
RESOURCES, INC.
Tower Division
Aberdeen Mine
P.O. Box 902
Price, Utah 84501
100' 0' 200' 400'