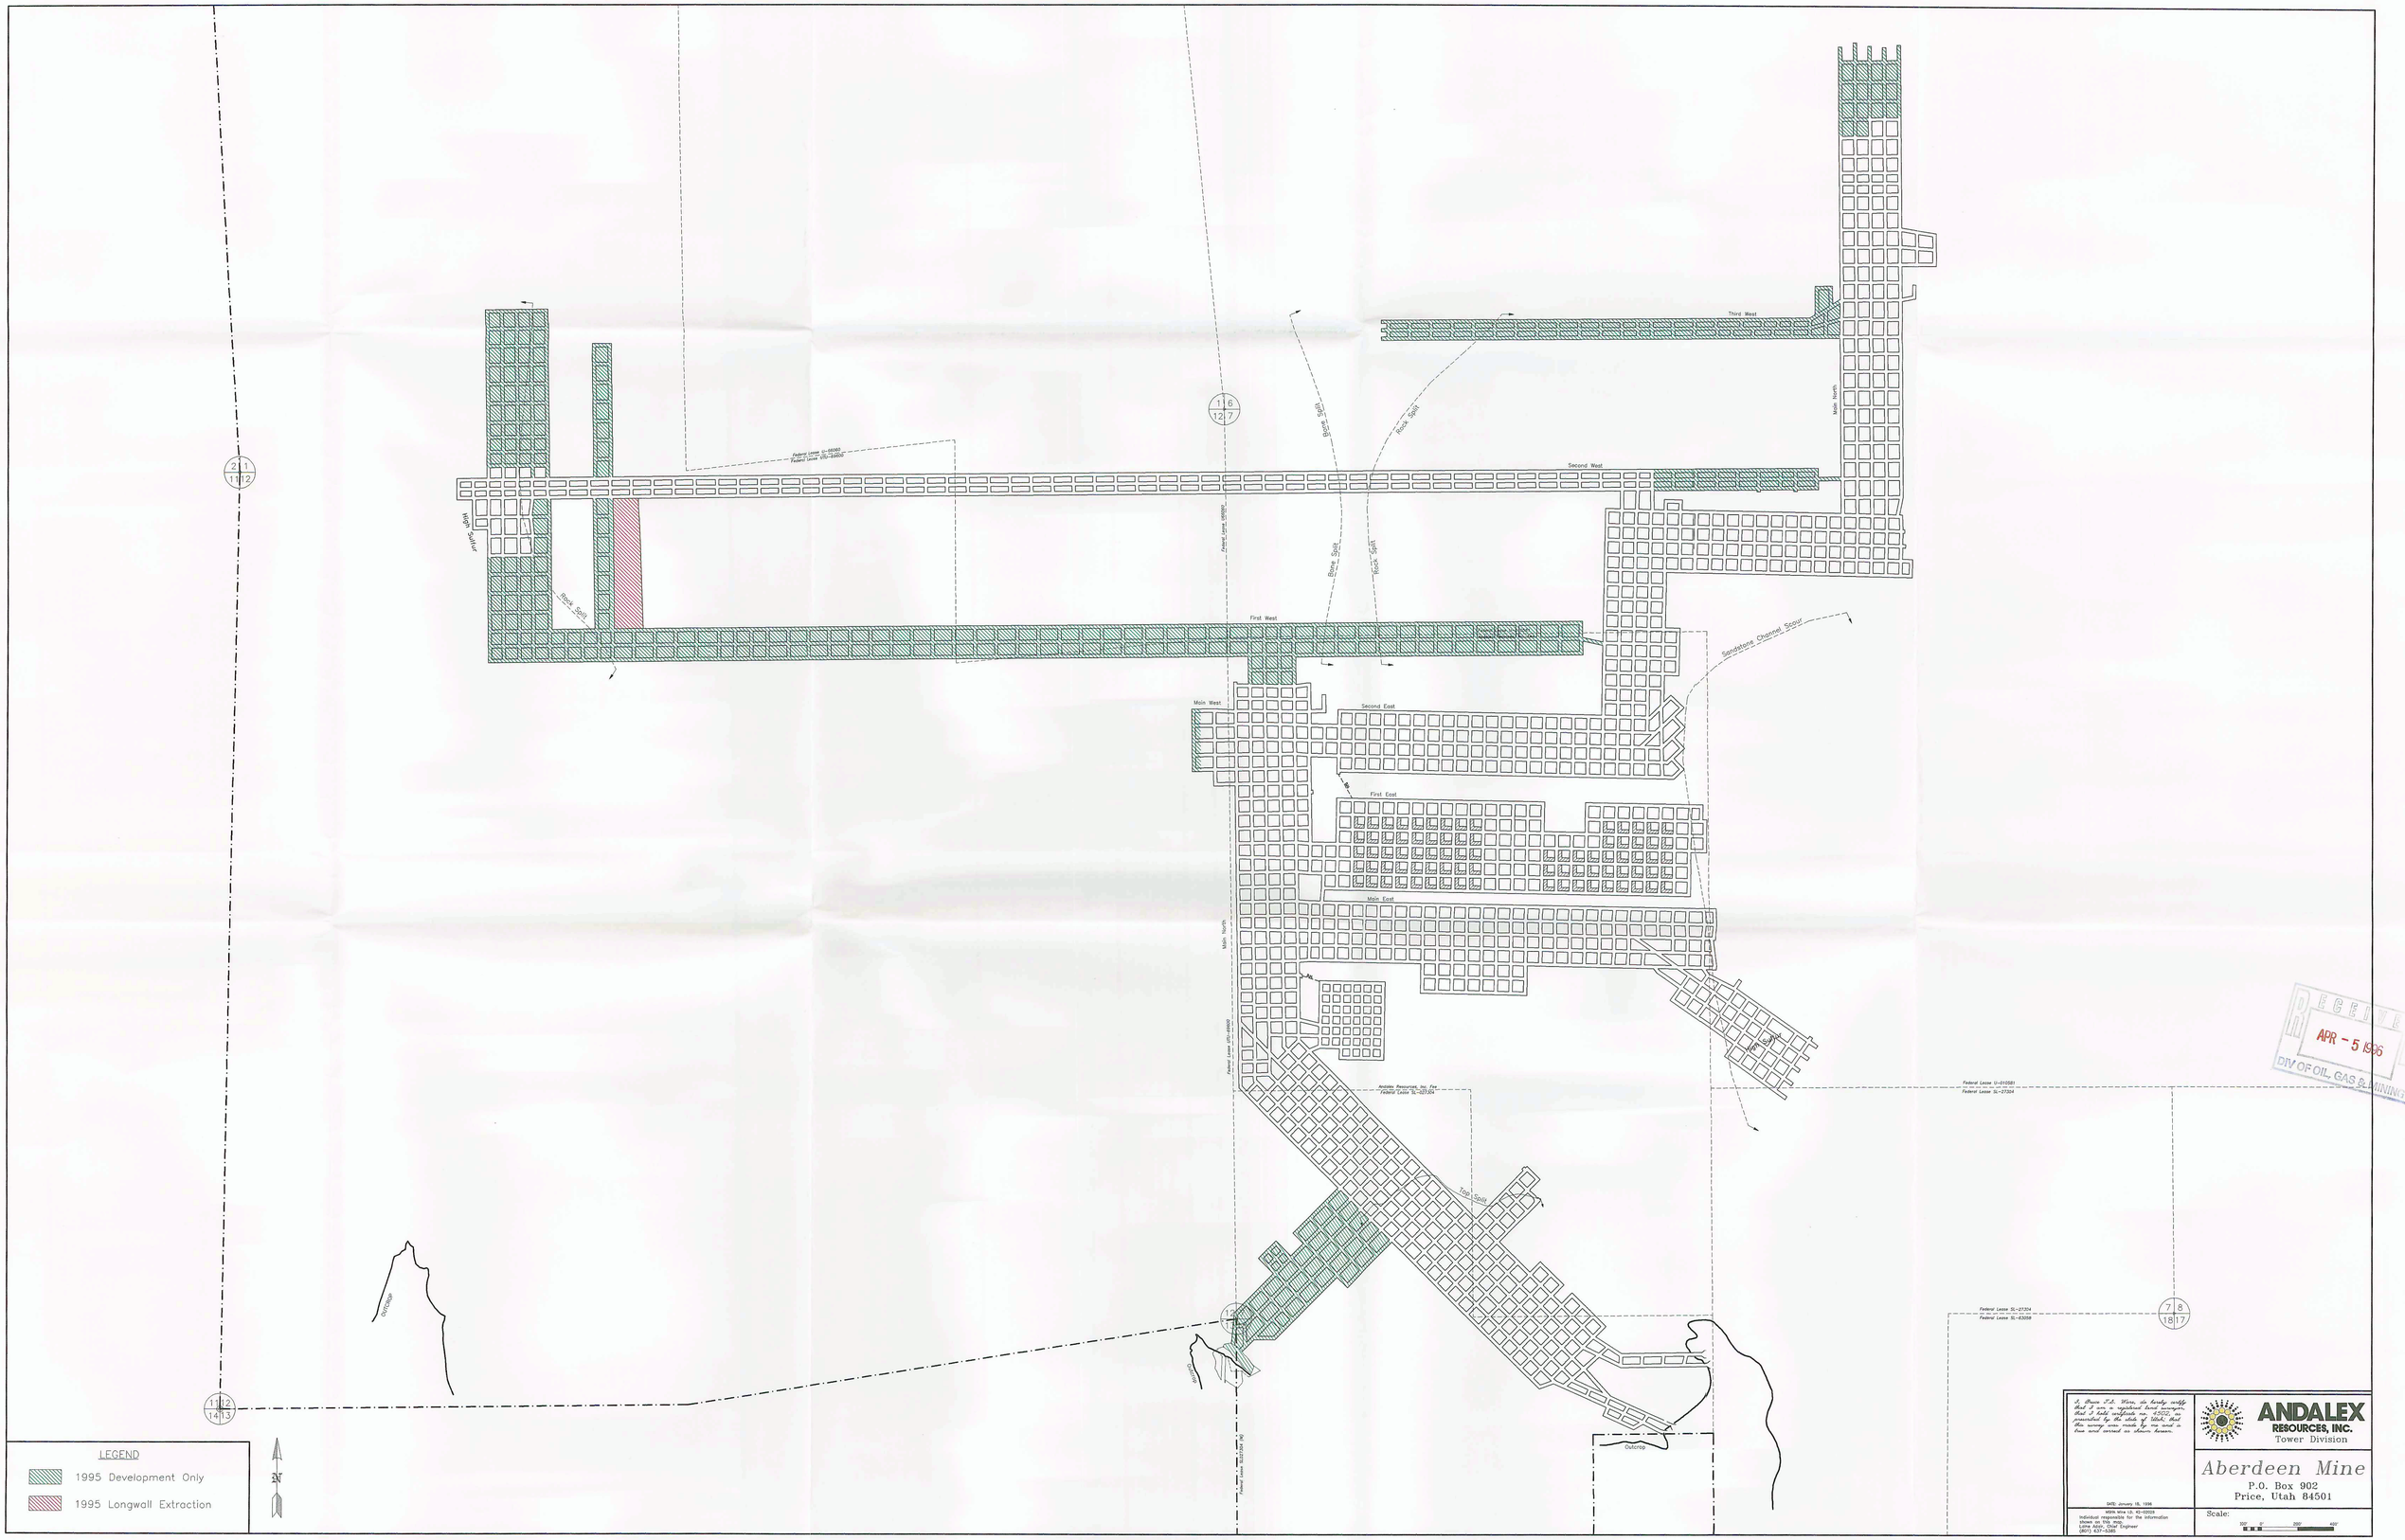

I, Bruce T.S. Wiese, do hereby certify that I am a registered land surveyor, that I hold certificate no. 4502, as prescribed by the state of Utah; that the survey was made by me and is true and correct as shown hereon.

DATE: January 18, 1996

MSHA Mine I.D. 42-02029
Individual responsible for the information shown on this map:
Lane Arlen, Chief Engineer
(801) 637-5385

ANDALEX
RESOURCES, INC.
Tower Division

Aberdeen Mine
P.O. Box 902
Price, Utah 84501

Scale:
100' 0' 200' 400'

RECEIVED
APR - 5 1996
DIV OF OIL, GAS & MINING