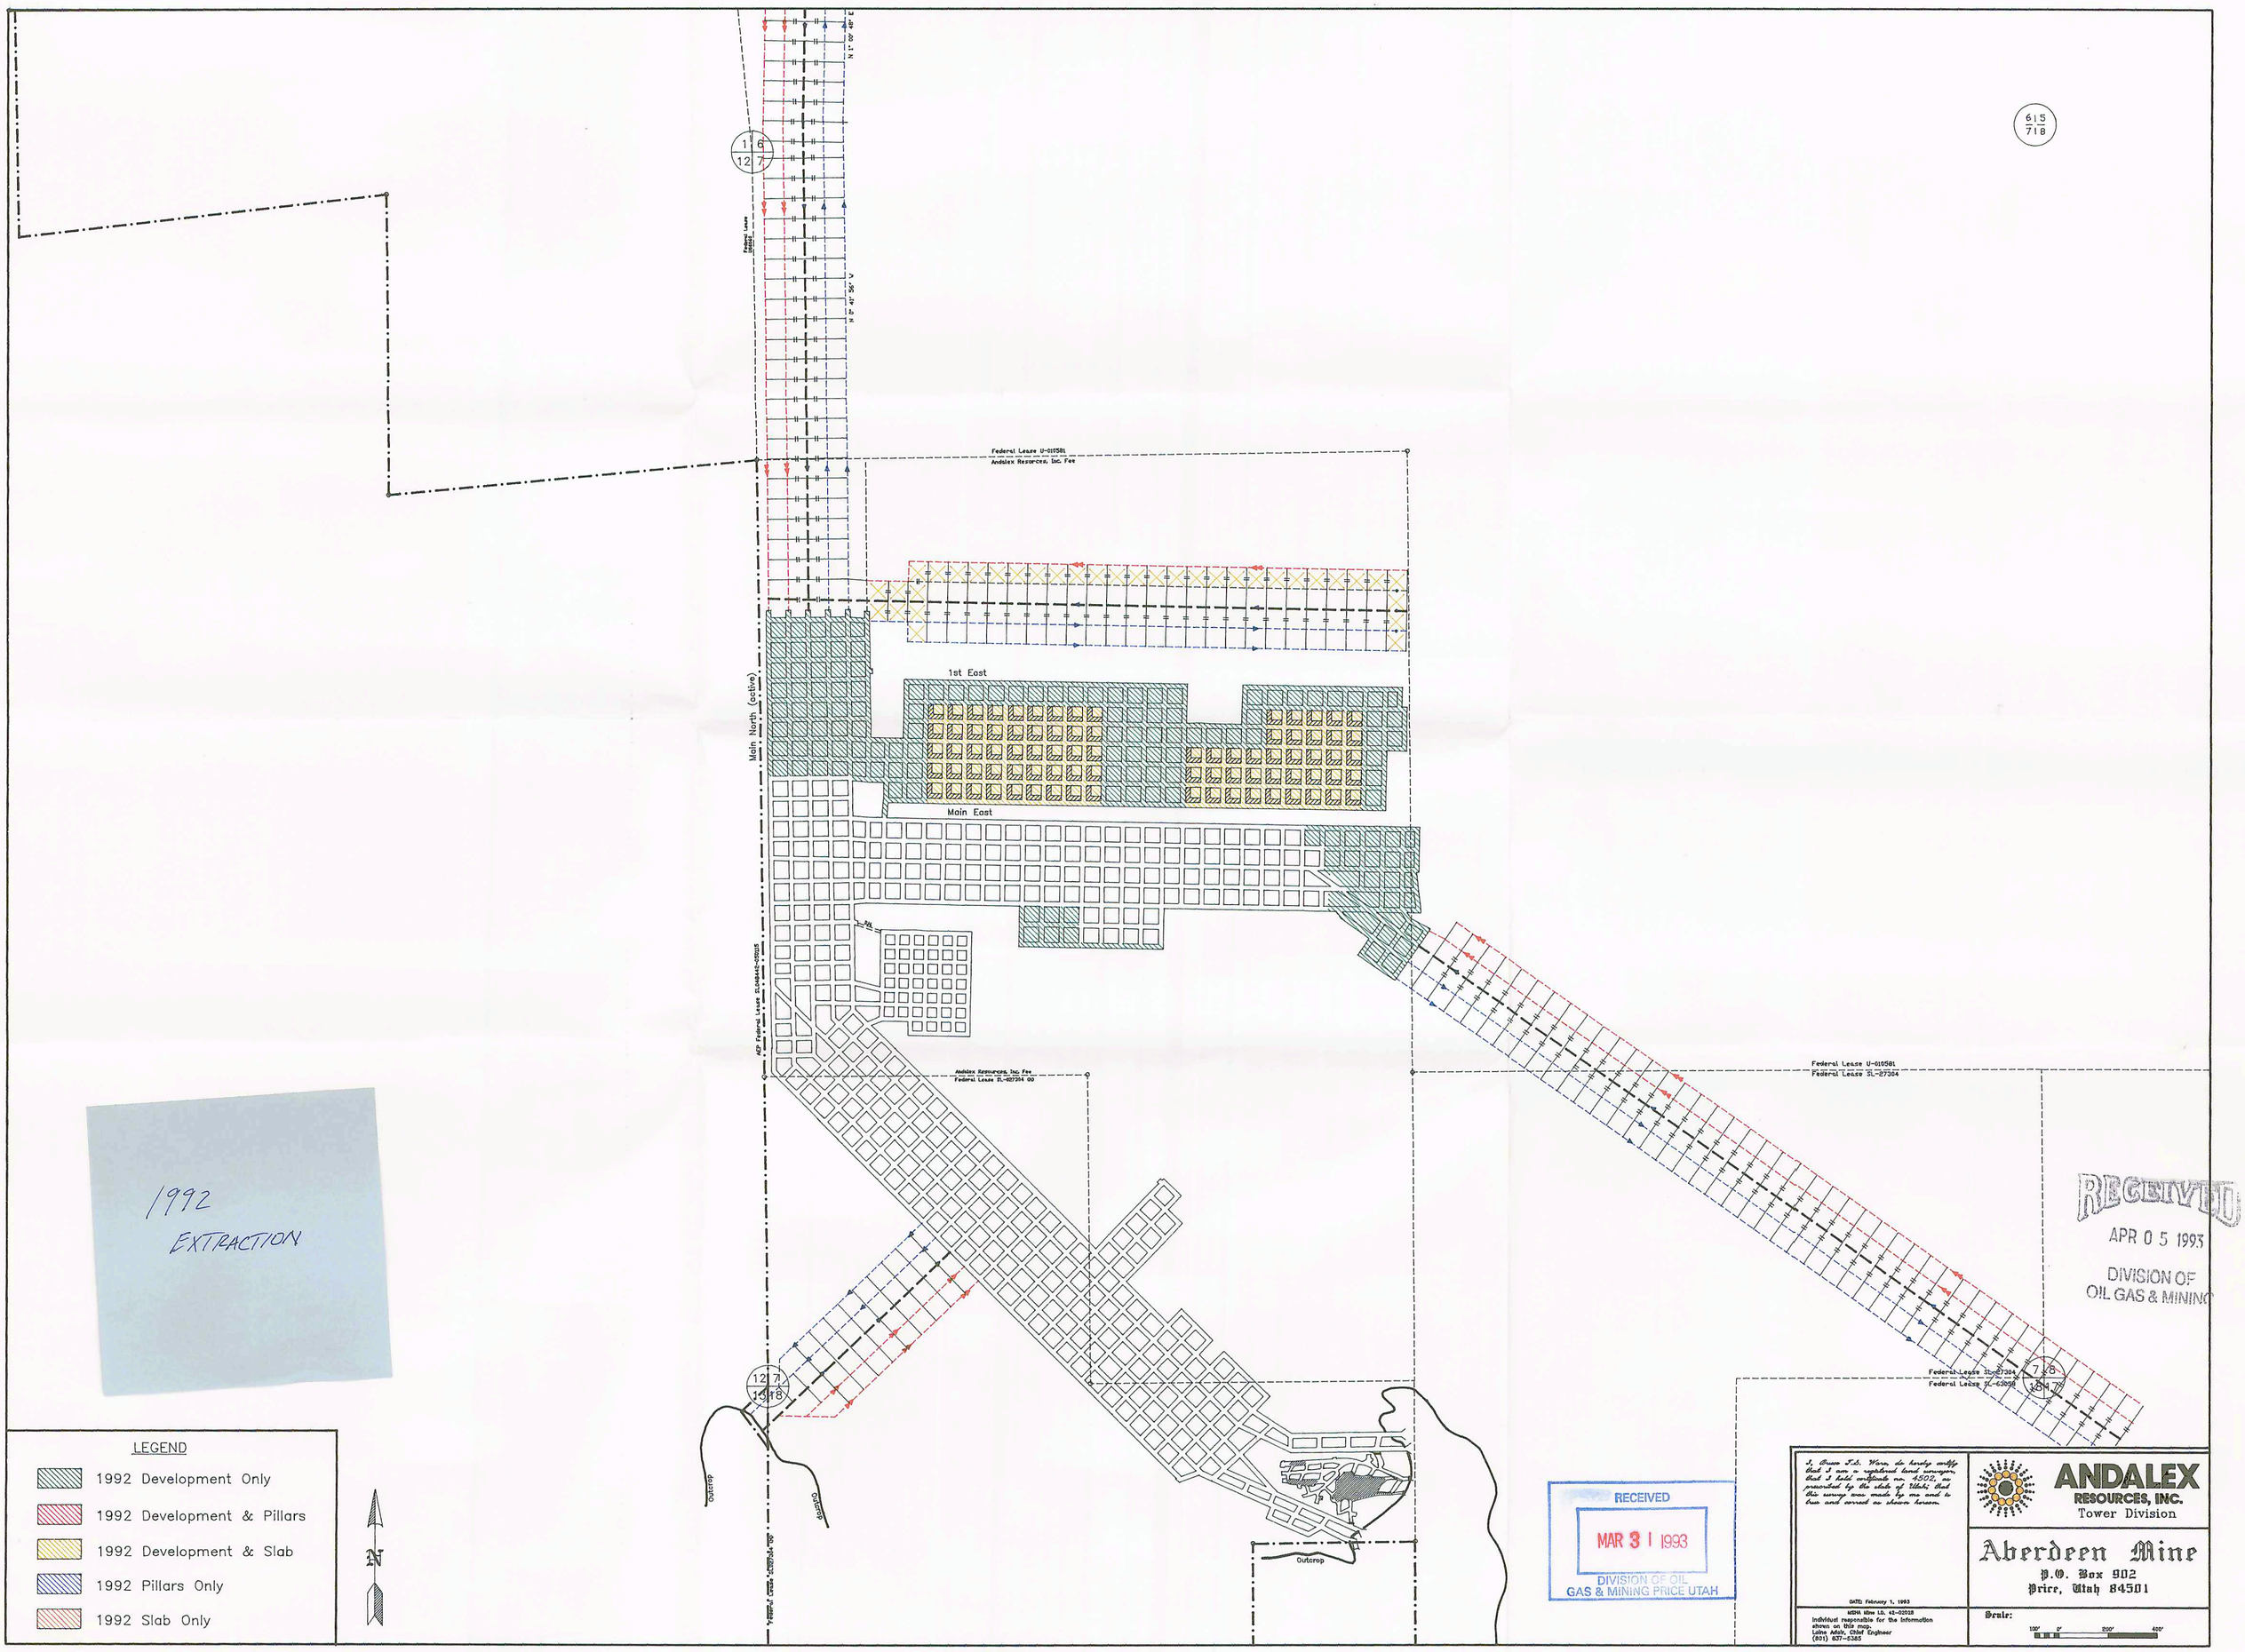

1992
EXTRACTION
LEGEND
1992 Development Only
1992 Development & Pillars
1992 Development & Slab
1992 Pillars Only
1992 Slab Only
N
Federal Lease U-010581
Andalex Resources, Inc. Fee
1st East
Main East
Main North (active)
Federal Lease U-010581
Federal Lease SL-27304
Federal Lease SL-27304
Federal Lease SL-63058
Outcrop
Outcrop
Outcrop
RECEIVED
APR 0 5 1993
DIVISION OF
OIL GAS & MINING
RECEIVED
MAR 3 1 1993
DIVISION OF OIL
GAS & MINING PRICE UTAH
ANDALEX
RESOURCES, INC.
Tower Division
Aberdeen Mine
P.O. Box 902
Price, Utah 84501
DATE: February 1, 1993
Individual responsible for the information shown on this map.
Laine Adair, Chief Engineer
(801) 637-5385
Scale:
100' 0' 200' 400'