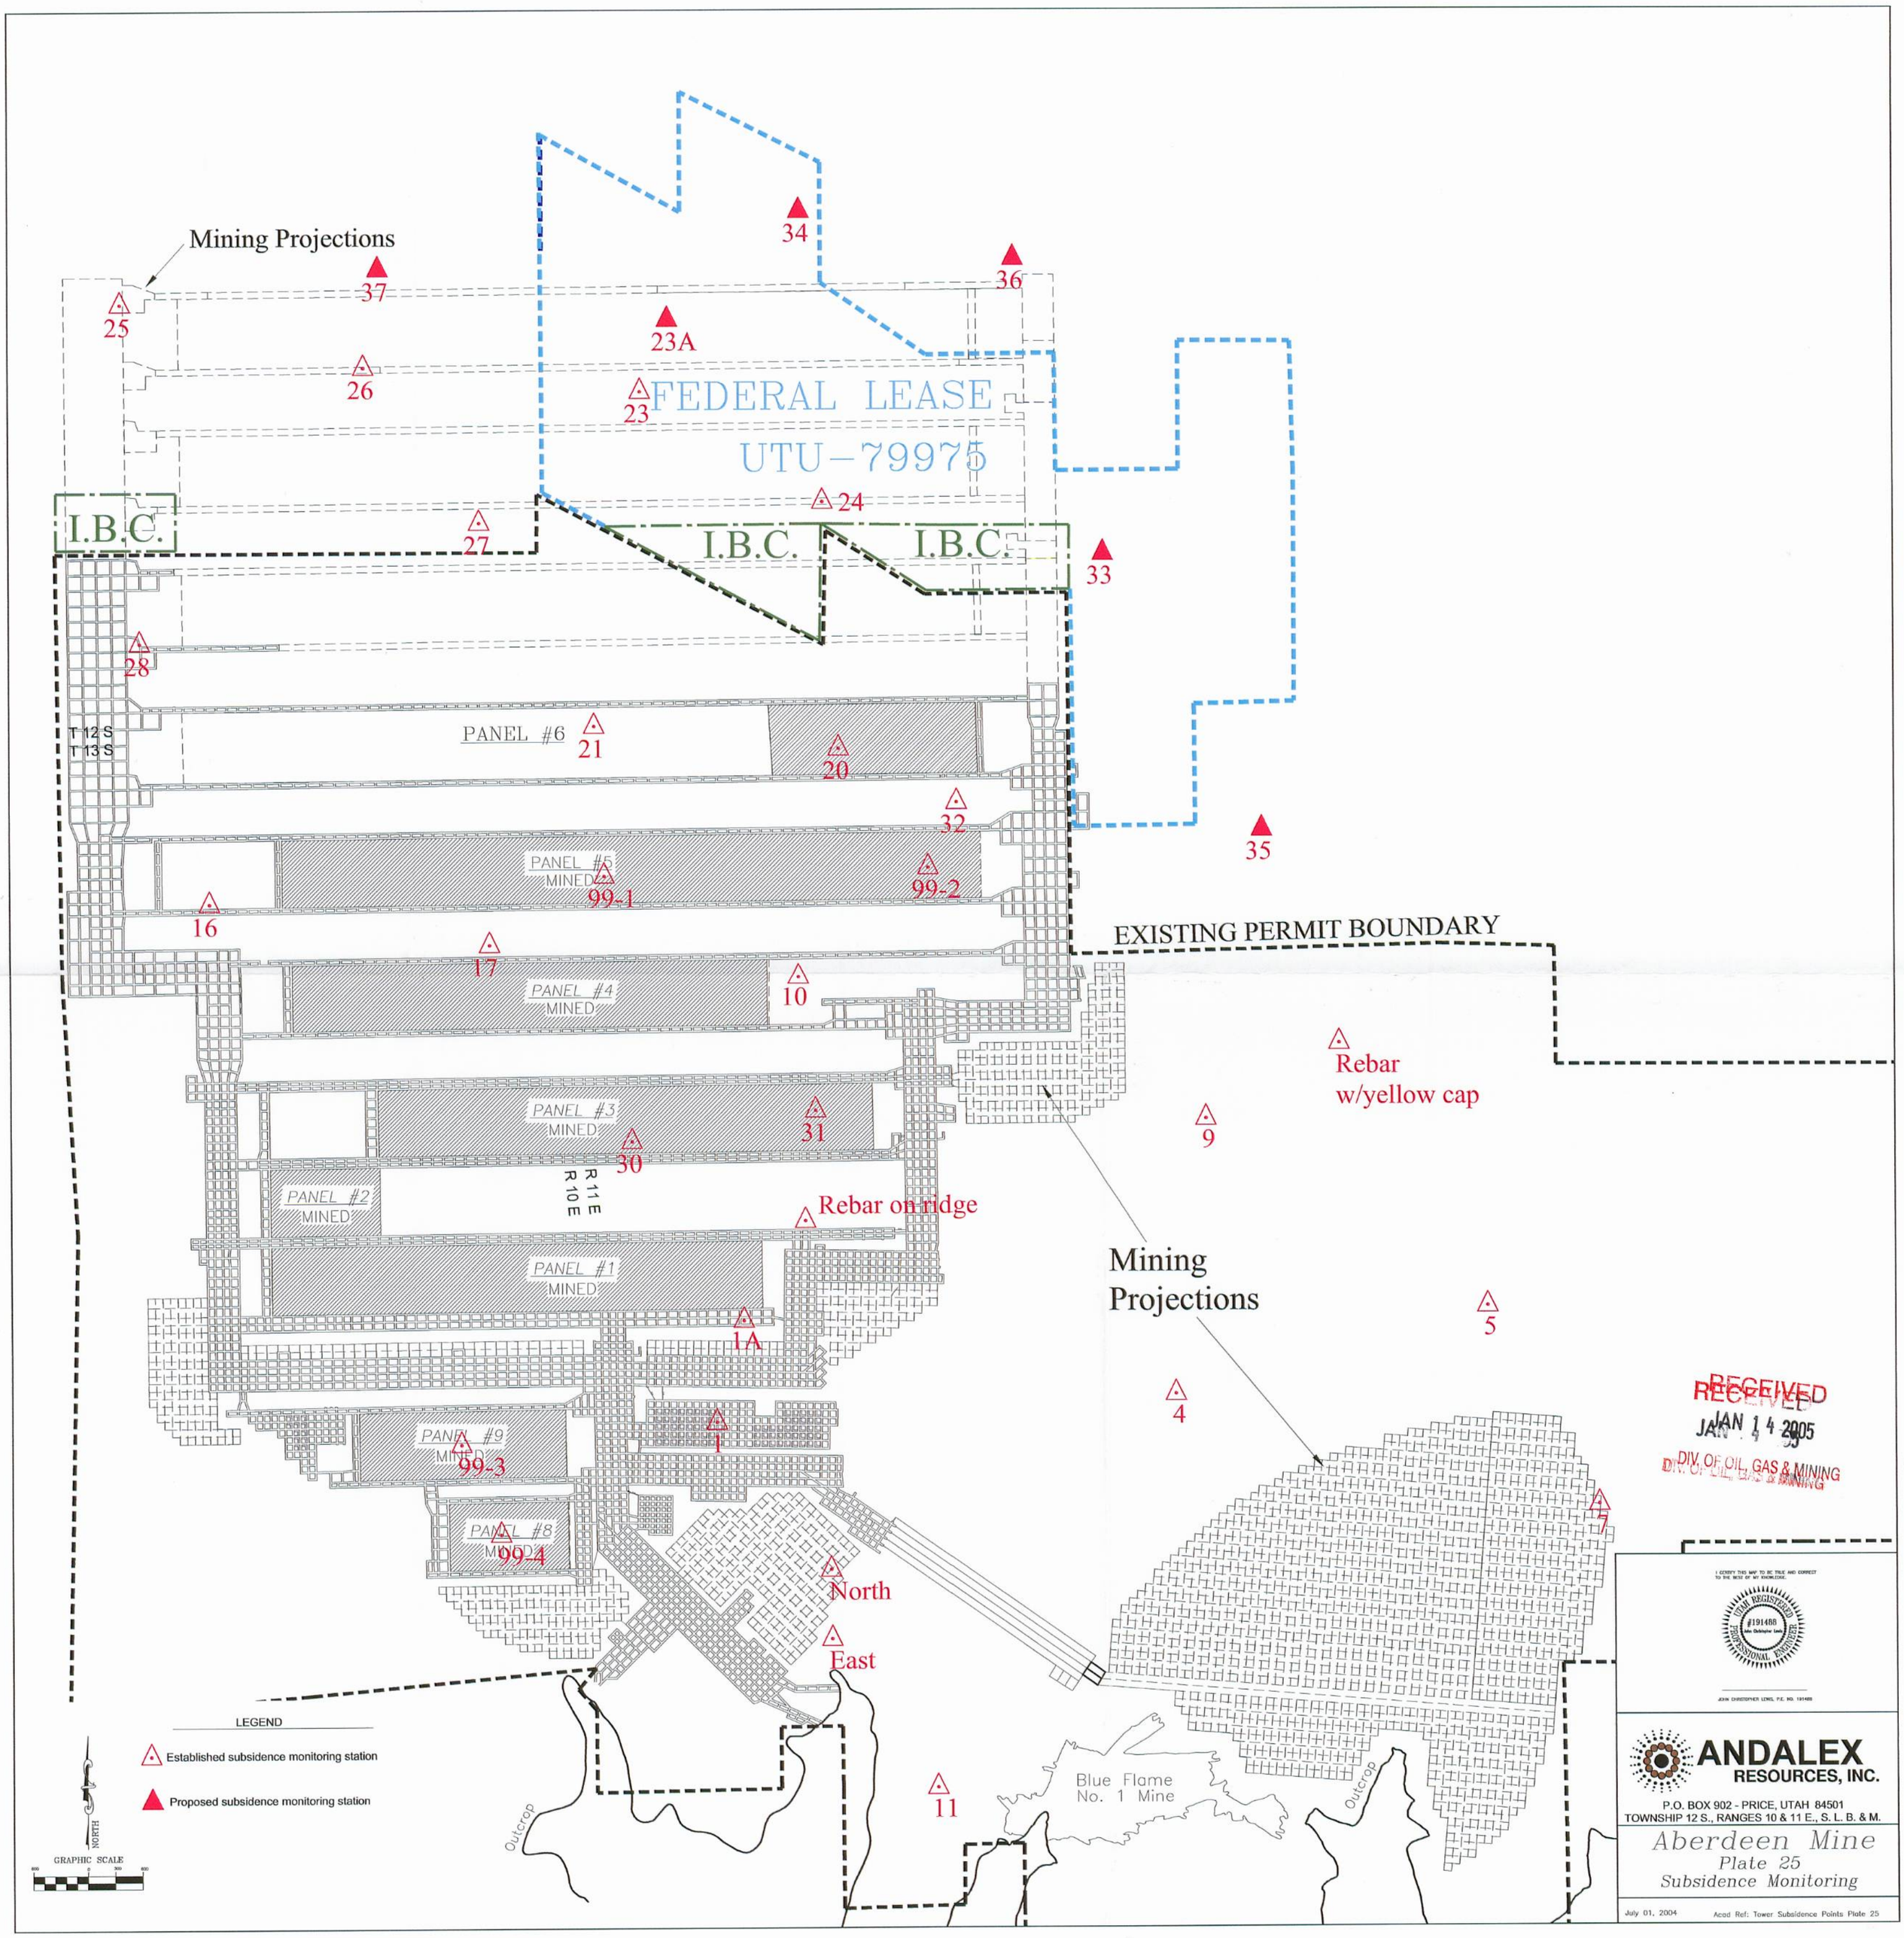
Mining Projections
34
36
37
25
23A
26
23
FEDERAL LEASE
UTU-79975
24
I.B.C.
27
I.B.C.
I.B.C.
33
28
T 12 S
T 13 S
PANEL #6
21
20
32
35
PANEL #5
MINED
99-1
99-2
16
EXISTING PERMIT BOUNDARY
17
PANEL #4
MINED
10
Rebar
w/yellow cap
PANEL #3
MINED
31
9
30
R 11 E
R 10 E
PANEL #2
MINED
Rebar on ridge
PANEL #1
MINED
Mining
Projections
5
1A
4
PANEL #9
MINED
99-3
1
PANEL #8
MINED
99-4
7
North
East
LEGEND
Established subsidence monitoring station
Proposed subsidence monitoring station
NORTH
GRAPHIC SCALE
Outcrop
11
Blue Flame
No. 1 Mine
Outcrop
RECEIVED
JAN 14 2005
DIV. OF OIL, GAS & MINING
I CERTIFY THIS MAP TO BE TRUE AND CORRECT TO THE BEST OF MY KNOWLEDGE.
UTAH REGISTERED #191488 PROFESSIONAL ENGINEER
JOHN CHRISTOPHER LEWIS, P.E. NO. 191488
ANDALEX RESOURCES, INC.
P.O. BOX 902 - PRICE, UTAH 84501
TOWNSHIP 12 S., RANGES 10 & 11 E., S. L. B. & M.
Aberdeen Mine
Plate 25
Subsidence Monitoring
July 01, 2004
Acad Ref: Tower Subsidence Points Plate 25