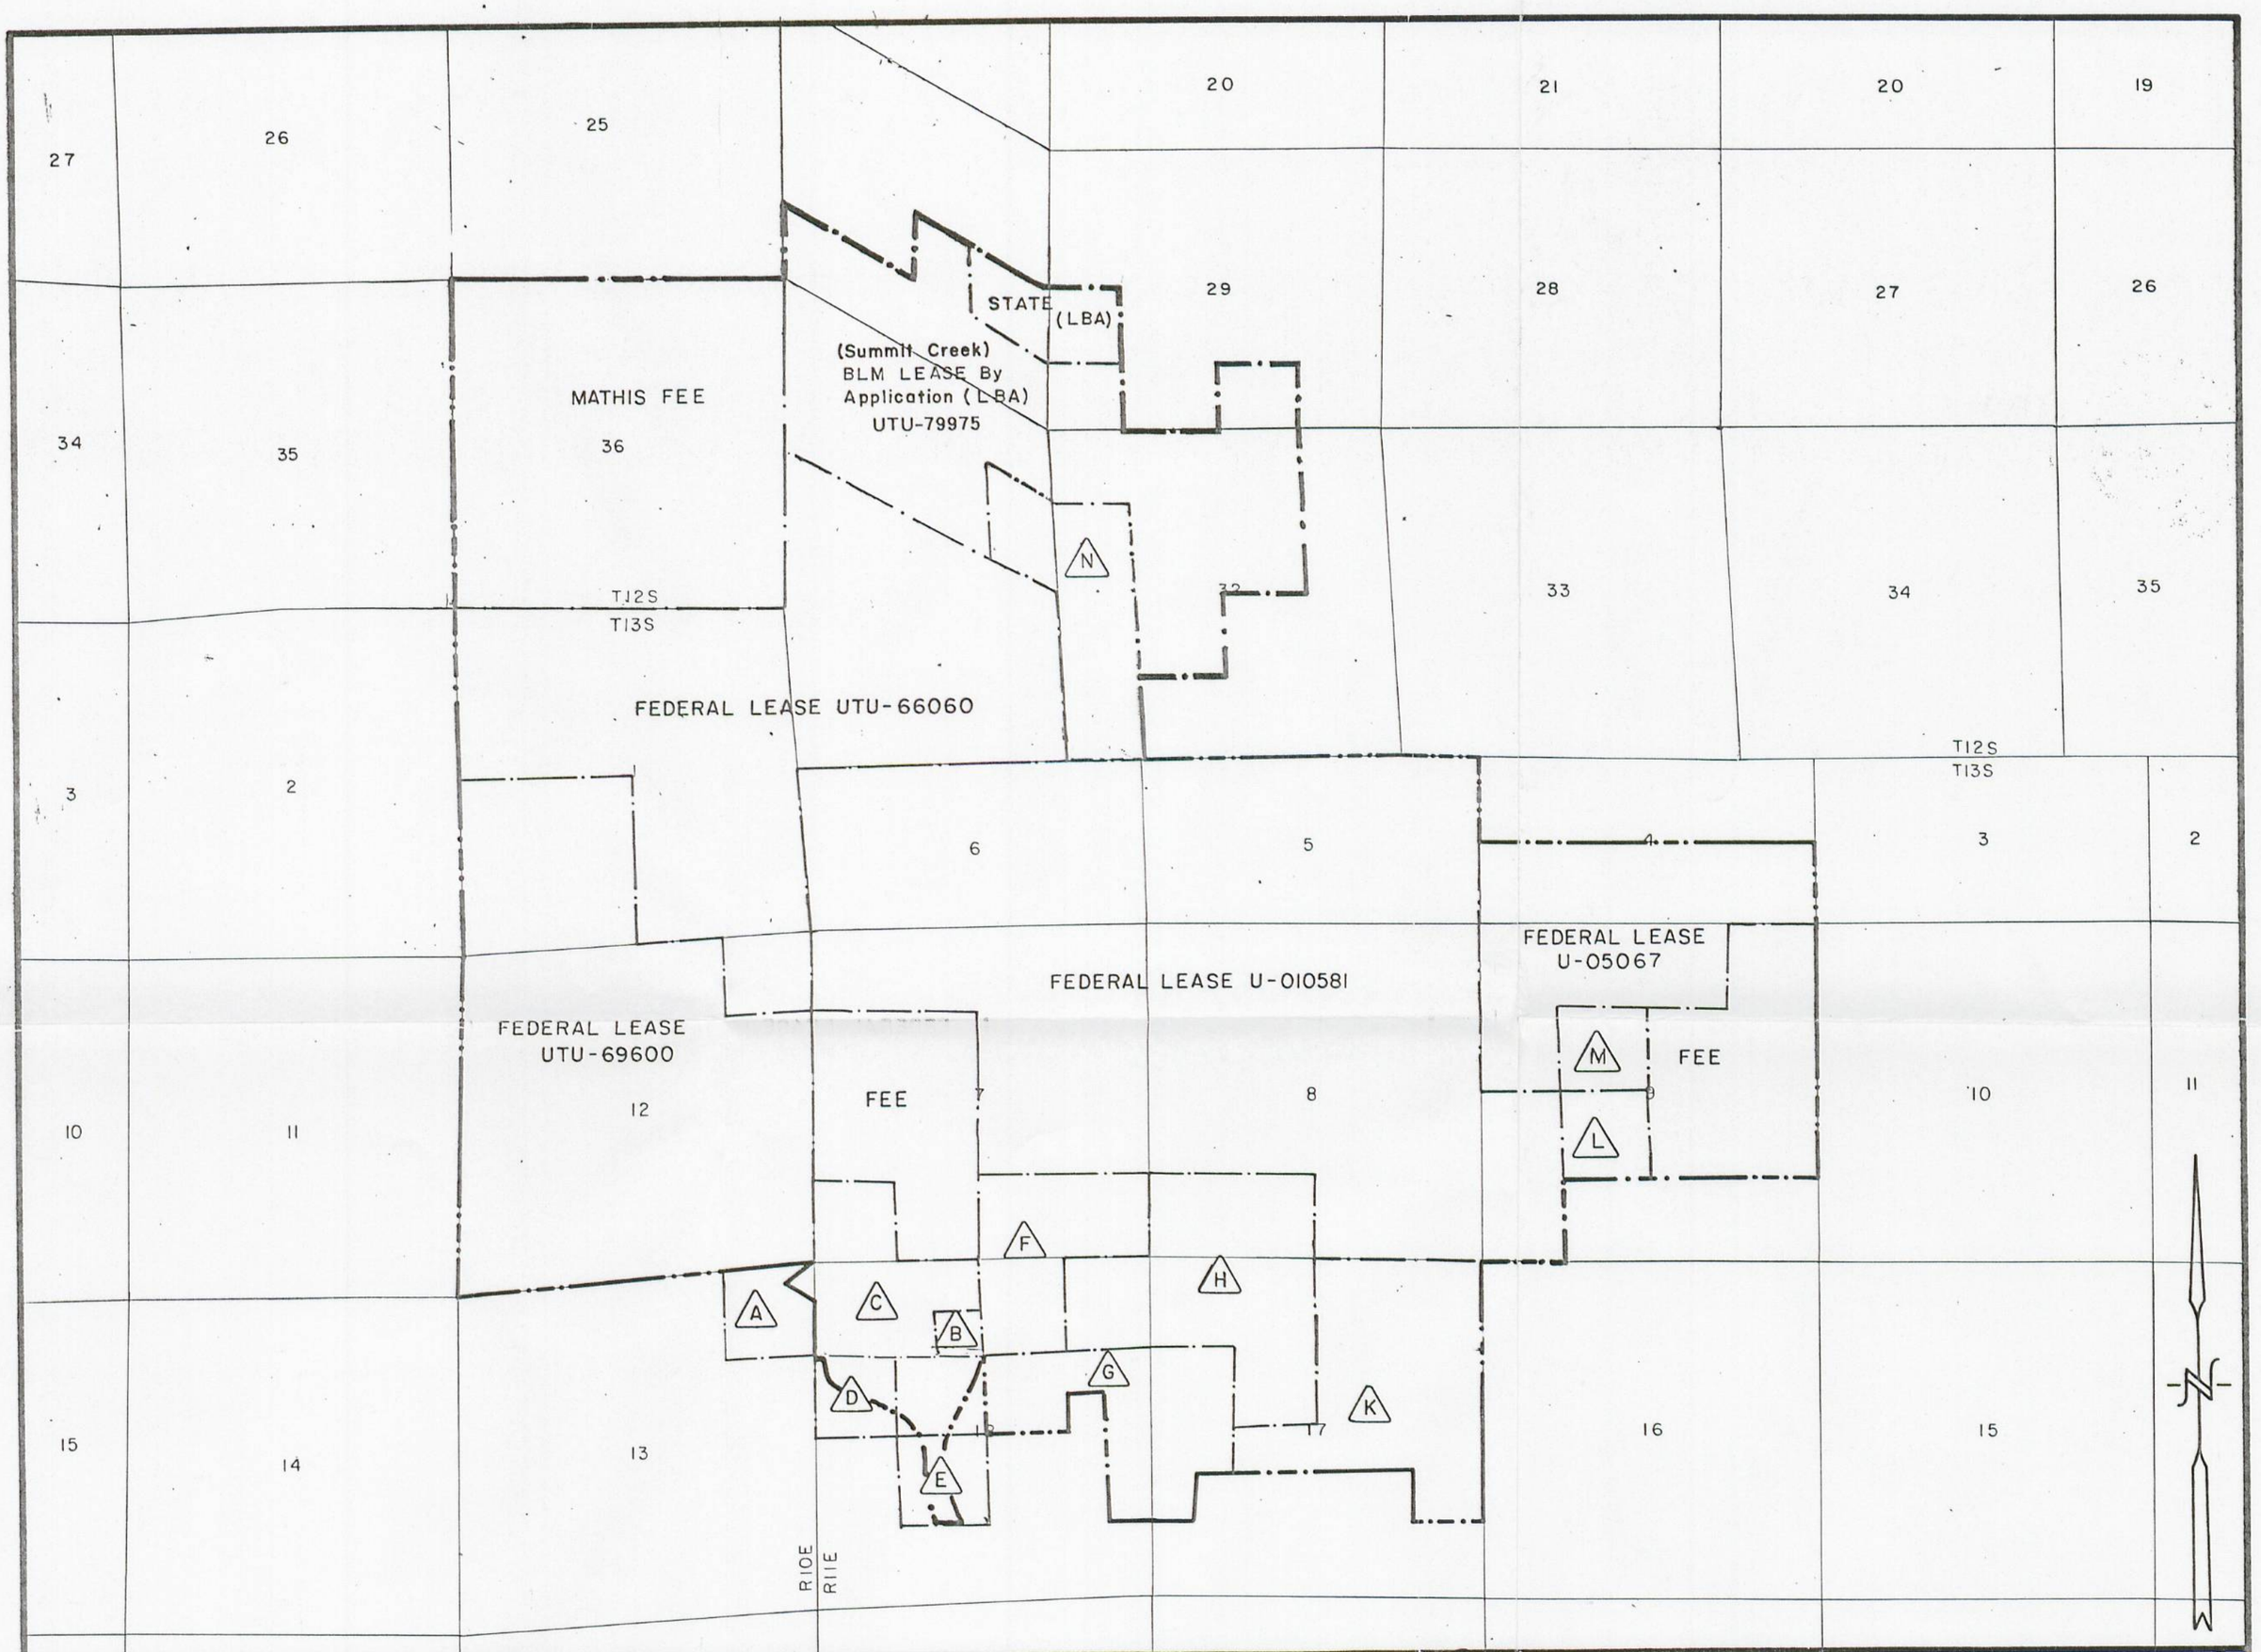

A	BLM Right-of-Way 64158	H	Federal Lease SL-063058
B	BLM Right-of-Way U-62045	J	Federal Lease U-052341
C	Federal Lease Modification SL-027304	K	Federal Lease Modification U-010581
D	BLM Right-of-Way 64158	L	Federal Lease Modification U-05067
E	BLM Right-of-Way 64158	M	Andalex Fee Simple
F	Federal Lease SL-027304	N	Federal Lease Modification UTU-66060
G	Federal Lease Modification SL-063058		

Permit Boundary
Lease Boundary

1"=2,000'

2000 0 2000 4000
scale feet

01/07/05 DG
3/22/04 DG
REGISTERED PROFESSIONAL ENGINEER
DAN W. GUY
No. 154163
7/14/98
4/15/99 DG
2/14/02 DG
8/21/02 DG

Andalex Resources, Inc.
Tower Division
Price, Utah

RECEIVED
JAN 14 2005
DIV. OF OIL, GAS & MINING

Centennial Project Leases

Drawn By: JCB 3/6/98

Scale: 1:24,000

No.	Date	Revisions	By
1	5-14-98	SITLA LEASE	JB
2	12-28-98	Incidential Boundary	JB
3	2-12-2002	Boundary Correction	JB
4	4-15-2002		JB
	8-16-2002		JB

01/07/05 DG

Plate 4