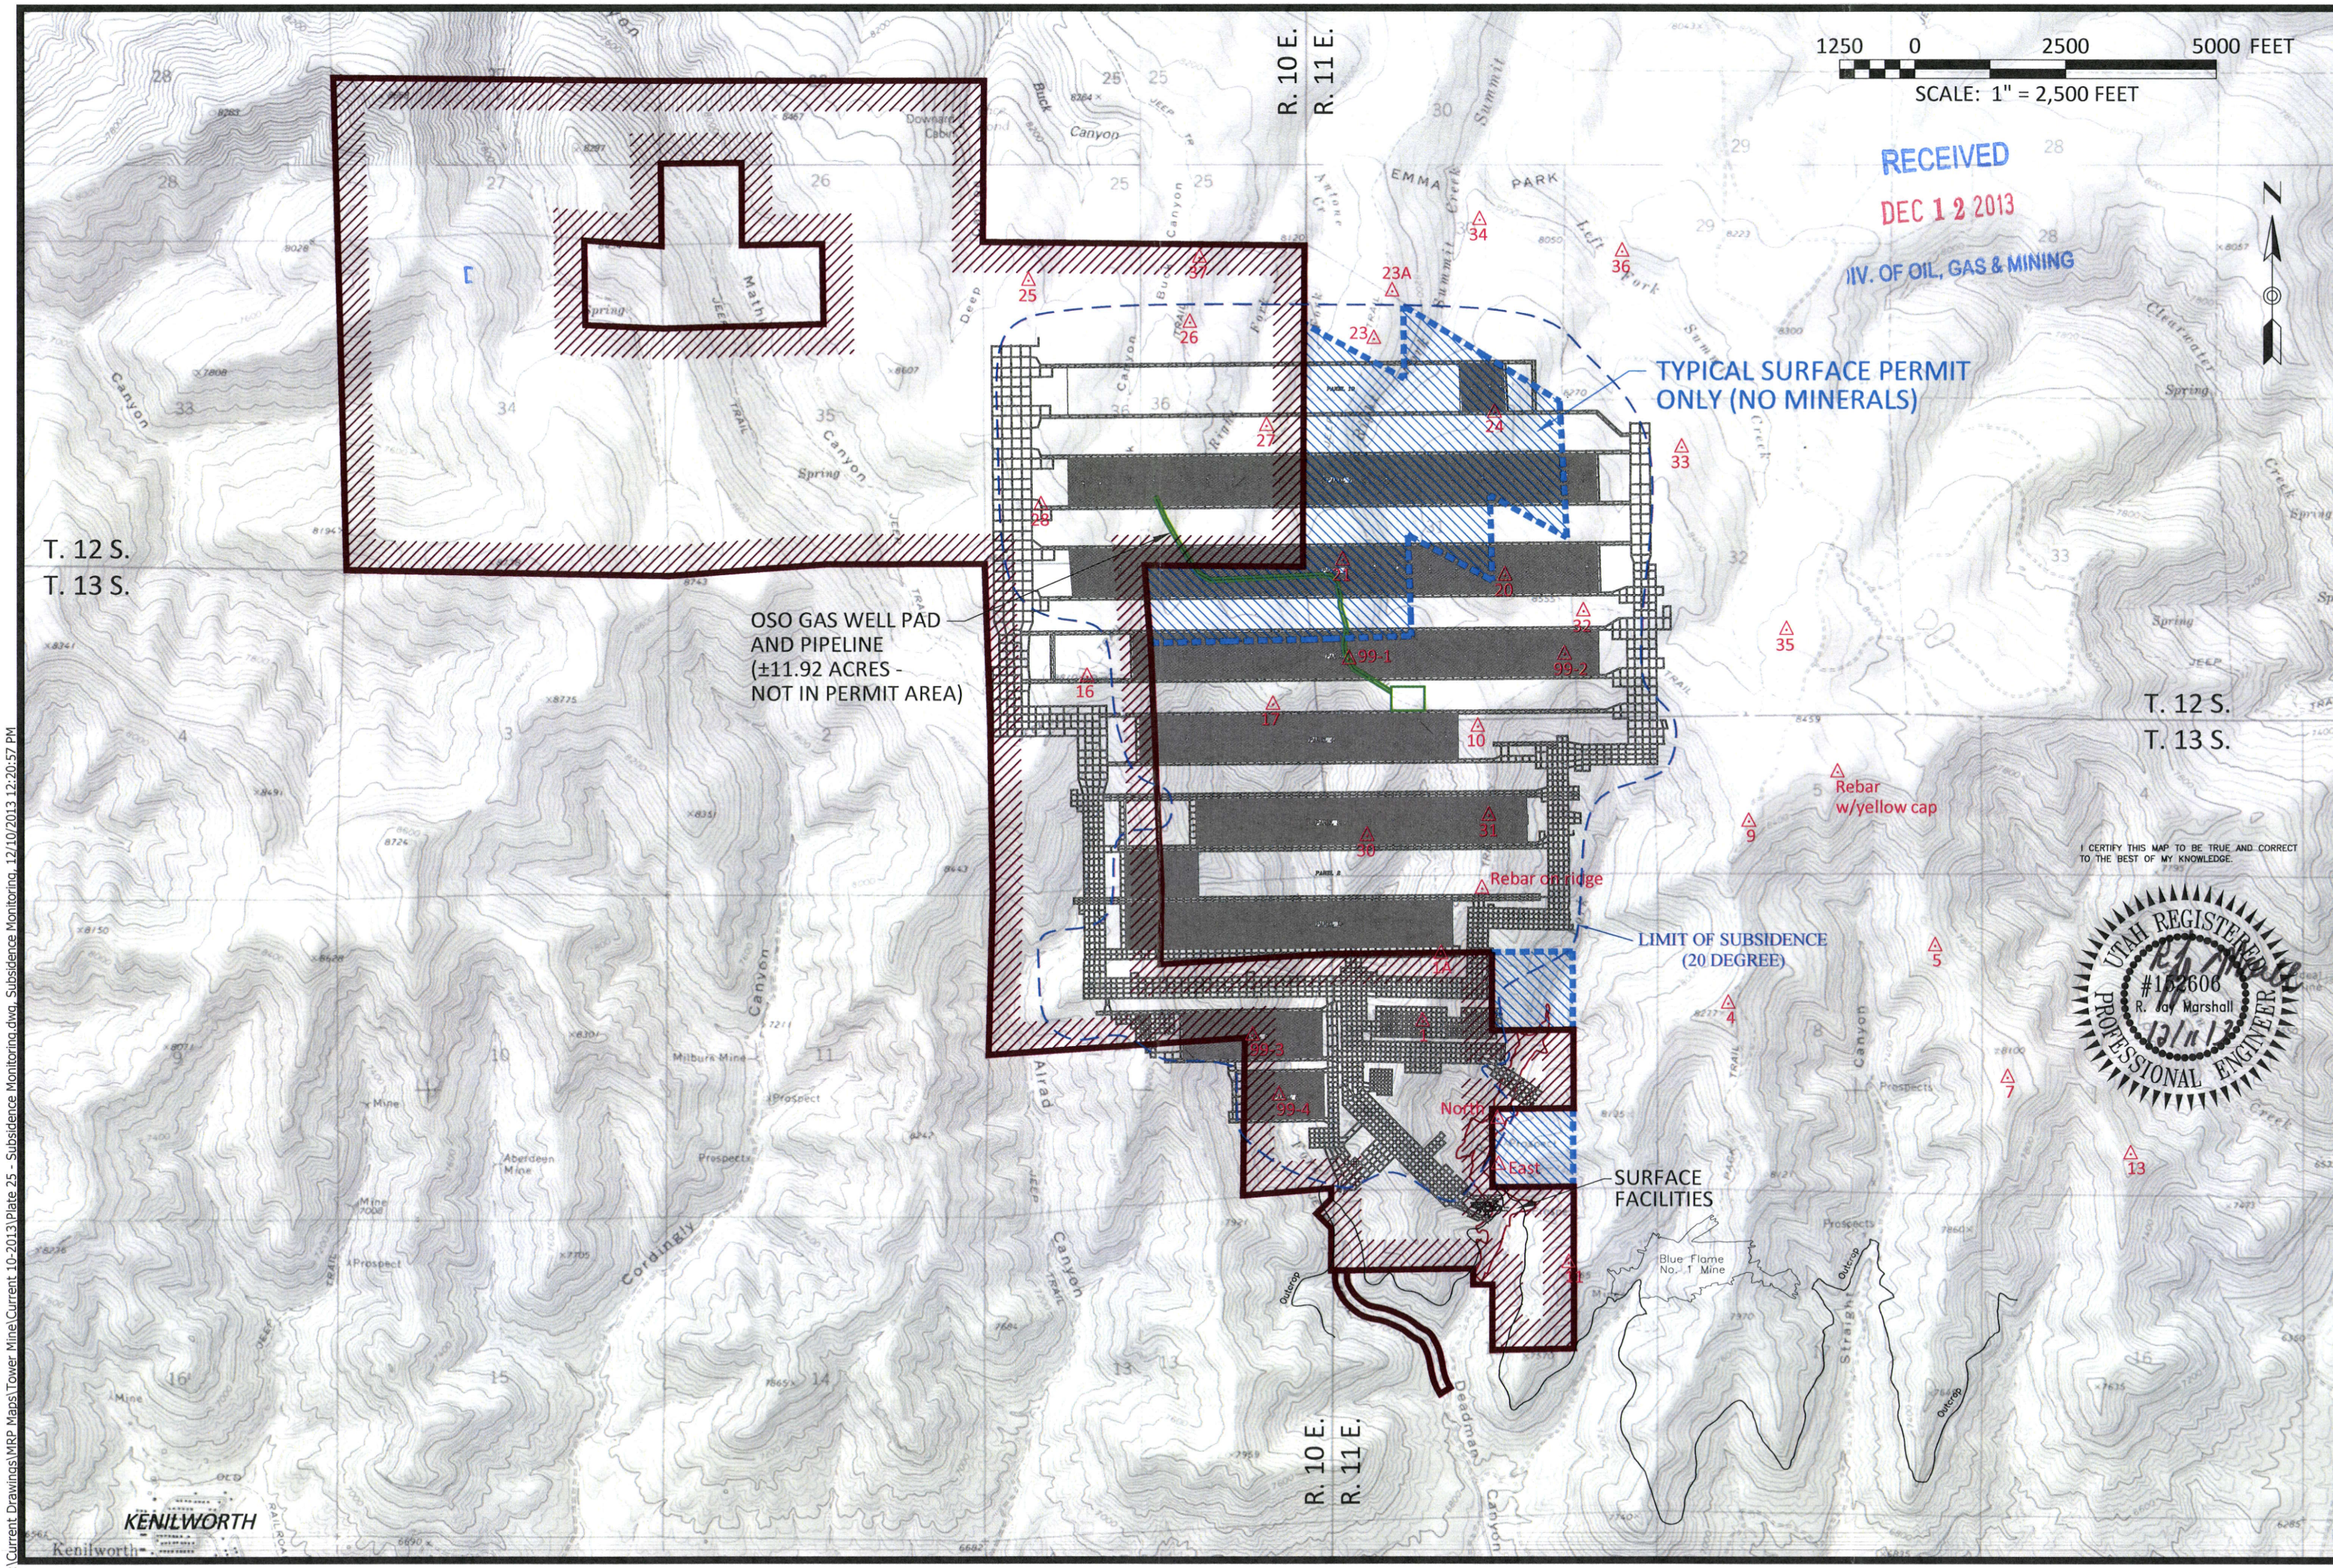

RECEIVED
DEC 12 2013
DIV. OF OIL, GAS & MINING

I CERTIFY THIS MAP TO BE TRUE AND CORRECT TO THE BEST OF MY KNOWLEDGE.

UTAH REGISTERED PROFESSIONAL ENGINEER #152606 R. Jay Marshall 12/11/13

LEGEND
- SUBSIDENCE MONITORING STATION
- PERMIT LINE
- PERMIT LINE (SURFACE ONLY)

CENTENNIAL PROJECT
SUBSIDENCE MONITORING

PLATE 25

DATE OCTOBER 2013
REVISION NUMBER 1

ANDALEX RESOURCES, INC.
TOWER DIVISION
PRICE, UTAH

G:\Current Drawings\MRP Maps\Tower Mine\Current 10-2013\Plate 25 - Subsidence Monitoring.dwg, Subsidence Monitoring, 12/10/2013 12:20:57 PM