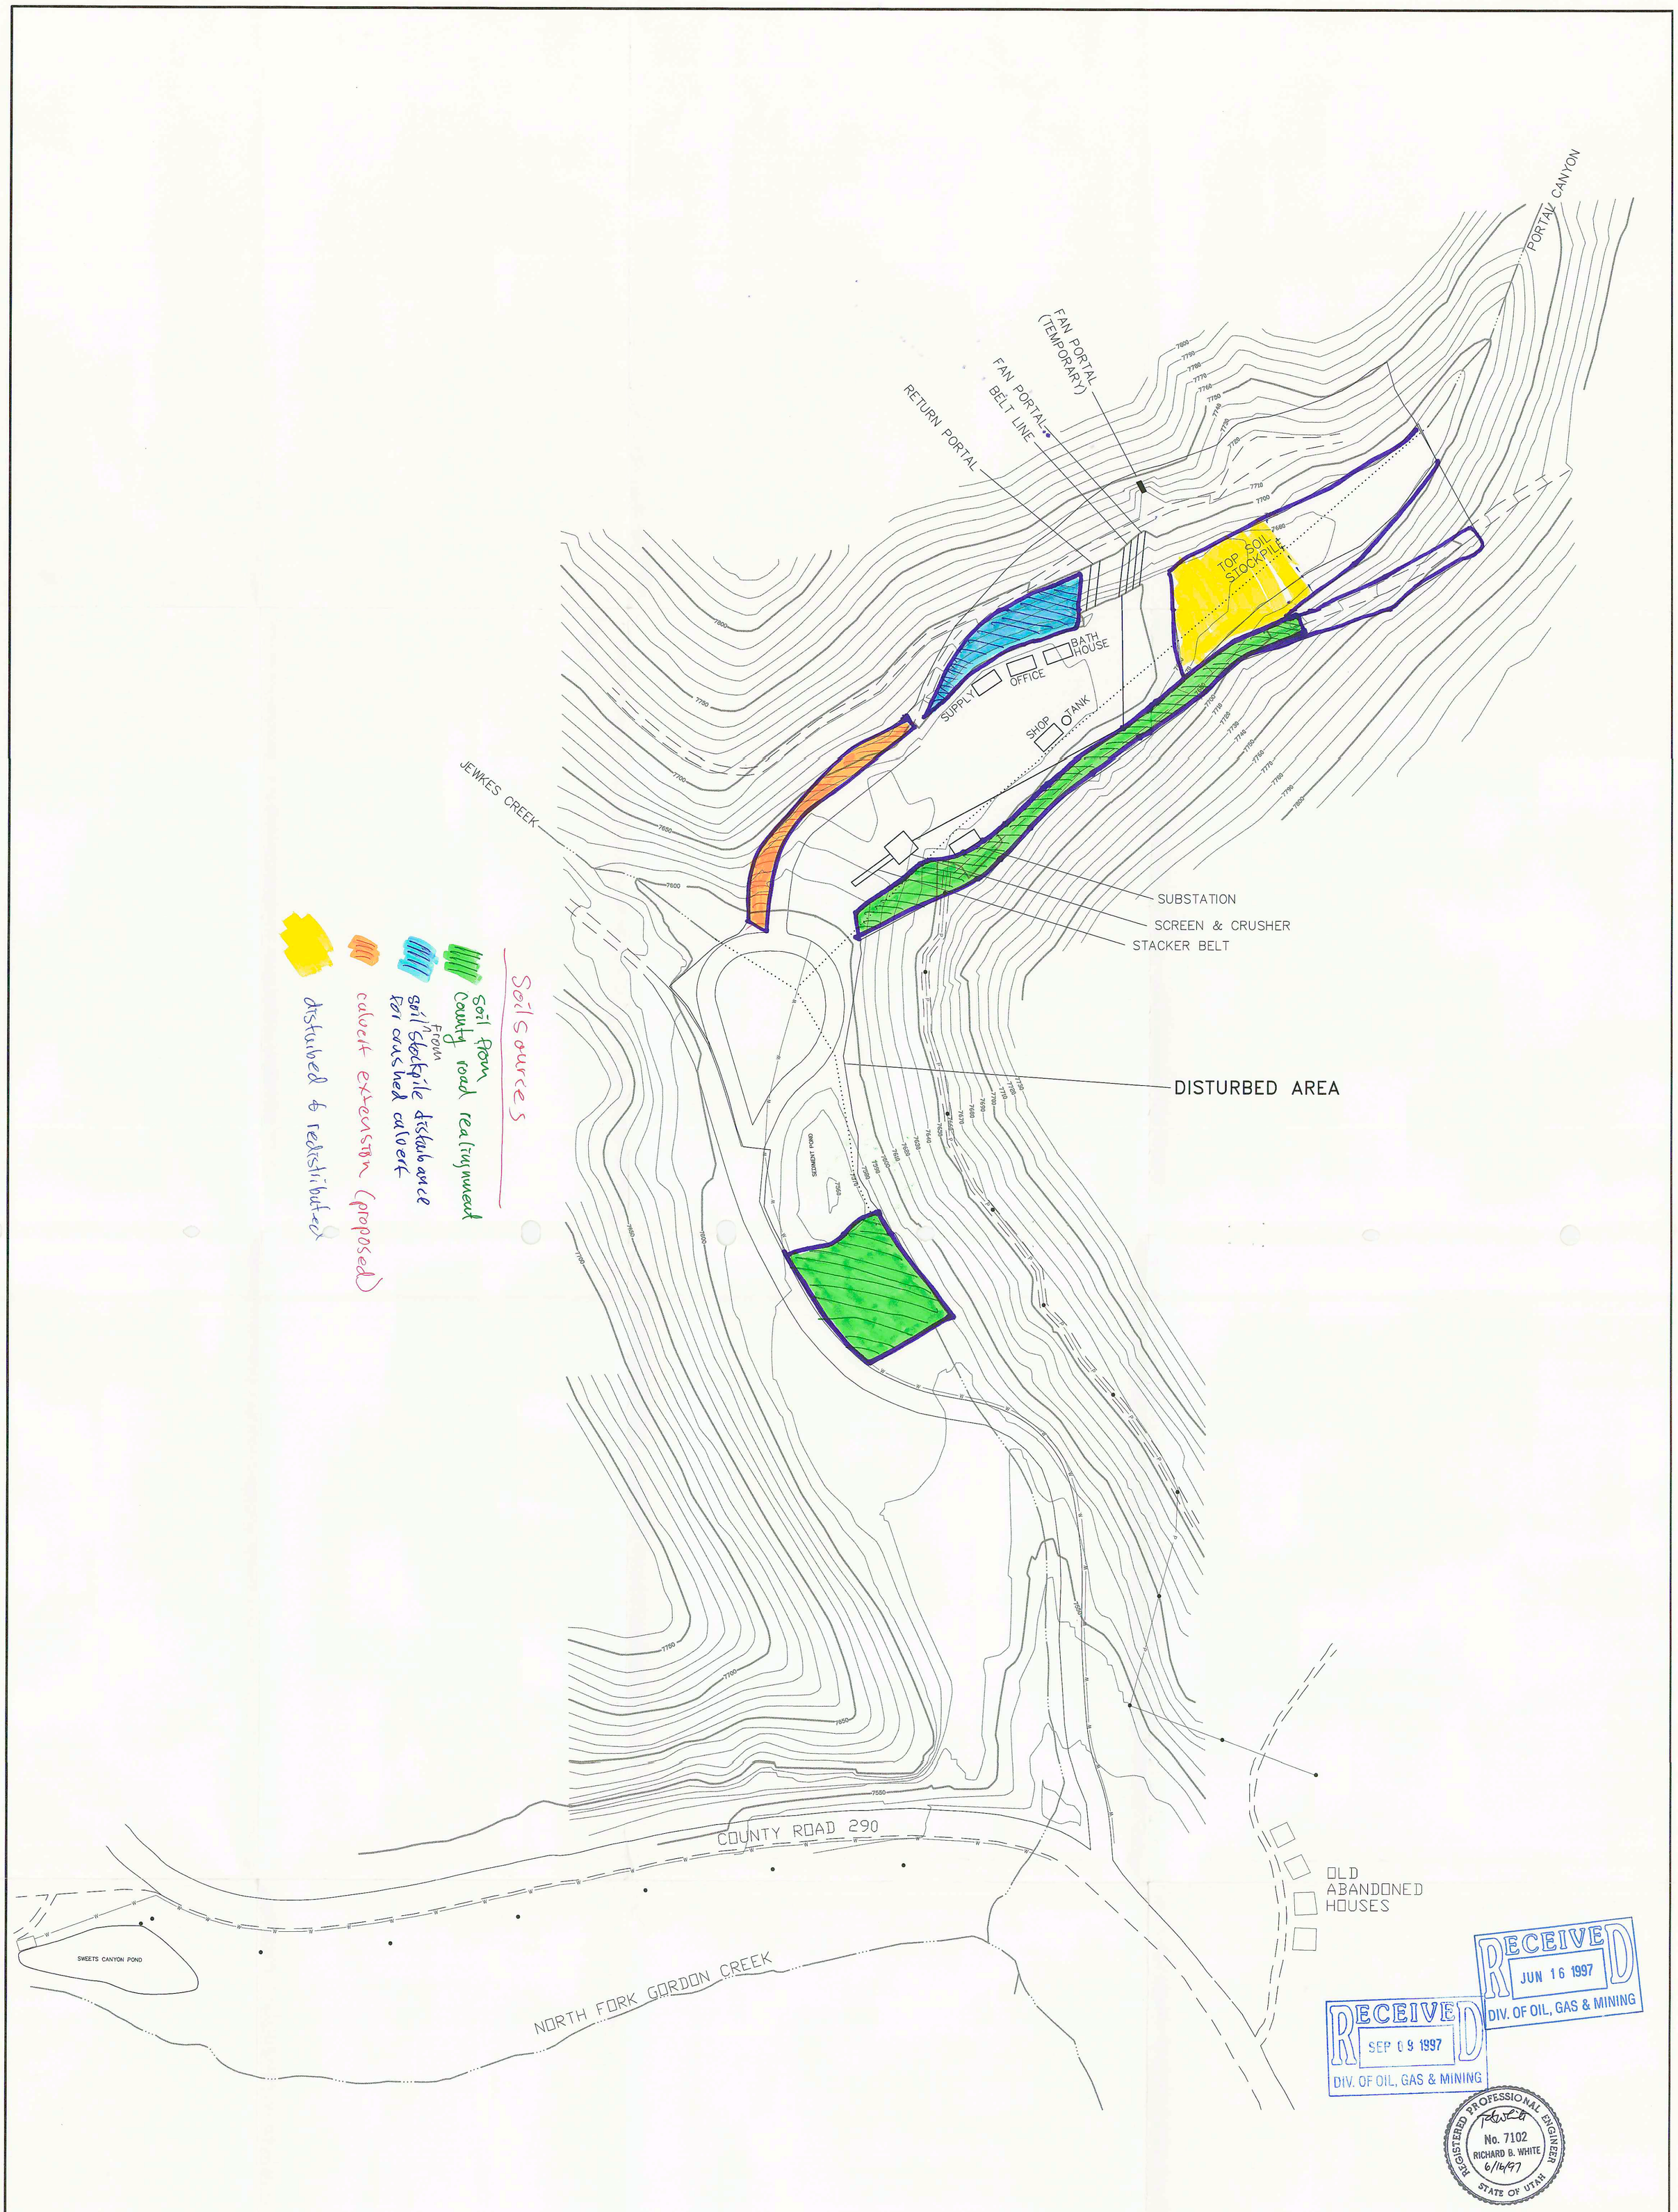

LEGEND

- Unimproved Road
- Improved Gravel Road
- Streams & Ditches
- Culvert
- P — Power Line
- W — Water Line
- Power Pole – No Connecting Wire

N

0' 100' 200'
APPROXIMATE SCALE

REVISION DATE	BY	PLATE 3–1
		SURFACE FACILITIES
		HORIZON No. 1 MINE
		HORIZON COAL CORPORATION P.O. BOX 2560 WISE, VIRGINIA 24273
		DRAWN BY: KHB · CHECKED BY: VSB · DATE: 6-12-97
		APPROVED BY: VSB · AUTOCAD FILE: PLAT3-1J.DWG
		EarthFax Engineering, Inc.