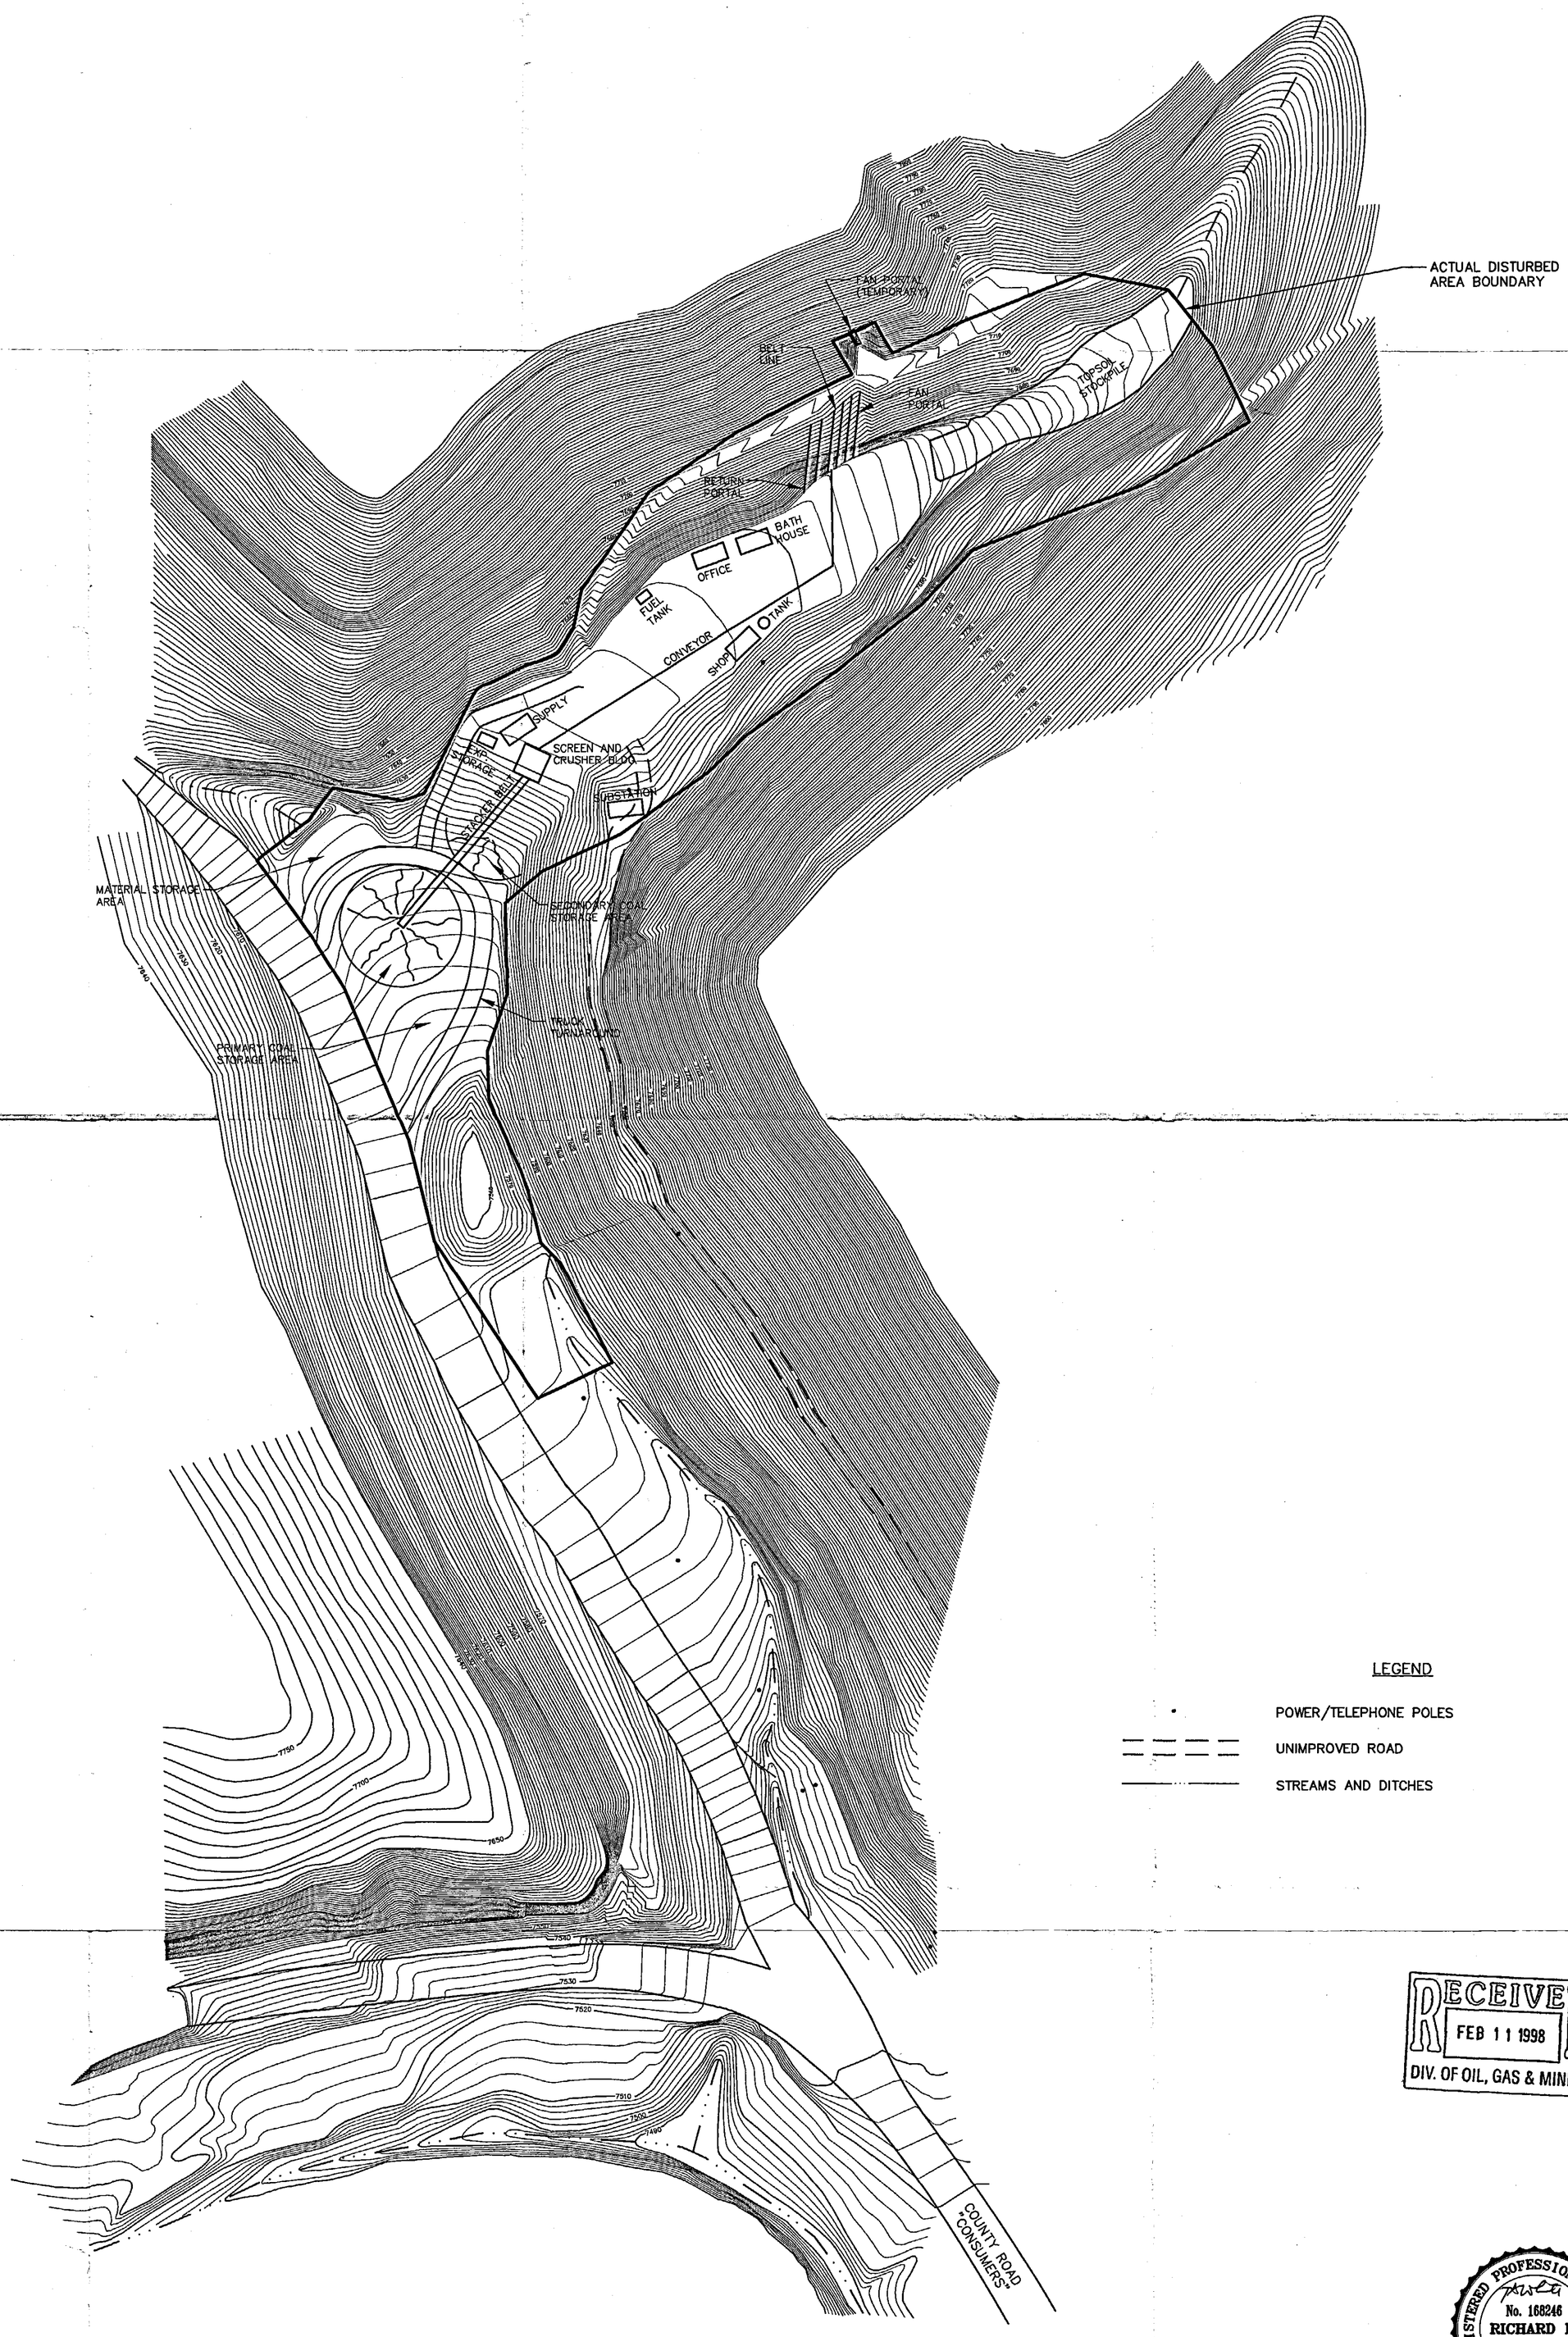

LEGEND

- POWER/TELEPHONE POLES
- UNIMPROVED ROAD
- STREAMS AND DITCHES

RECEIVED
FEB 11 1998
DIV. OF OIL, GAS & MINING

REGISTERED PROFESSIONAL ENGINEER
No. 168246
RICHARD B. WHITE
2/10/98
STATE OF UTAH

0' 100'
APPROXIMATE SCALE

REVISION	
2-9-98	VSB

PLATE 3-1

SURFACE FACILITIES

HORIZON MINE

HORIZON COAL CORPORATION
P.O. BOX 599
HELPER, UTAH 84526

DRAWN BY: SWF	CHECKED BY: RBW	DATE: 1-15-98
APPROVED BY: VSB	AUTOCAD FILE: G:\UC572\02\DWG\PLT3-198.DWG	

EarthFax Engineering, Inc.