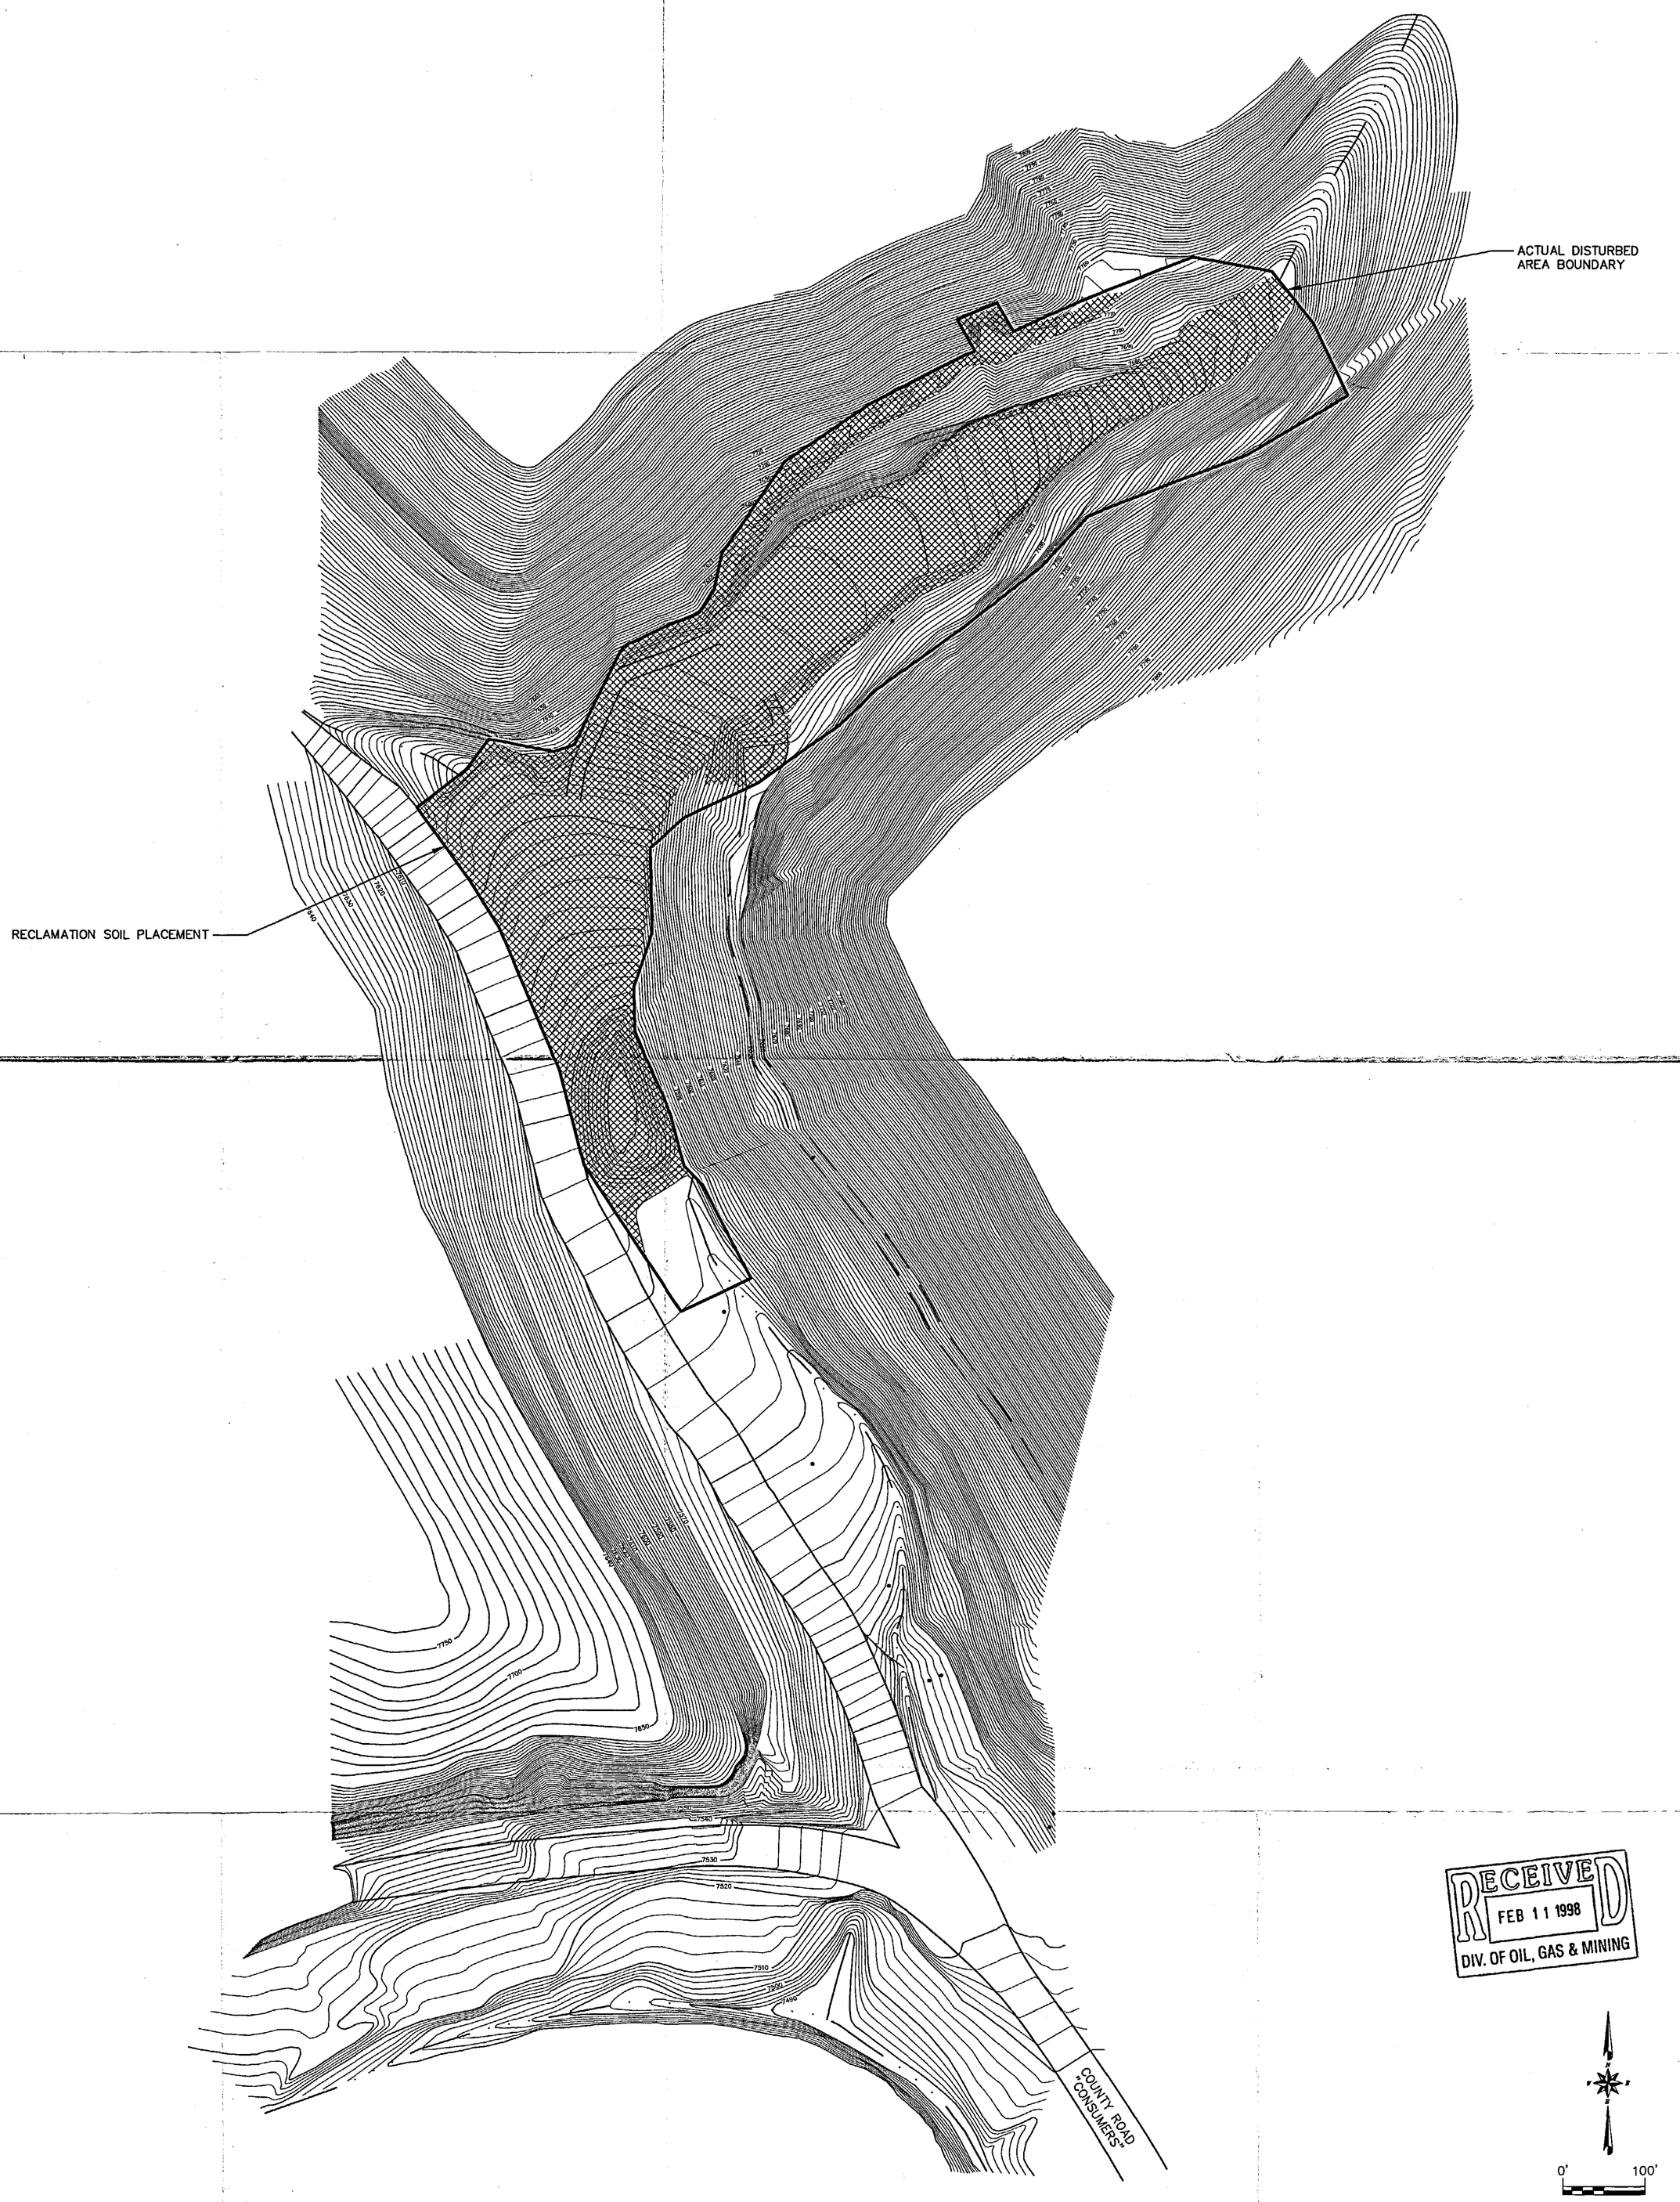


RECEIVED
FEB 11 1998
DIV. OF OIL, GAS & MINING

REGISTERED PROFESSIONAL ENGINEER
No. 168246
RICHARD B. WHITE
2/11/98
STATE OF UTAH

| REVISION | |
|---|---|
| DATE | BY |
| 12-8-97 | SWF |
| 2-9-98 | VSB |

# APPENDIX 8-1
# PLATE B
## RECLAMATION AREAS REQUIRING TOPSOIL
## HORIZON MINE

HORIZON COAL CORPORATION
P.O. BOX 599
HELPER, UTAH 84526

| | | |
|---|---|---|
| DRAWN BY: SWF | CHECKED BY: RBW | DATE: 11-21-97 |
| APPROVED BY: VSB | AUTOCAD FILE: G:\UC572\02\DWG\APP8-1B.DWG | |

**EarthFax Engineering, Inc.**