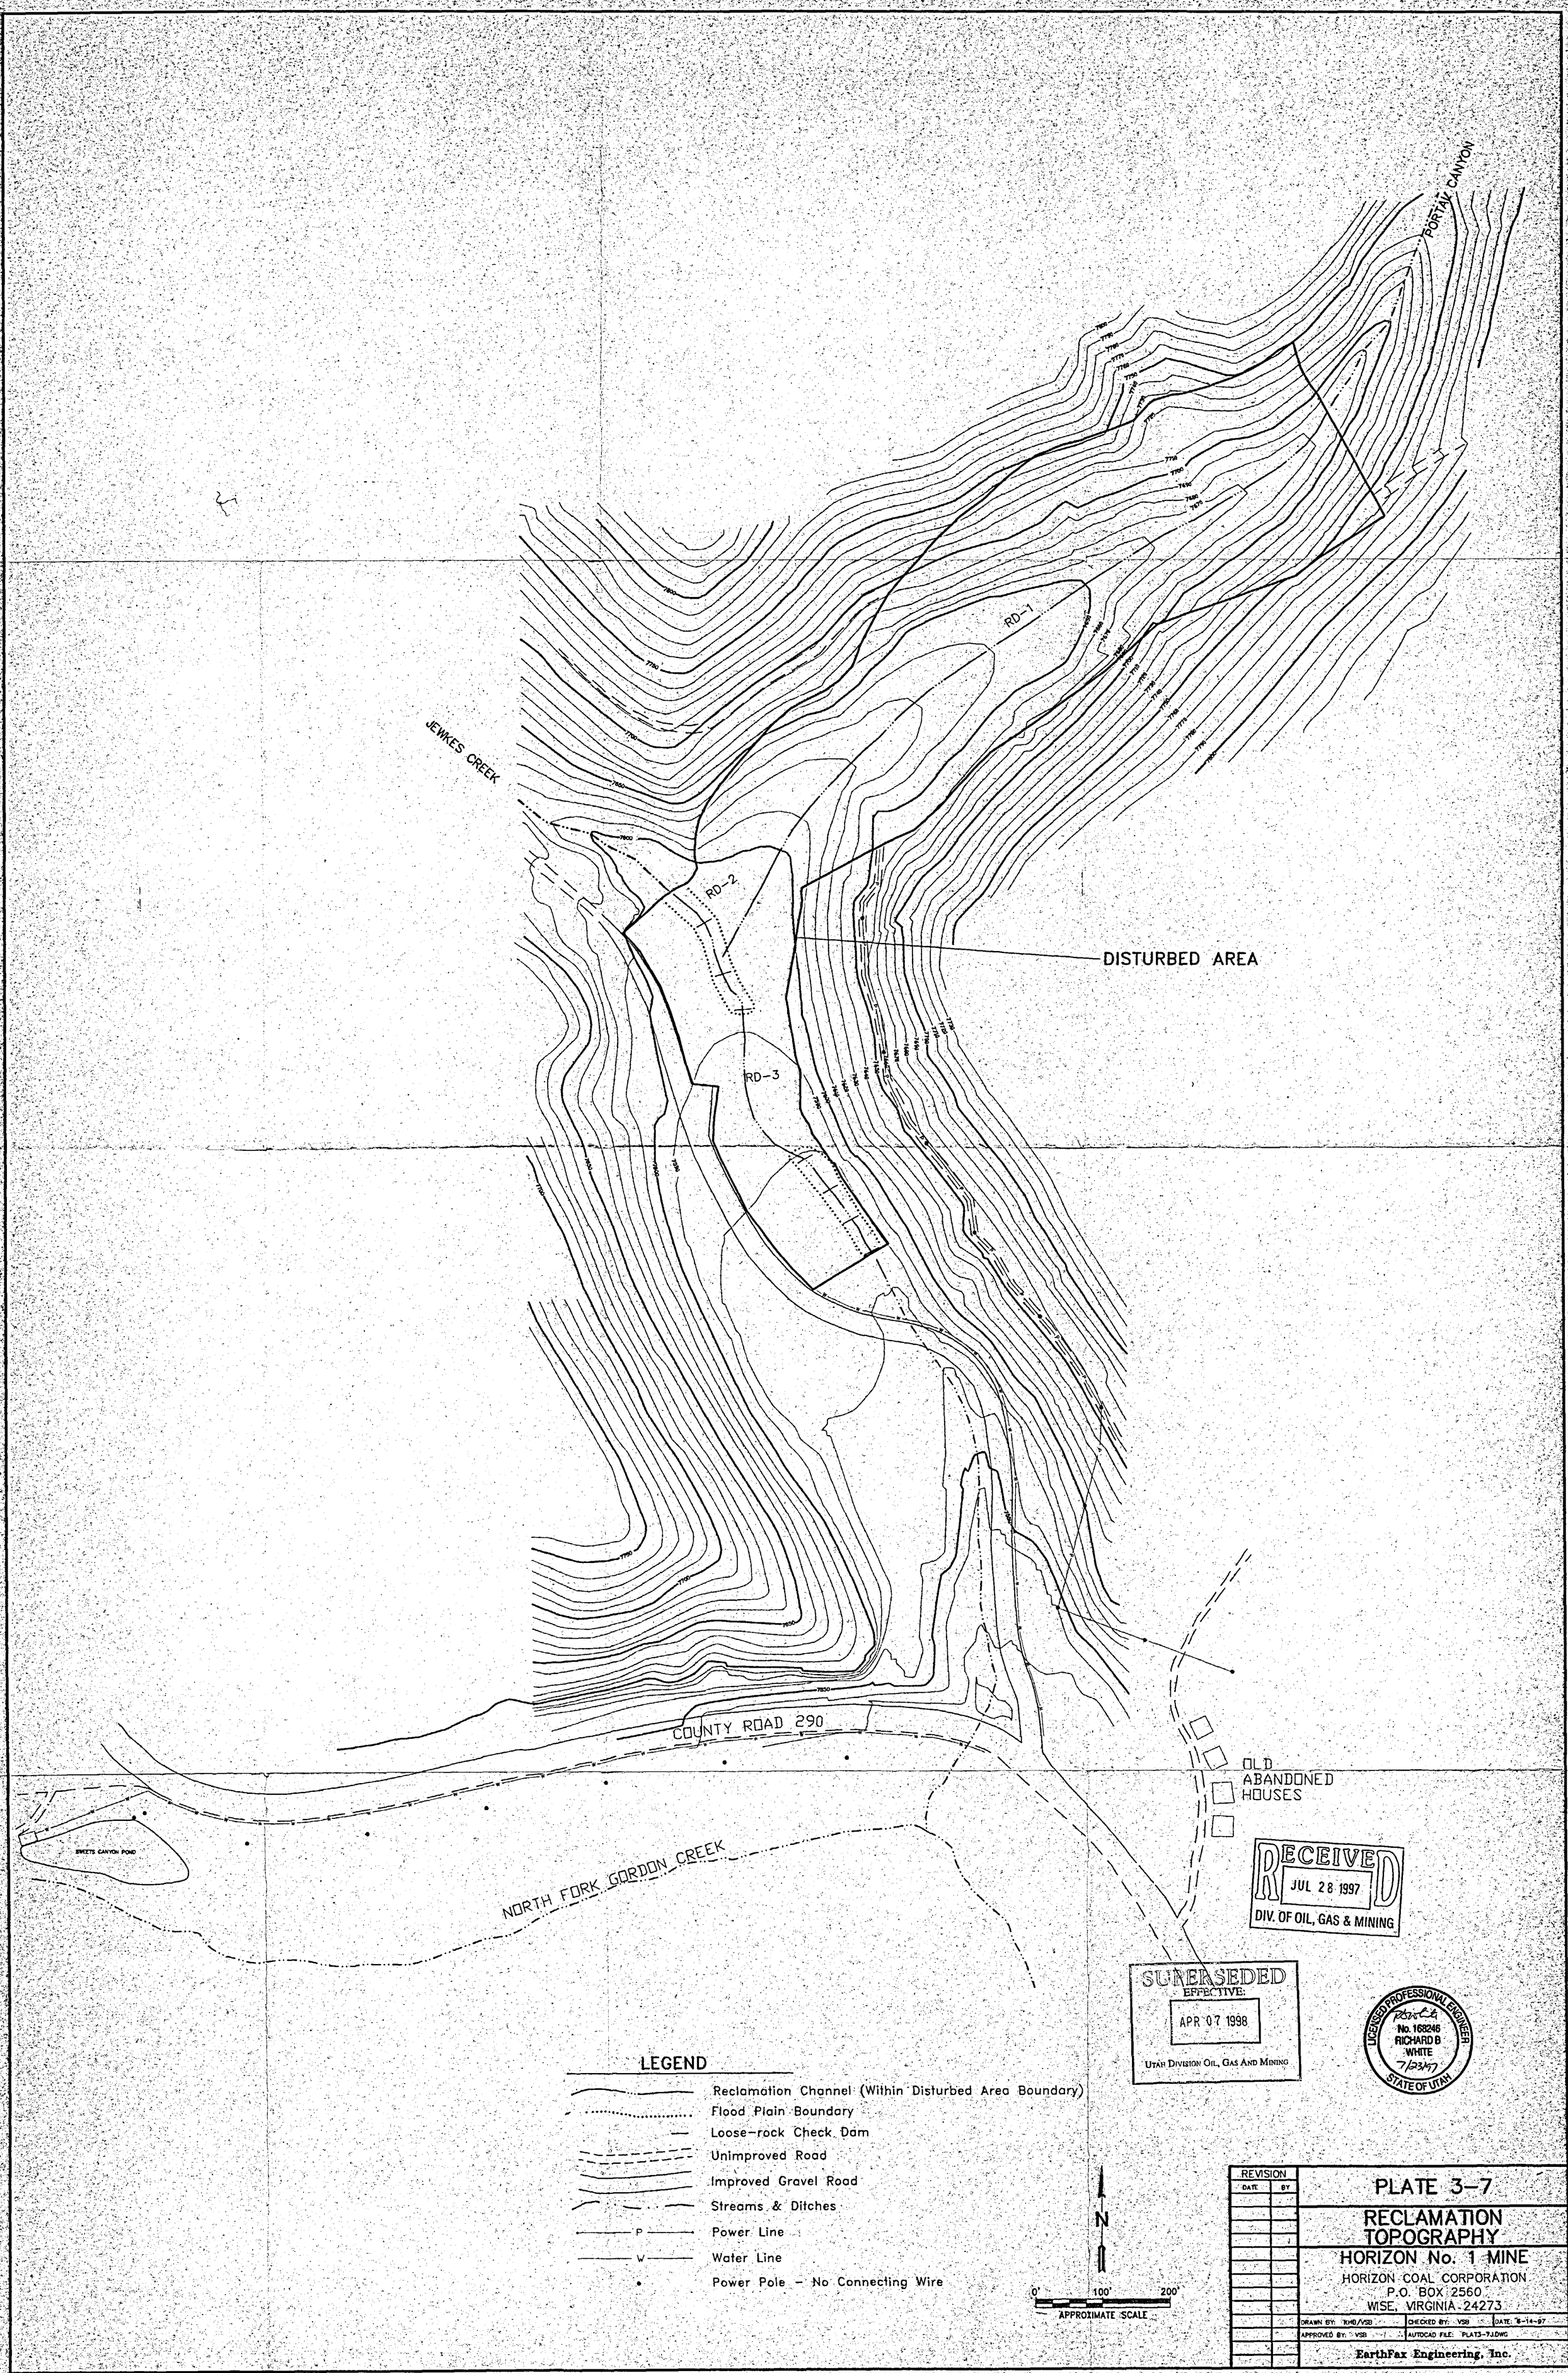
PORTAL CANYON
JEWKES CREEK
RD-1
RD-2
RD-3
DISTURBED AREA
COUNTY ROAD 290
OLD ABANDONED HOUSES
NORTH FORK GORDON CREEK
SWEETS CANYON POND
LEGEND
Reclamation Channel (Within Disturbed Area Boundary)
Flood Plain Boundary
Loose-rock Check Dam
Unimproved Road
Improved Gravel Road
Streams & Ditches
P Power Line
W Water Line
Power Pole - No Connecting Wire
N
0' 100' 200'
APPROXIMATE SCALE
RECEIVED
JUL 28 1997
DIV. OF OIL, GAS & MINING
SUPERSEDED
EFFECTIVE:
APR 07 1998
UTAH DIVISION OIL, GAS AND MINING
LICENSED PROFESSIONAL ENGINEER
No. 168246
RICHARD B WHITE
7/23/97
STATE OF UTAH
REVISION
DATE BY
PLATE 3-7
RECLAMATION TOPOGRAPHY
HORIZON No. 1 MINE
HORIZON COAL CORPORATION
P.O. BOX 2560
WISE, VIRGINIA 24273
DRAWN BY: KHB/VSB
CHECKED BY: VSB
DATE: 6-14-97
APPROVED BY: VSB
AUTOCAD FILE: PLAT3-7J.DWG
EarthFax Engineering, Inc.