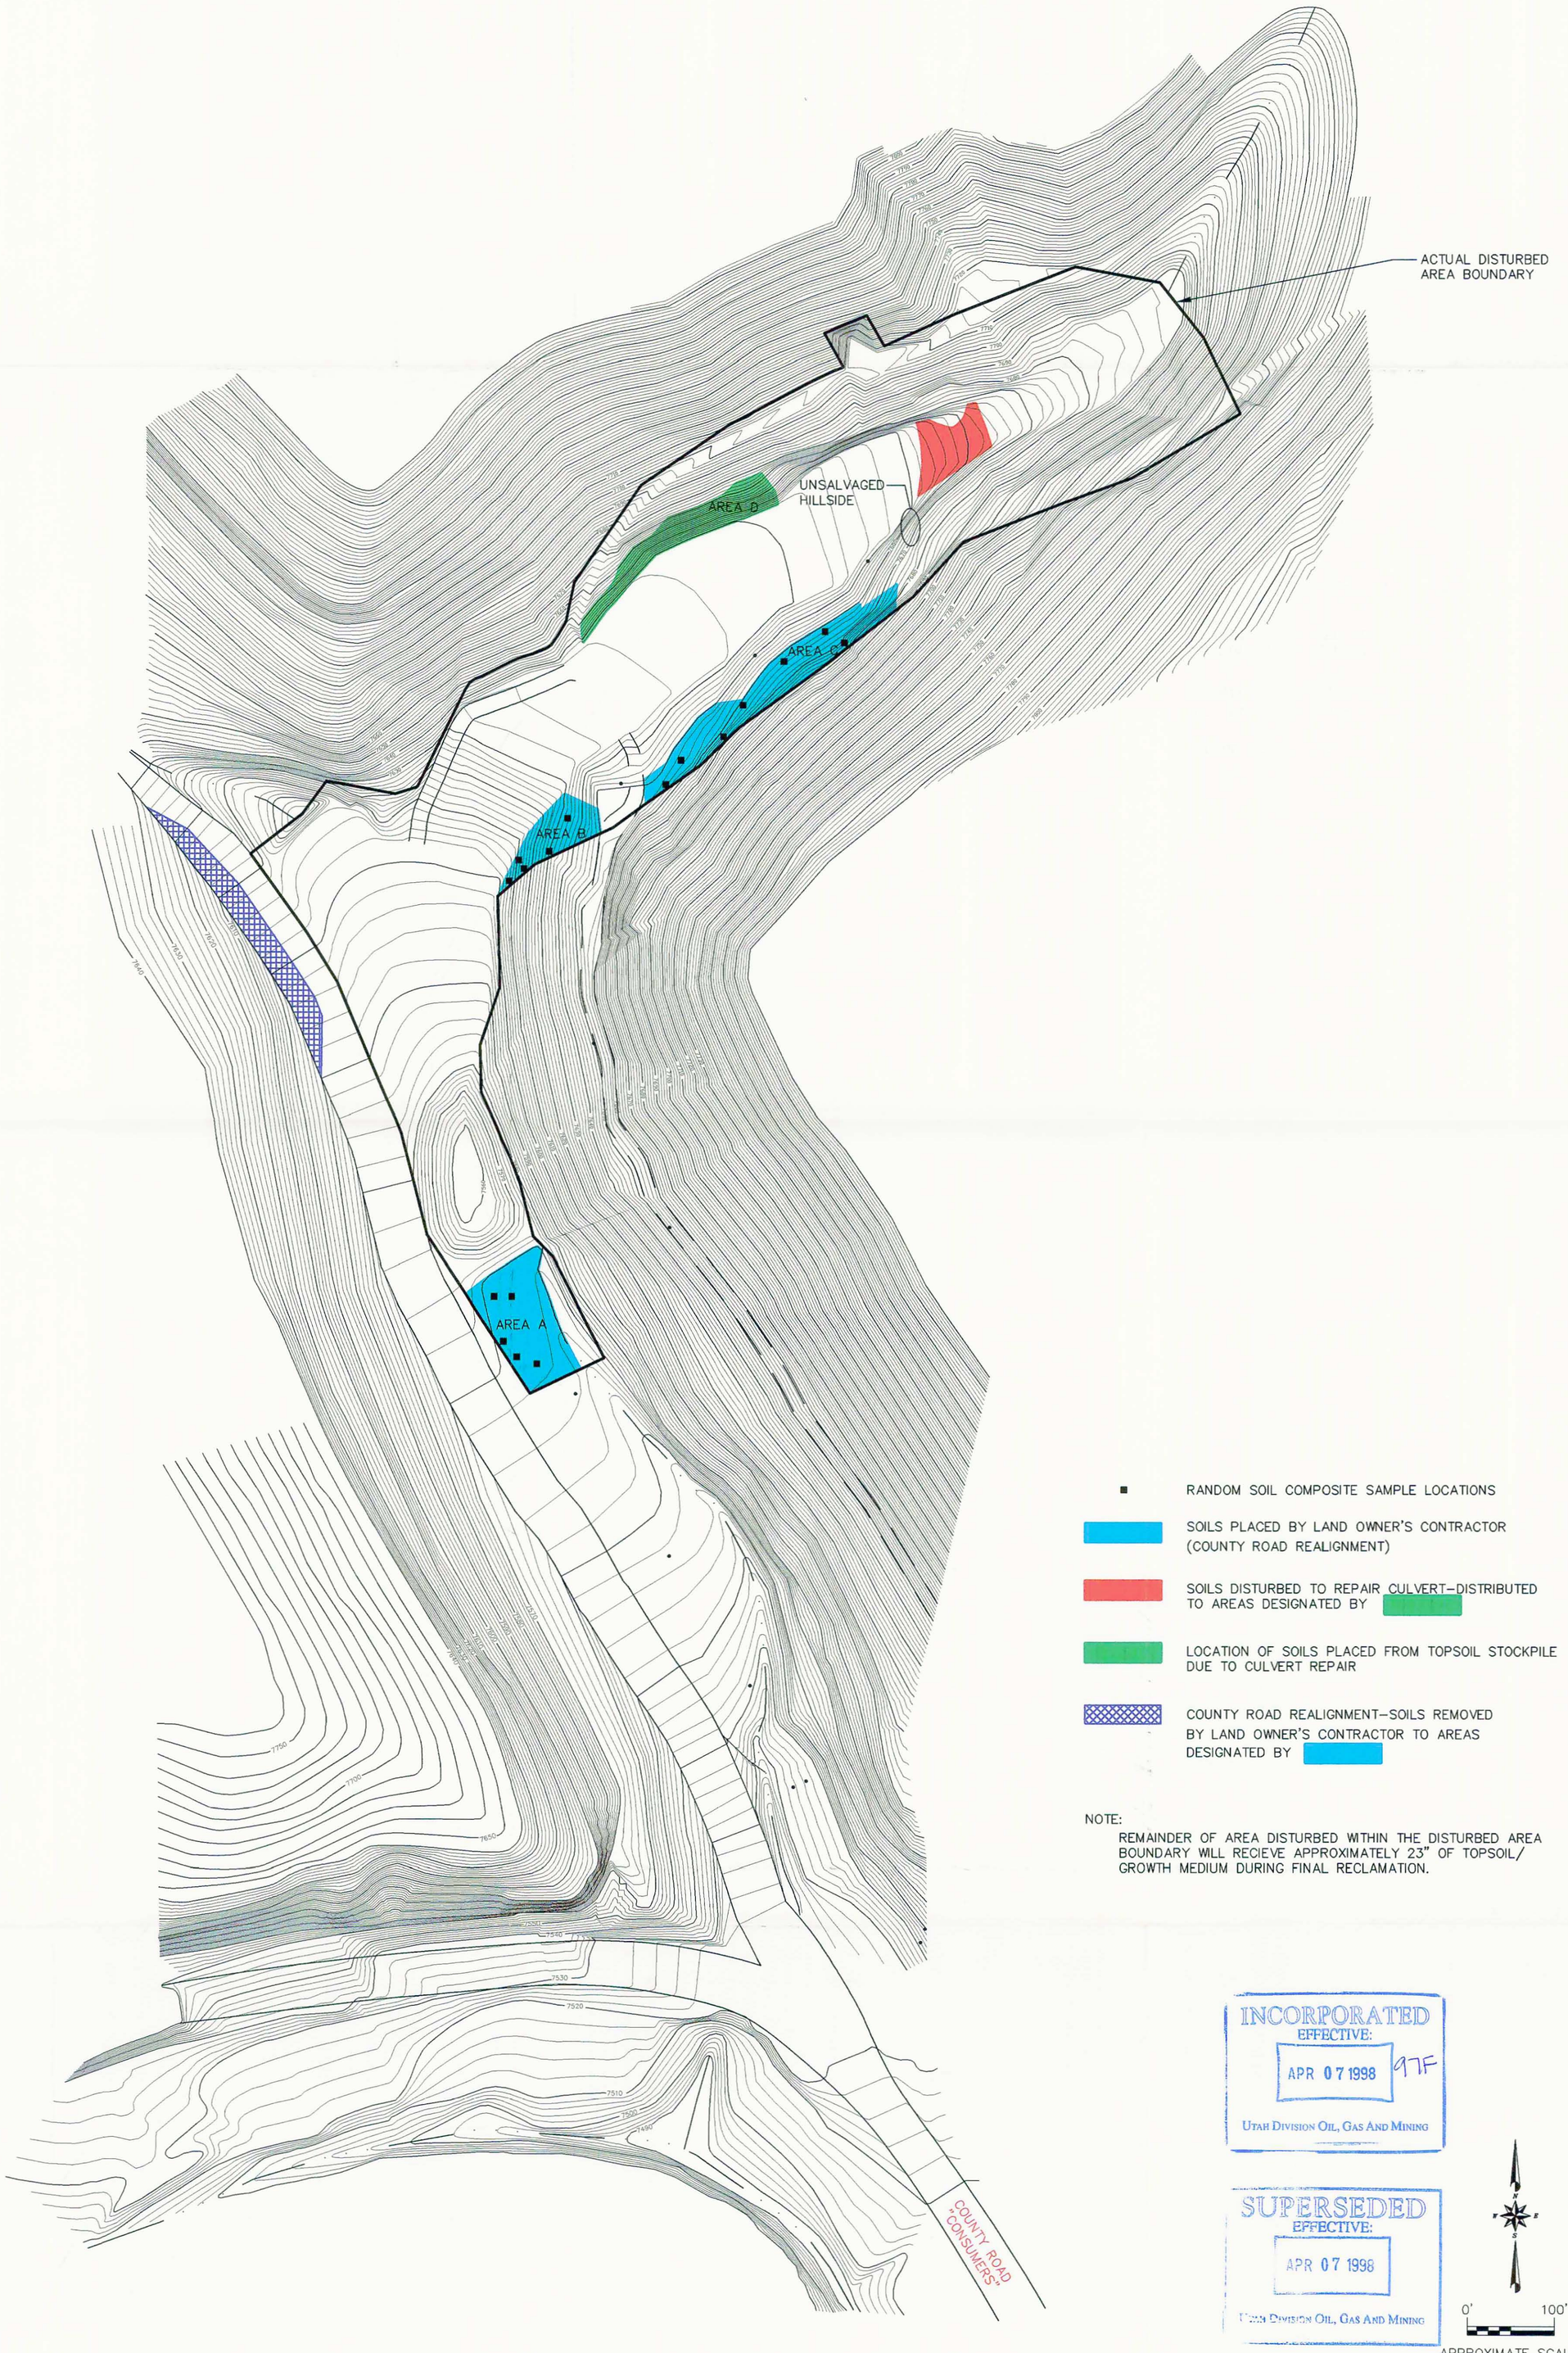

■ RANDOM SOIL COMPOSITE SAMPLE LOCATIONS

SOILS PLACED BY LAND OWNER'S CONTRACTOR (COUNTY ROAD REALIGNMENT)

SOILS DISTURBED TO REPAIR CULVERT–DISTRIBUTED TO AREAS DESIGNATED BY

LOCATION OF SOILS PLACED FROM TOPSOIL STOCKPILE DUE TO CULVERT REPAIR

COUNTY ROAD REALIGNMENT–SOILS REMOVED BY LAND OWNER'S CONTRACTOR TO AREAS DESIGNATED BY

NOTE:
REMAINDER OF AREA DISTURBED WITHIN THE DISTURBED AREA BOUNDARY WILL RECIEVE APPROXIMATELY 23" OF TOPSOIL/ GROWTH MEDIUM DURING FINAL RECLAMATION.

INCORPORATED
EFFECTIVE:
APR 07 1998
97F
UTAH DIVISION OIL, GAS AND MINING

SUPERSEDED
EFFECTIVE:
APR 07 1998
UTAH DIVISION OIL, GAS AND MINING

0' 100'
APPROXIMATE SCALE

REGISTERED PROFESSIONAL ENGINEER
No. 168246
RICHARD B. WHITE
3/9/98
STATE OF UTAH

REVISION	
12-4-97	VSB

APPENDIX 8-1
PLATE A
TOPSOIL/GROWTH MEDIUM DISTRIBUTION
HORIZON MINE

HORIZON COAL CORPORATION
P.O. BOX 599
HELPER, UTAH 84526

DRAWN BY: SWF	CHECKED BY: RBW	DATE: 11-18-97
APPROVED BY: VSB	AUTOCAD FILE: G:\UC572\02\DWG\APP8-1.DWG	

EarthFax Engineering, Inc.